
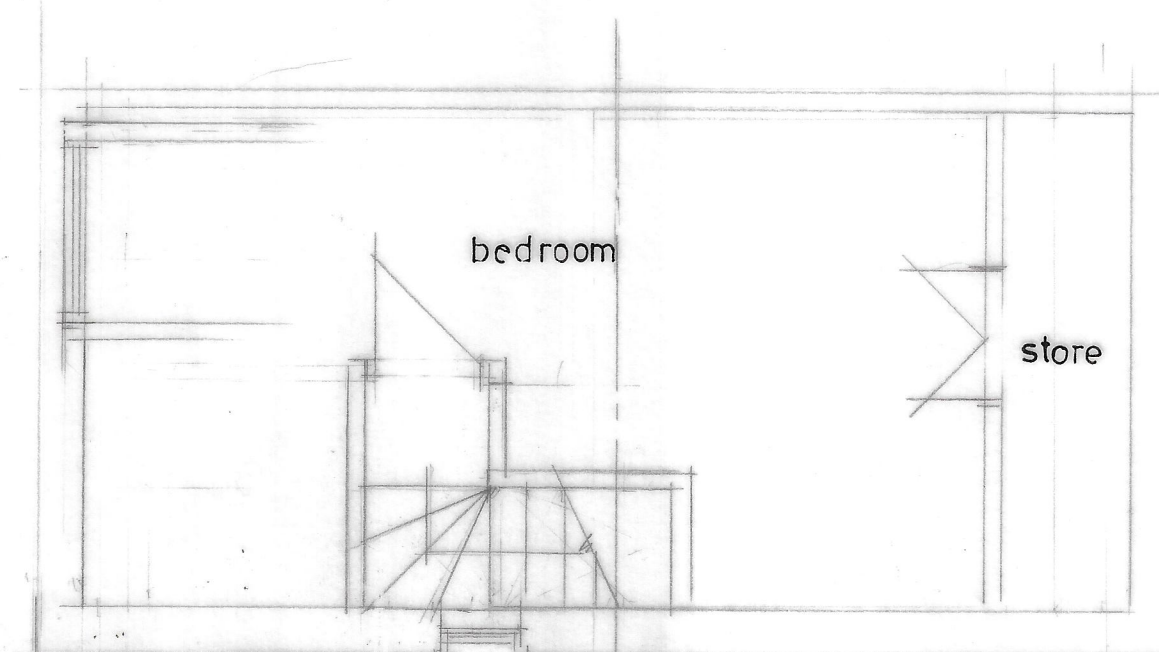
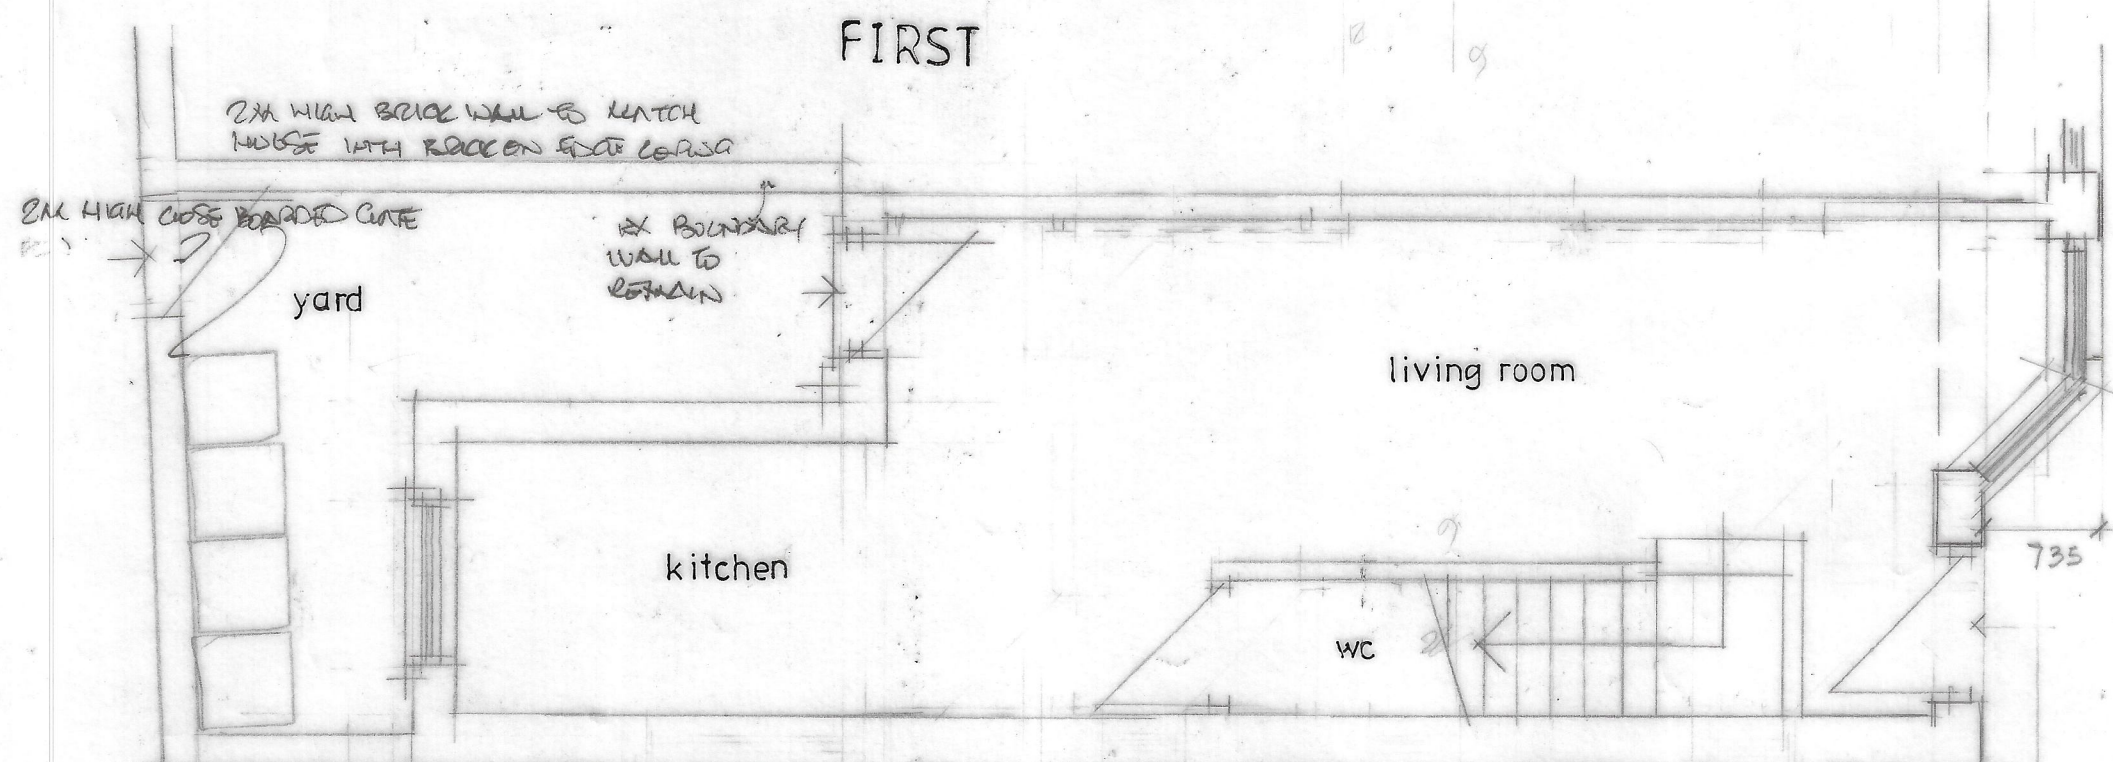
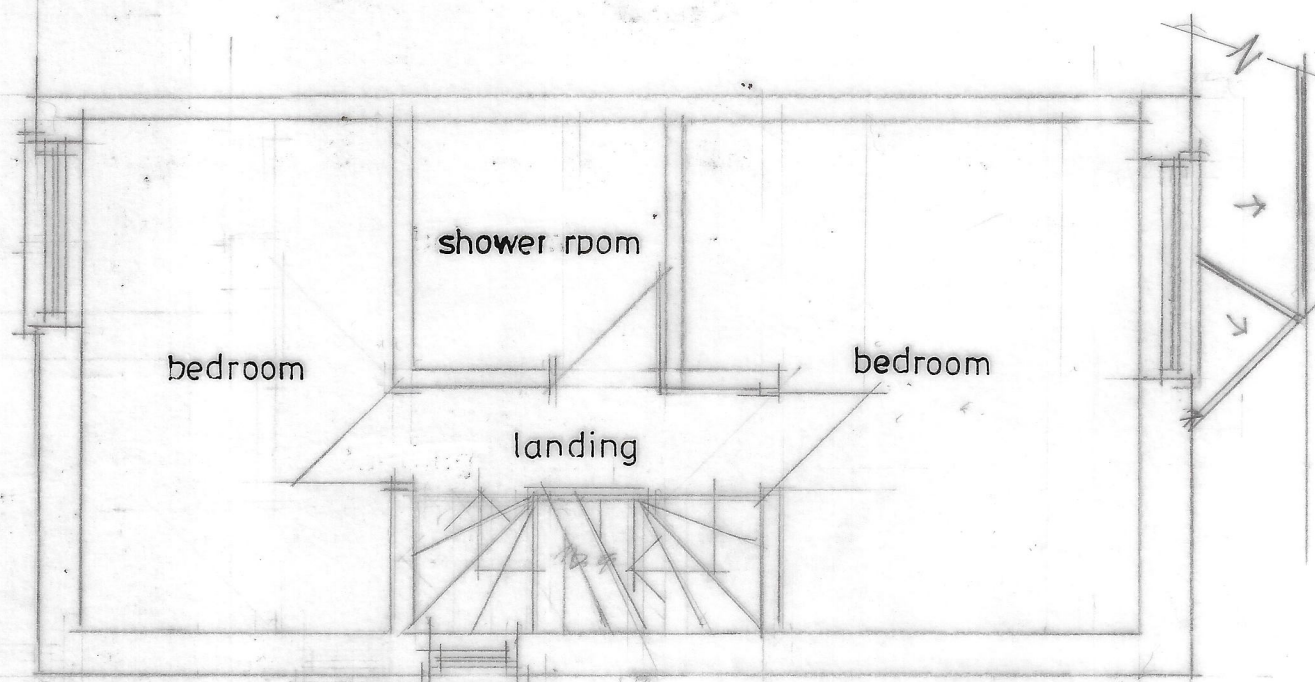


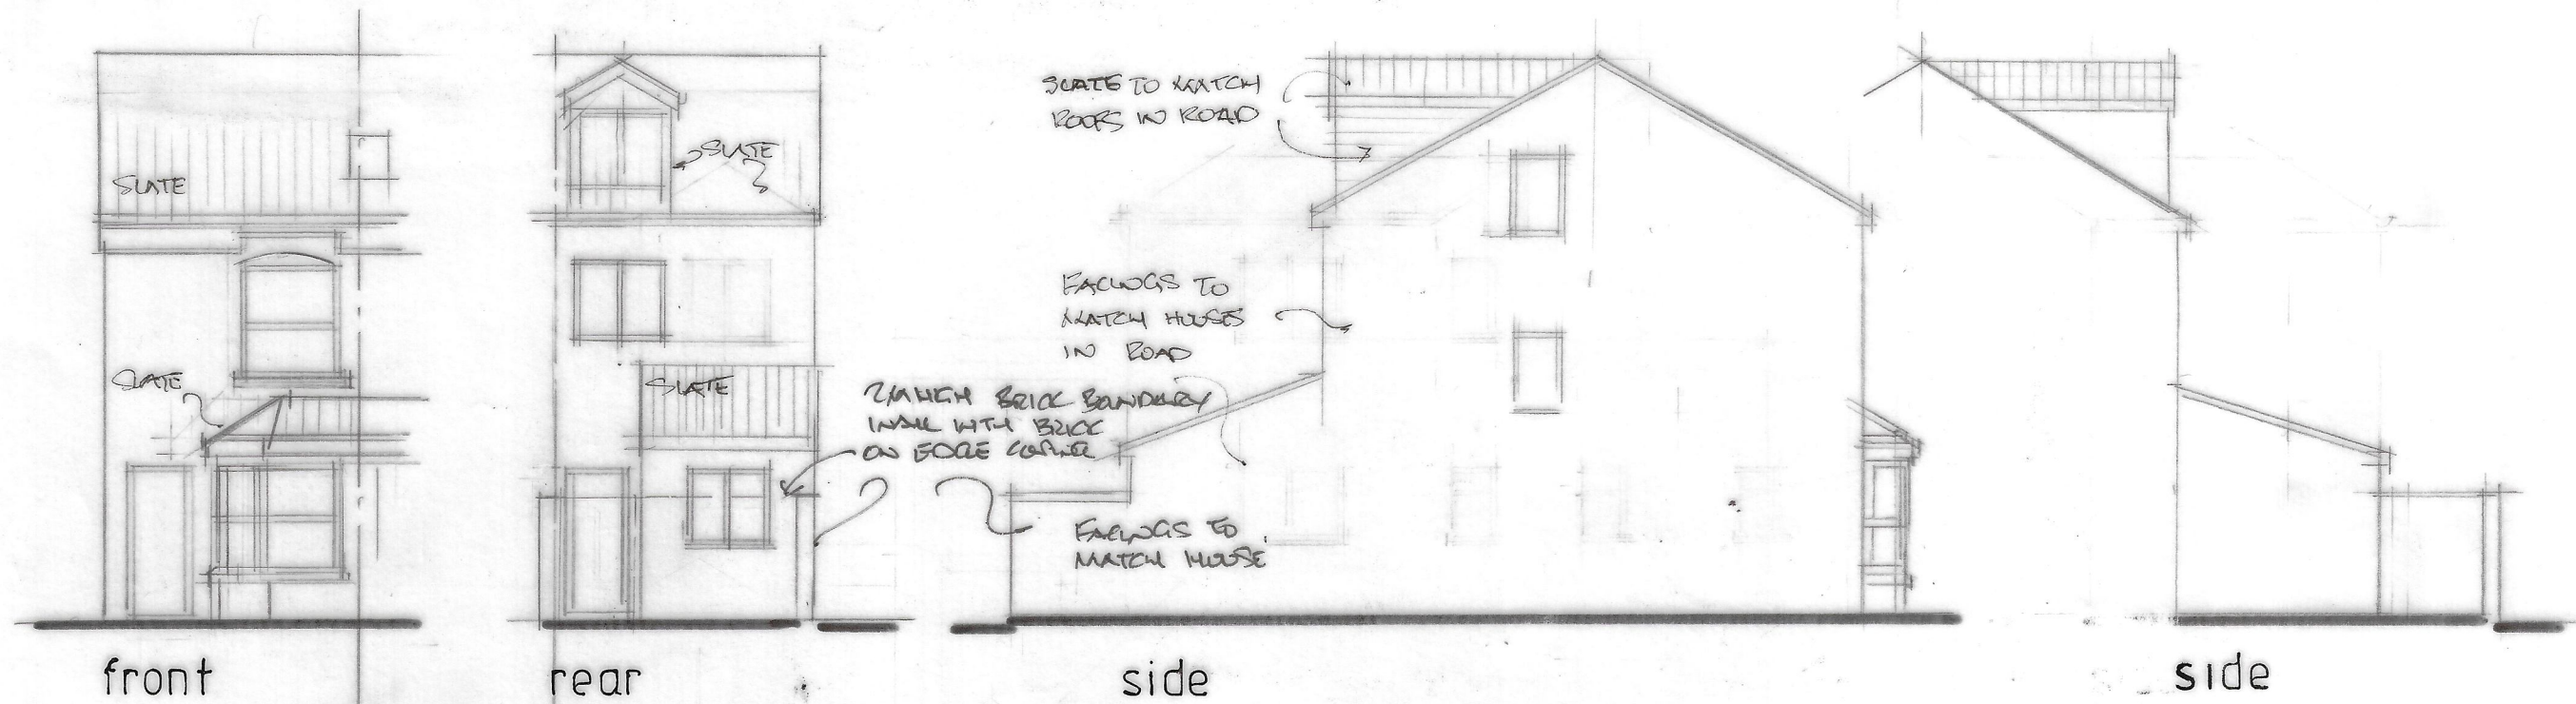

CLIENT
MR I SIDDIQUE
64 PARKFIELD AVENUE
MANCHESTER M14 4BA

JOB TITLE
PROPOSED NEW HOUSE

DRG. TITLE
SCHEME DRAWING

**HOLBOROW
ORMESHER +
Limited**

**architectural &
interior design**

15 OVERTON CLOSE
MIDDLEWICH
CHESHIRE CW10 0PZ

phone: 07770 834939

ISSUE	ORIGINAL	1	2	3	4	5	6	7
REVISION		Δ						
DATE		12						
DRAWN		140						
CHECKED								
APPROVED								
SCALE	1:50 & 1:100 at A2							
DRAWING NUMBER	2290/23/01 AB							