


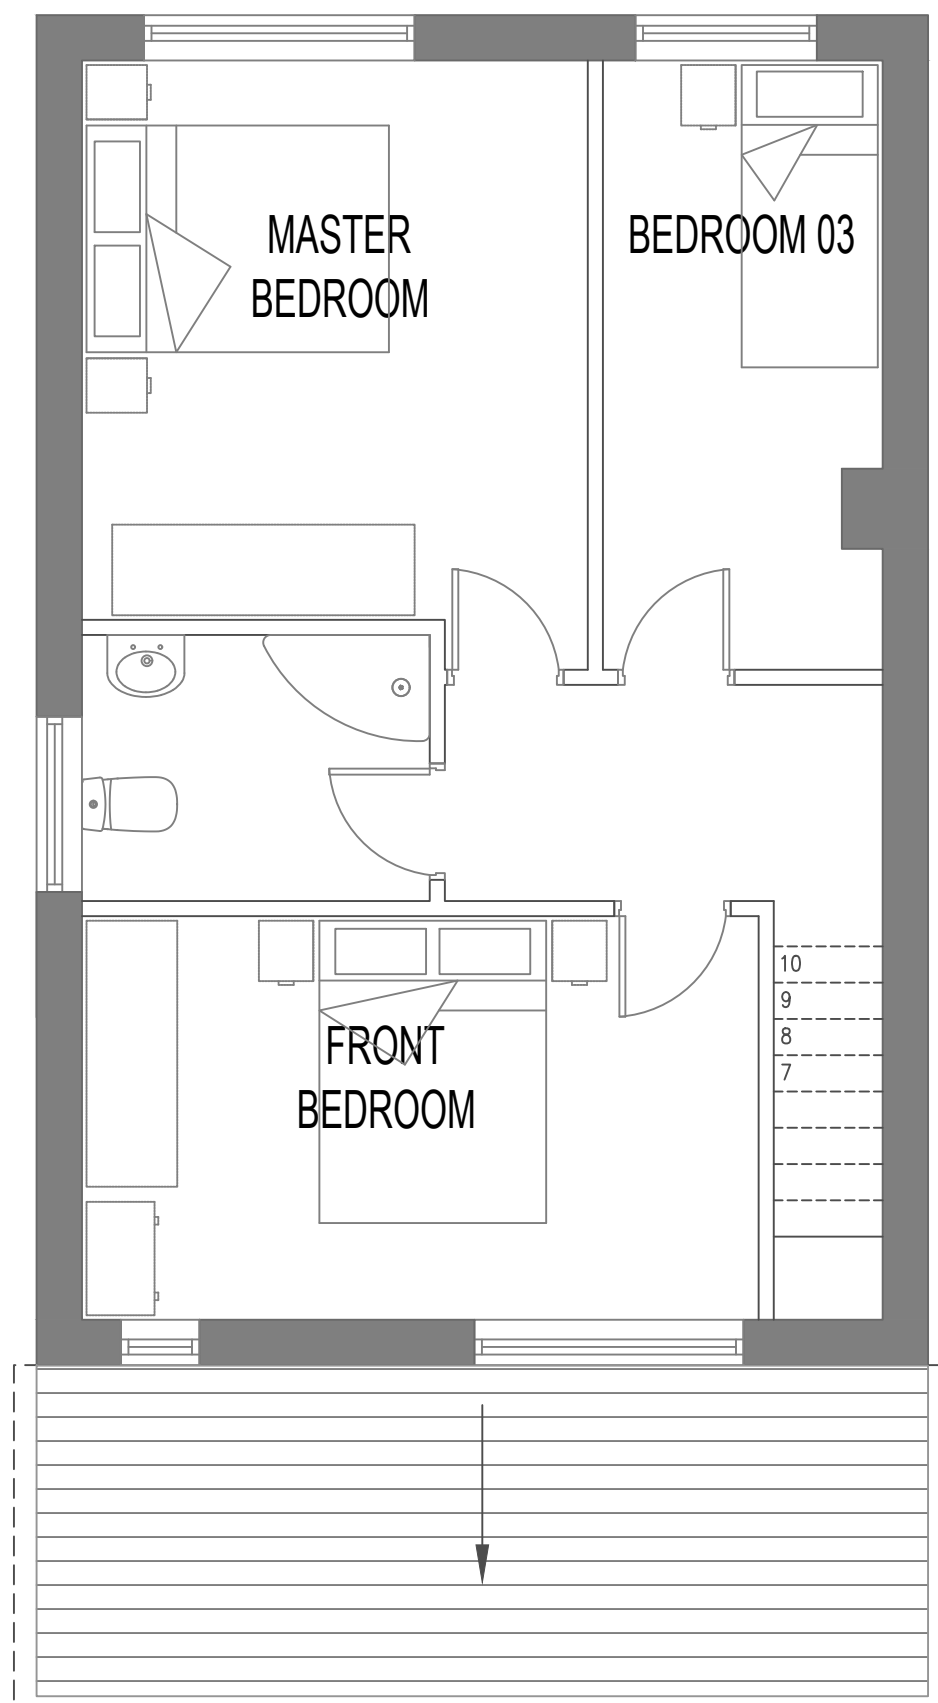

EXISTING FIRST FLOOR PLAN

110/04 Existing First Floor Plan
143 Alexandra Road South
Chorlton
PLANNING ISSUE
SCALE - 1:50@A3