



Shop Premises No 11 Meldon Road

5. Tree


pole

No 1A Copethorne Crescent

1B

ELEVATION TO COPETHORNE CRESCENT
(BUILDINGS)

PLANNING	
KD	
ED	
23 NOV 2011	
DATE	
TIME	
ACTION	

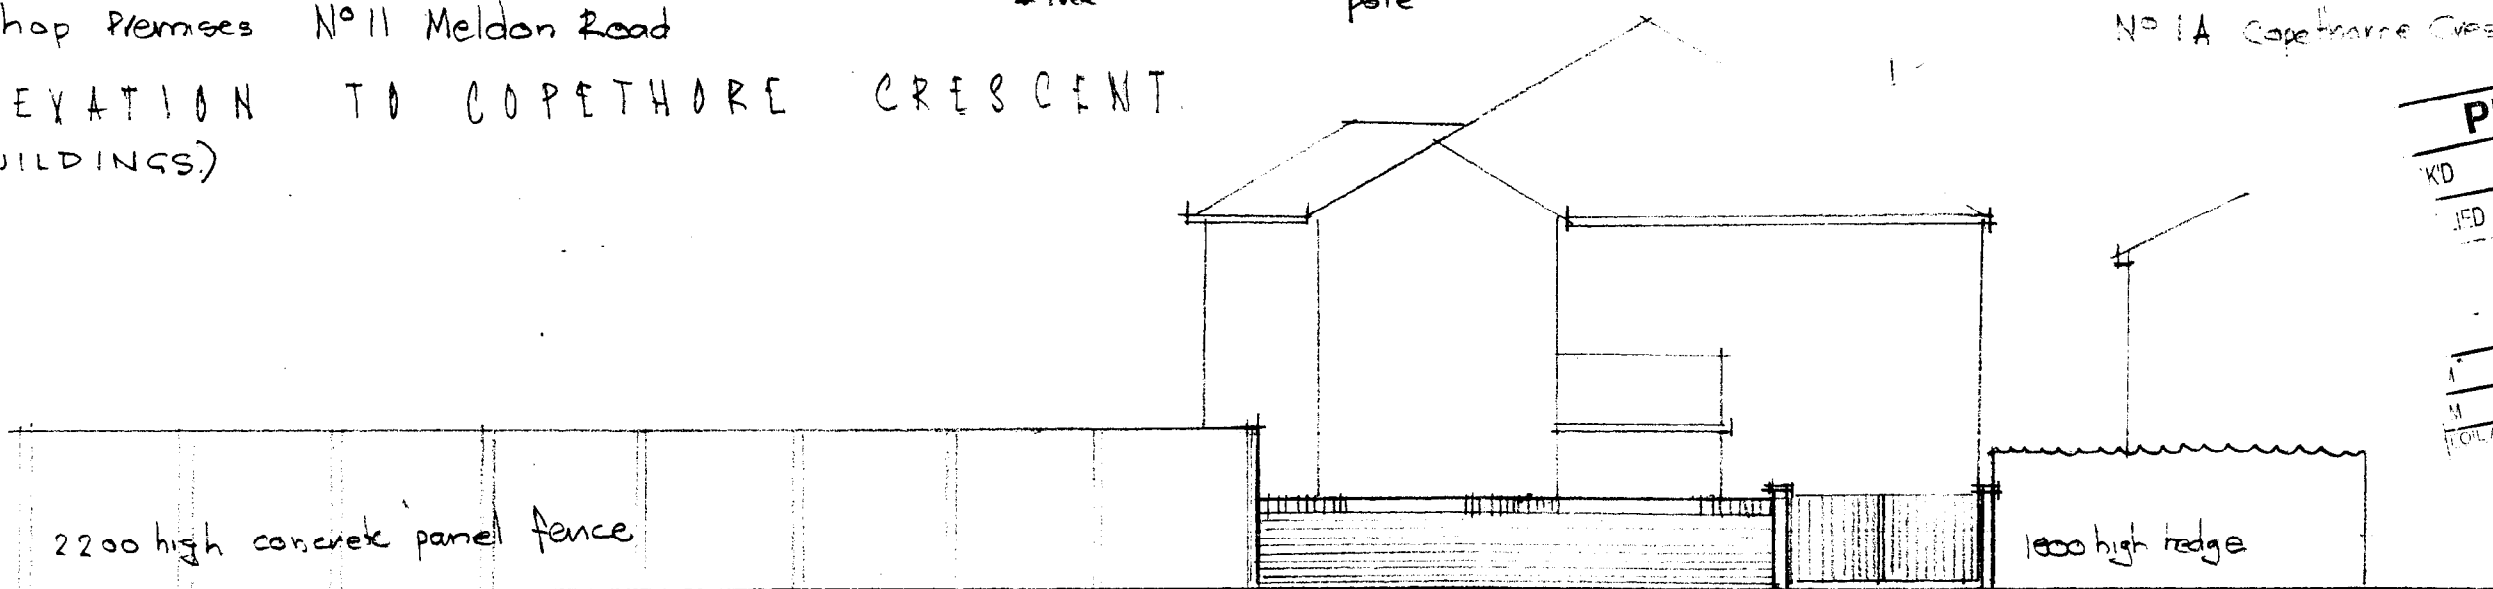

new brick 1300 high wall

gates to
existing pavement crossing

1000 high hedge

ELEVATION TO COPETHORNE CRESCENT
(Boundary treatments)



ARCHITECTS

SCALE:	1:100	Drg. No.
DATE:	11.09	935.03

PROJECT DESIGN CONSULTANT
BARCLAY HOUSE, 35 WHITWORTH ST WES
MANCHESTER, M1 5NG
Telephone +44 (0) 161 228 23
Facsimile +44 (0) 161 236 26