




Similar existing design



Business Logo
A nationwide franchise fast food chain

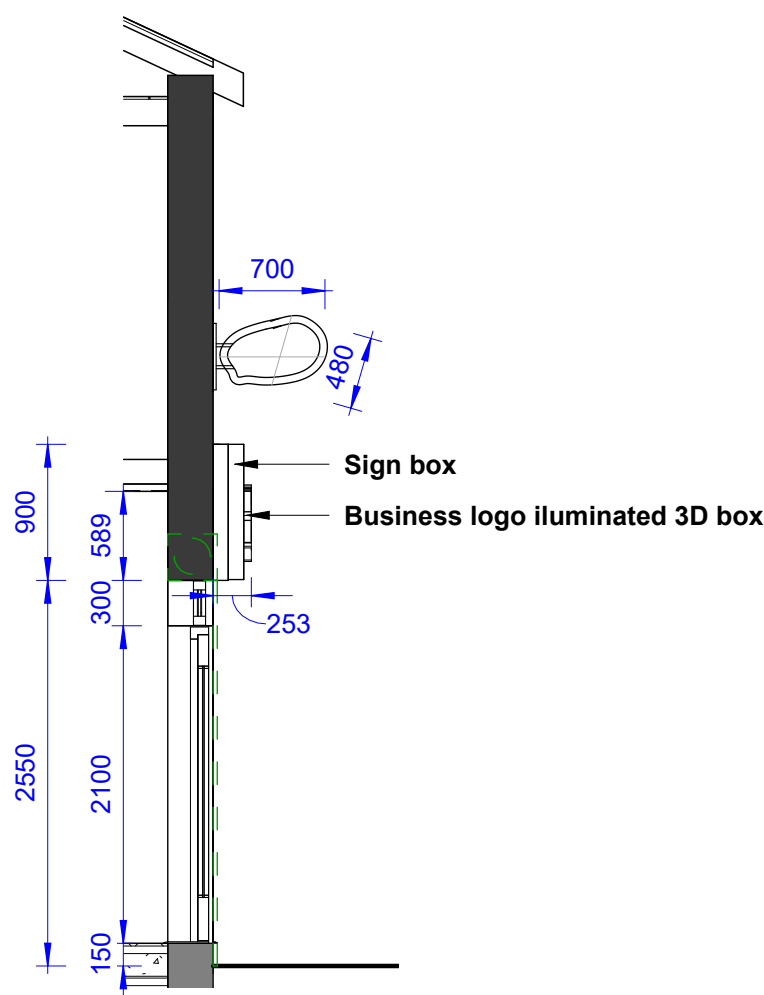


Section A
1 : 50

Wall Mounted Projecting
Shop Sign - Double sided

1. 3D Letters illuminated - Acrylic/stainless brushed stroke outline - 100mm
2. Non Illuminated sign board - Acrylic/stainless brushed - 50mm
3. Wall Mounted Projecting Shop Sign - Double sided



Existing - Old Church St Elevation
1 : 50

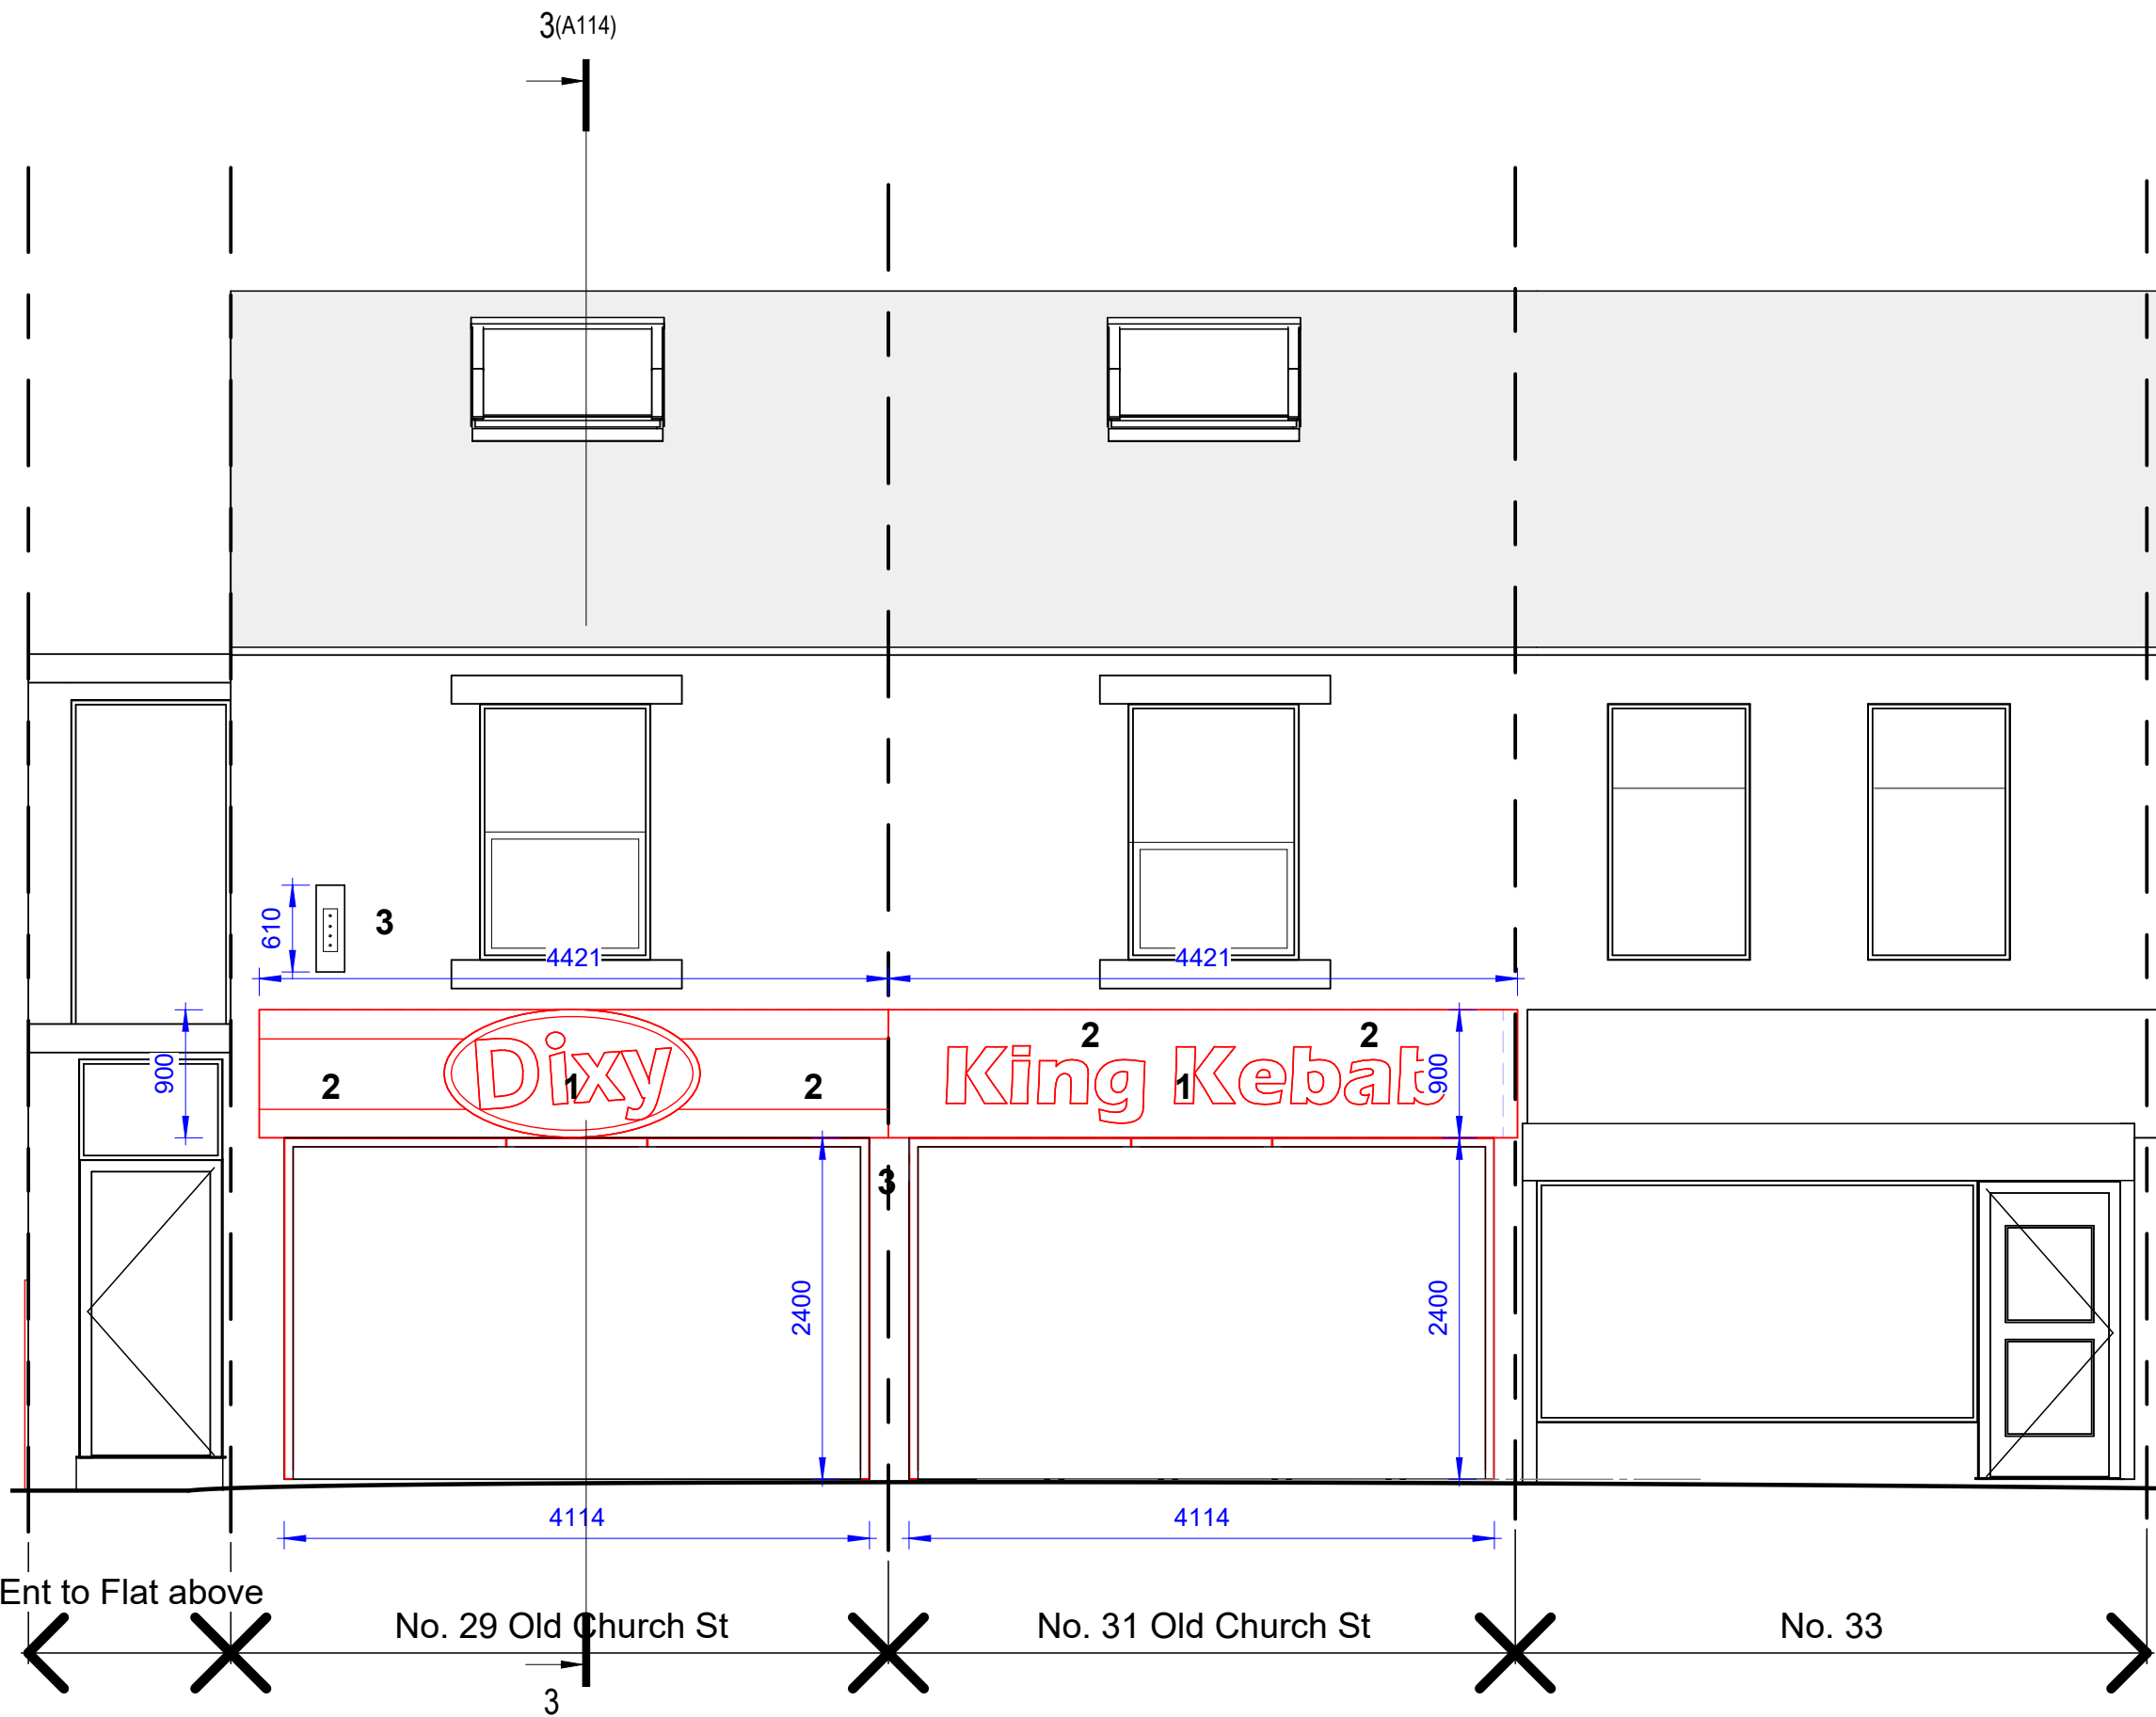

Proposed - Old Church St Elevation
1 : 50

COPYRIGHT © ALL RIGHTS RESERVED BY VIKAS ALYAS LTD. DO NOT SCALE FROM DRAWING. DRAWING INDICATES DESIGN INTENT ONLY. REPORT ANY DISCREPANCIES TO CLIENT / VA LTD. NOT TO BE USED FOR CONSTRUCTION UNLESS STATED SO. TO BE READ IN CONJUNCTION WITH OTHER DRAWINGS. OR SPECIFICATION WHERE PROVIDED.

ARCHITEK
BUILDING DESIGN CONSULTANCY

0161 511 8479
vikas@architek.uk
916 Stockport Road, Levenshulme,
Manchester, M19 3AB

Issued by	Description	Date
P1	Issue to Planning	7.12.2023

CLIENT		
Mr Imran Butt		
PURPOSE OF ISSUE PLANNING		
Manchester City Council		
ADDRESS		
29-31 Old Church St, Manchester M40 2JN		
PROJECT		
New signage		
TITLE		
Existing and Proposed Elevations		
DRAWN BY VA	CHECKED BY VA	DATE 12/11/2023
SCALE (@ A1) 1 : 50	PROJECT NUMBER 2024	
DRAWING NUMBER A114	REV P1	