



— site boundary

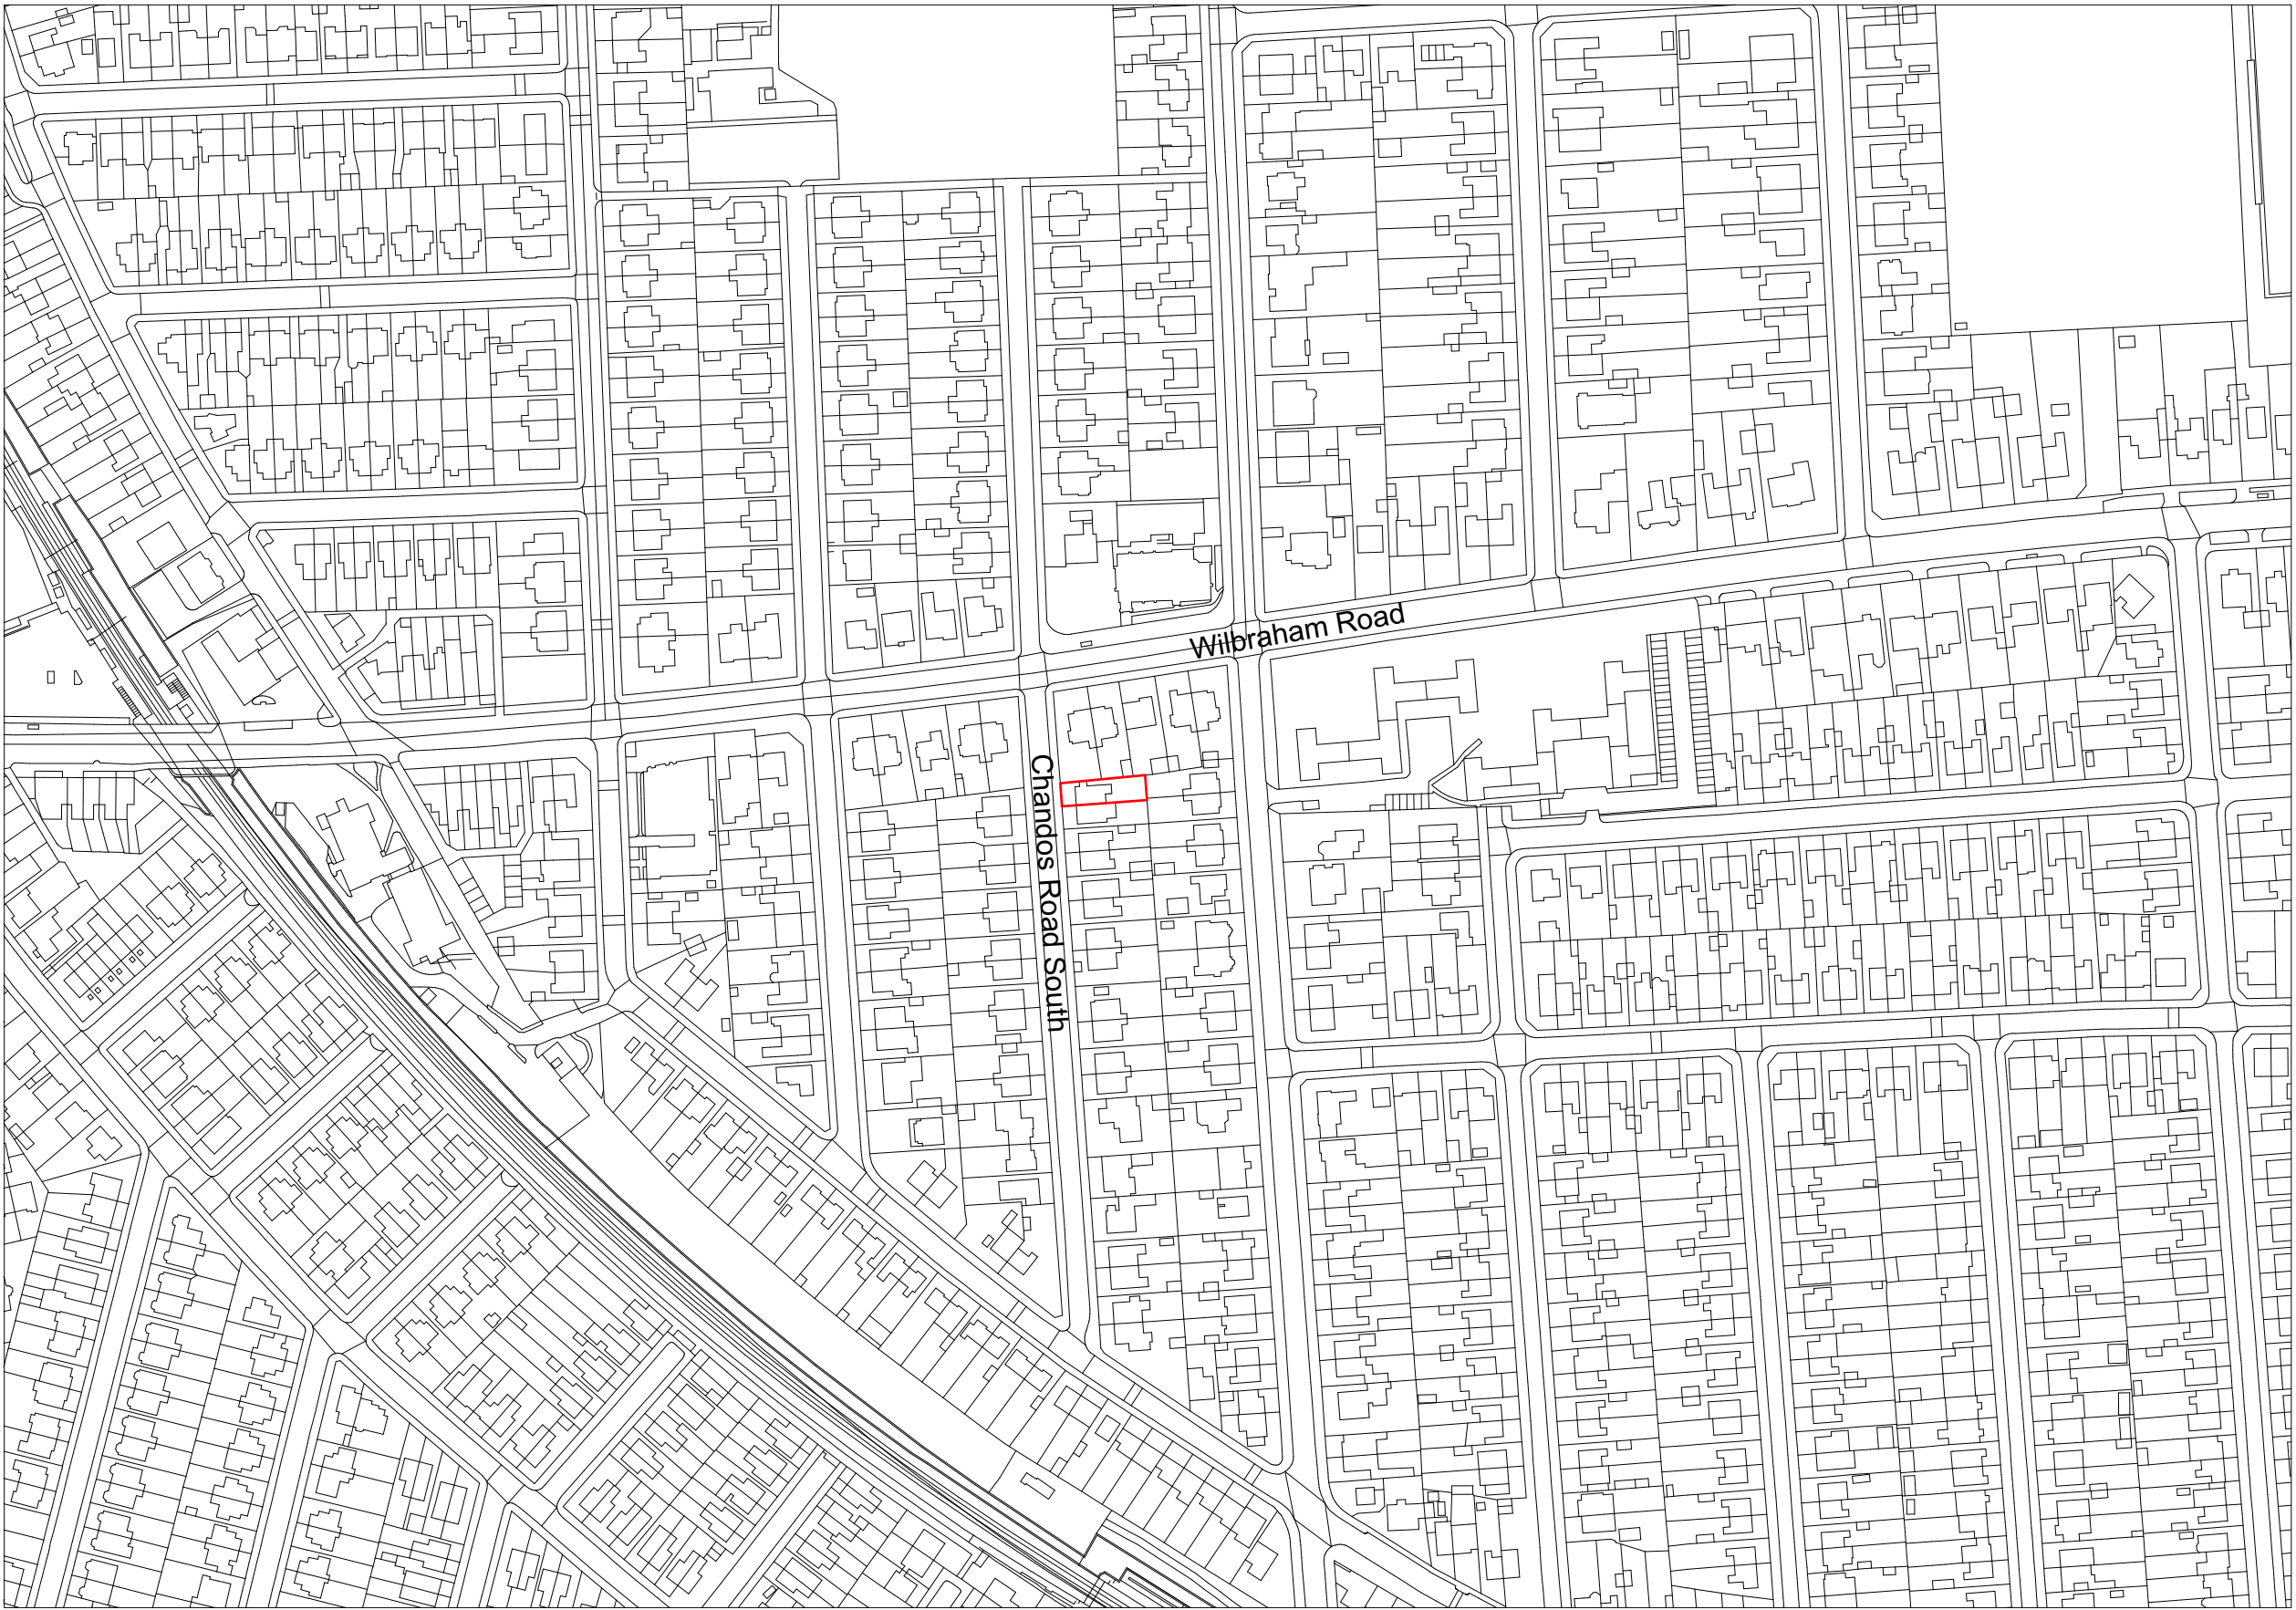

FOR PLANNING

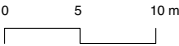

EDITORIAL
STUDIO

Drawing

Location Plan

Project
Chandos Road South
Contact

post@editorialstudio.com
Scale 1:500 @ A3 Date 28.01.22 Drawing No. 052_L01_01