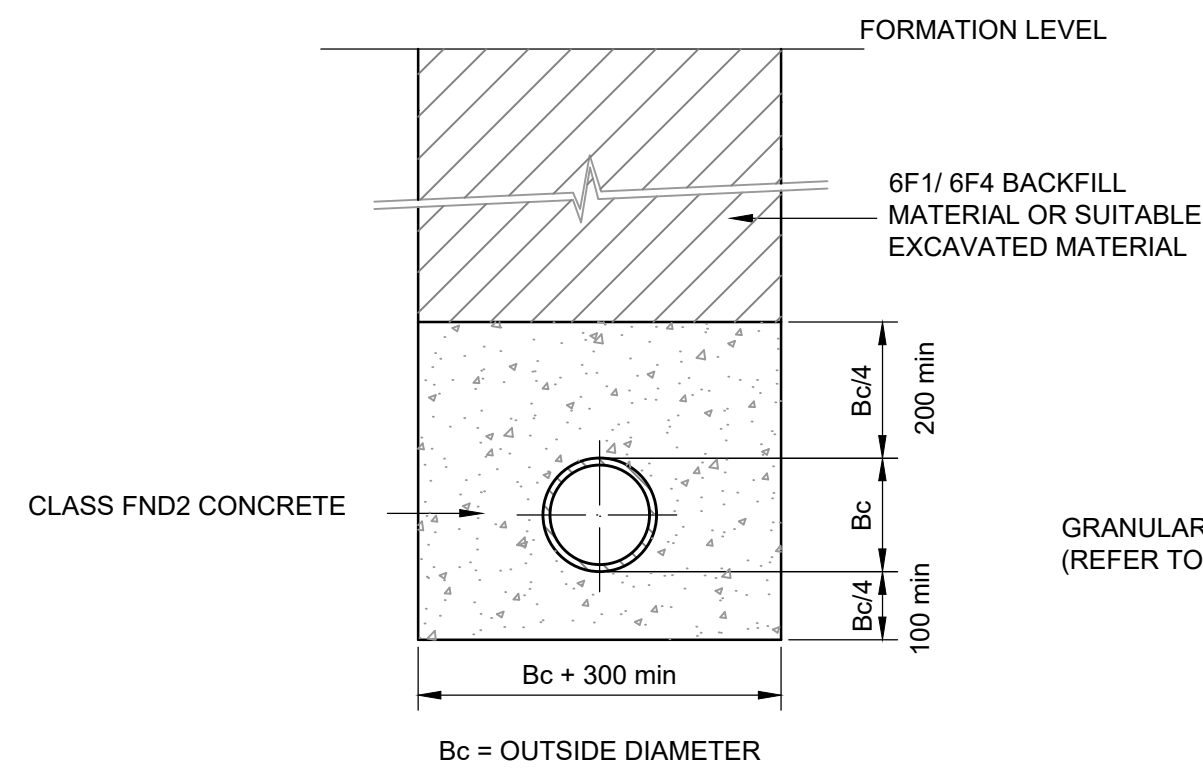
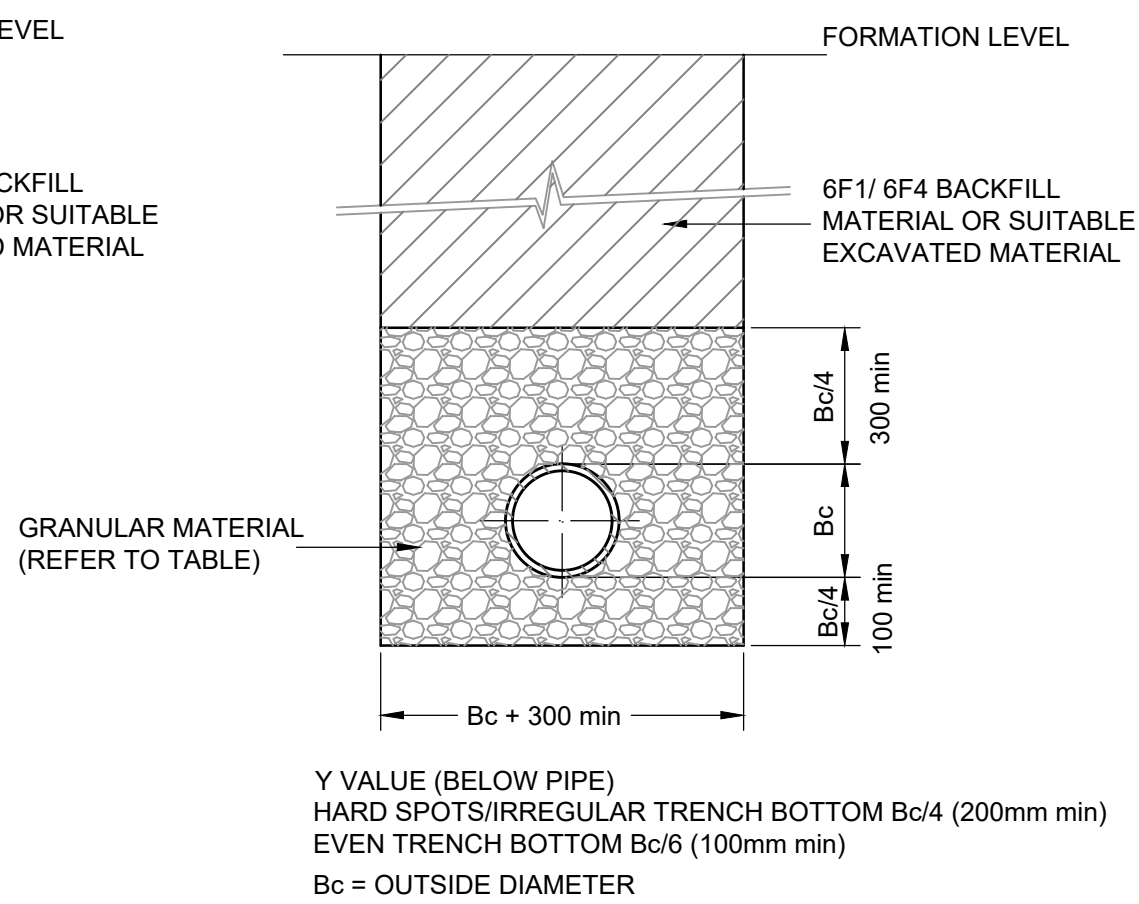
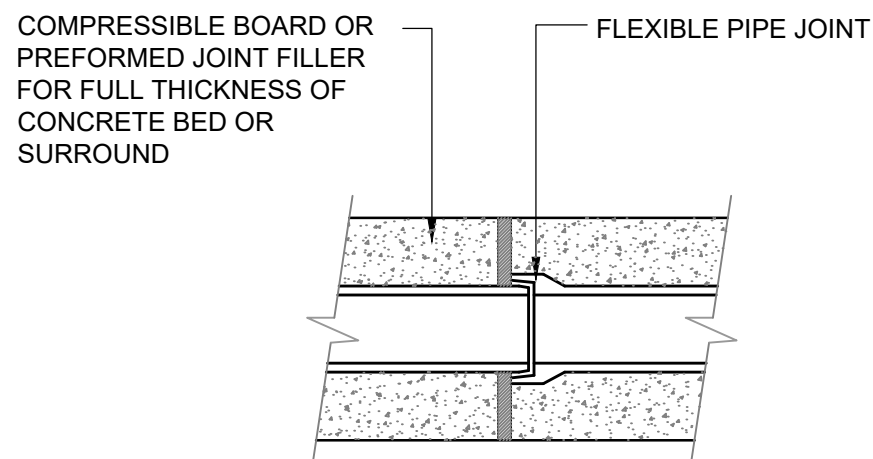


**CLASS Z BEDDING DETAIL****CLASS S BEDDING DETAIL**

NB:- WHERE DRAINAGE IS IN CLOSE PROXIMITY TO EXISTING OR PROPOSED LANDSCAPE PLANTING, THE GRANULAR BED AND SURROUND SHALL BE WRAPPED WITH A DOUBLE THICKNESS OF LOTRAK 1800 OR SIMILAR APPROVED.

**JOINTS FOR CONCRETE SURROUND TO PIPES**

(TO OCCUR AT EACH PIPE JOINT)

Pipe Ø	Joint thickness
< 450	18mm
450-1200	36mm
1200 >	54mm

COMPRESSIBLE FILLER TABLE

(BITUMEN IMPREGNATED INSULATING BOARD TO BS 1142: PART 3)

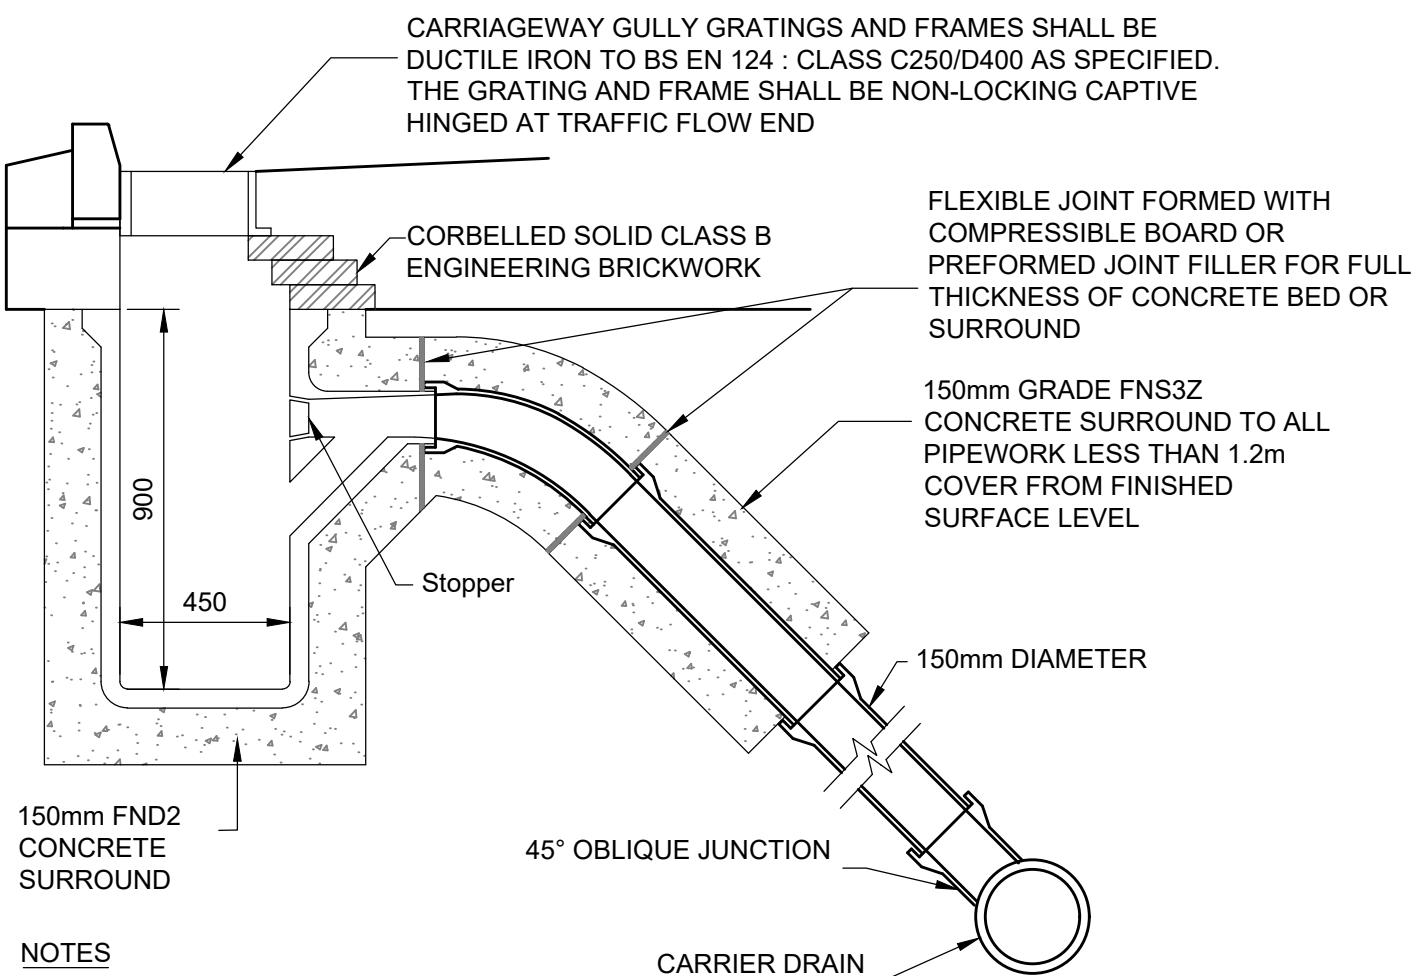
TRENCH WIDTHS	
PIPE I.D	OVERALL TRENCH WIDTH
100	550
150	600
225	700
300	850
375	1050
450	1150
525	1200
600	1350
675	1450
750	1500
825	1600
900	1900
1050	2100
1200	2300
1350	2500
1500	2700
1800	3100

BS EN 1610:1997 ANNEX B TABLE B.15 COARSE AGGREGATE - PIPE BEDDING							
SIEVE SIZE (mm)	PERCENTAGE BY MASS PASSING BS SIEVES FOR NOMINAL SIZES				SINGLE-SIZED AGGREGATE (mm)		
	GRADED AGGREGATE (mm)						
	40 to 5	20 to 5	14 to 5	40	20	14	10
50.0	100	-----	-----	100	-----	-----	-----
37.5	90 - 100	100	-----	85 - 100	100	-----	-----
20.0	35 - 70	90 - 100	100	0 - 25	85 - 100	100	-----
14.0	-----	-----	90 - 100	-----	-----	85 - 100	100
10.0	10 - 40	30 - 60	50 - 85	0 - 5	0 - 25	0 - 50	85 - 100
5.0	0 - 5	0 - 10	0 - 10	-----	0 - 5	0 - 10	0 - 25
2.36	-----	-----	-----	-----	-----	-----	0 - 5

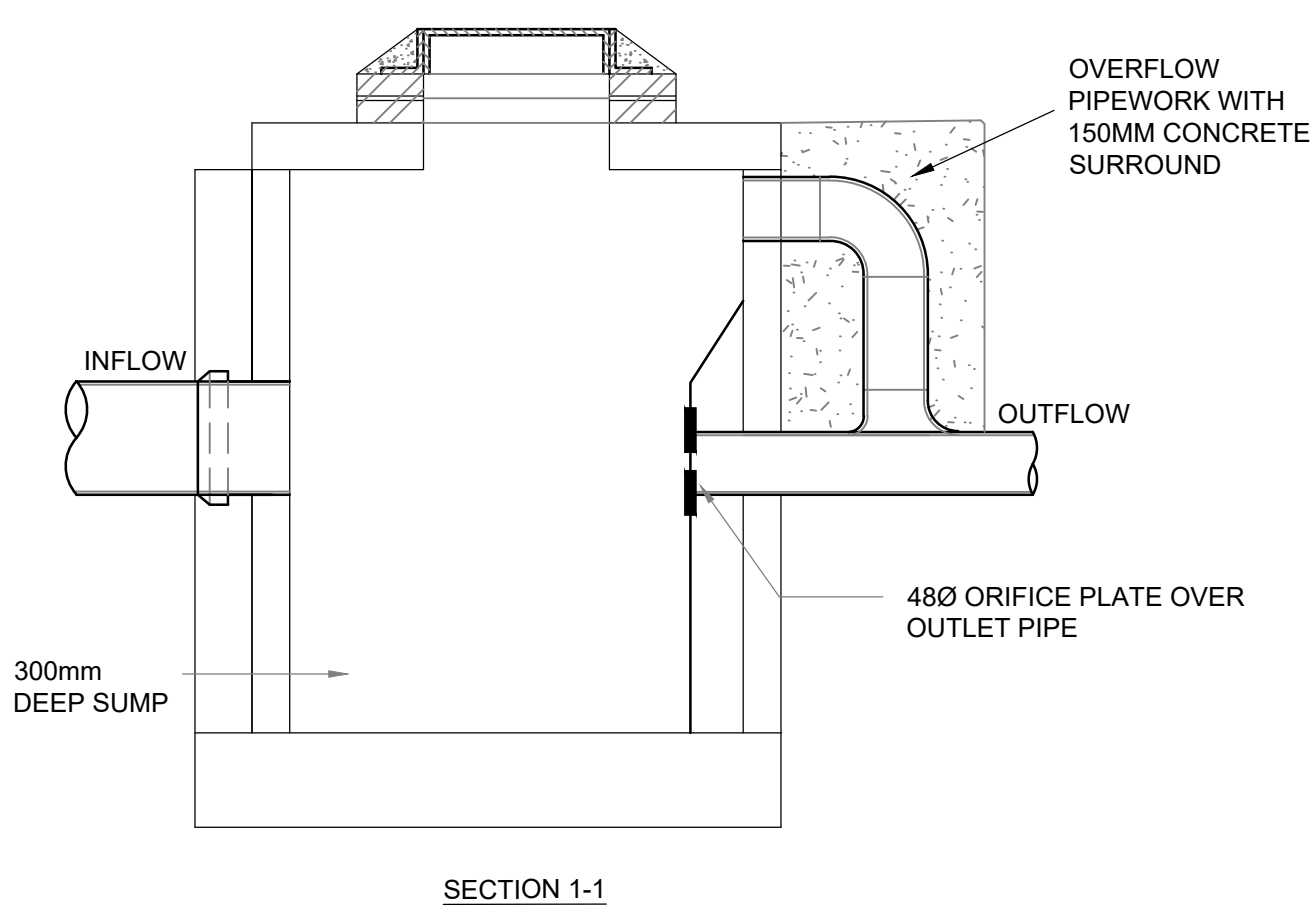
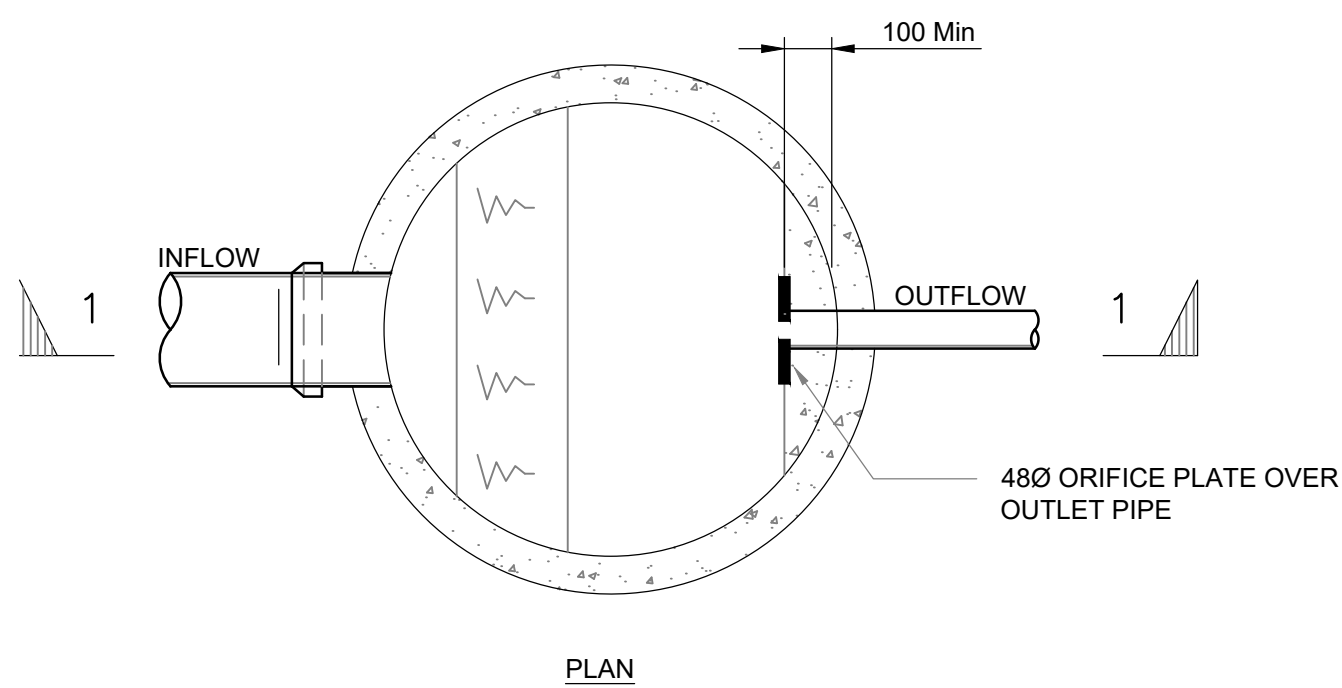
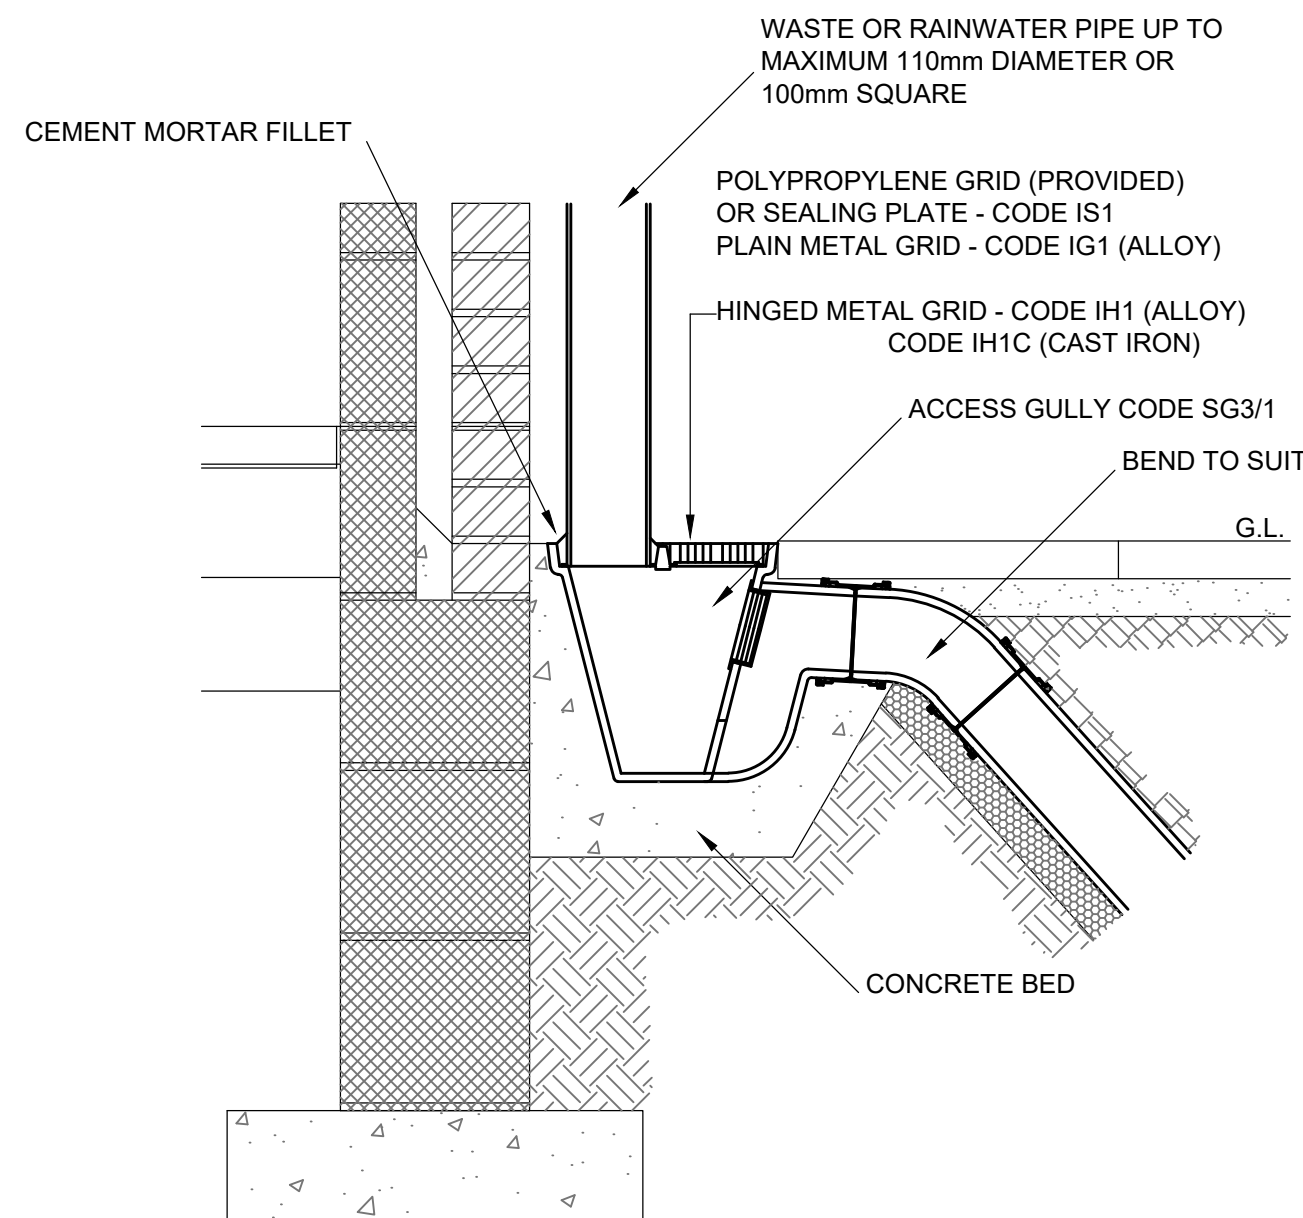
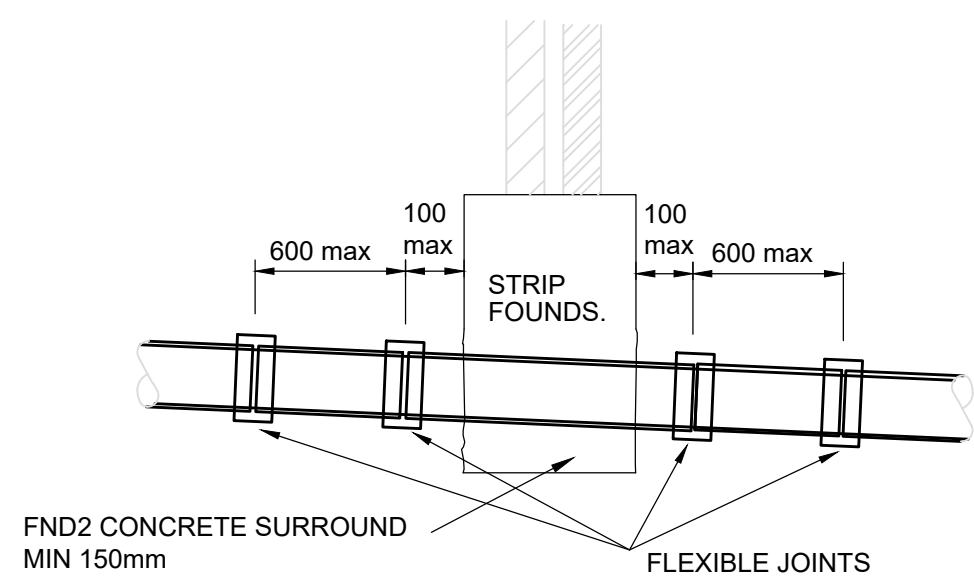
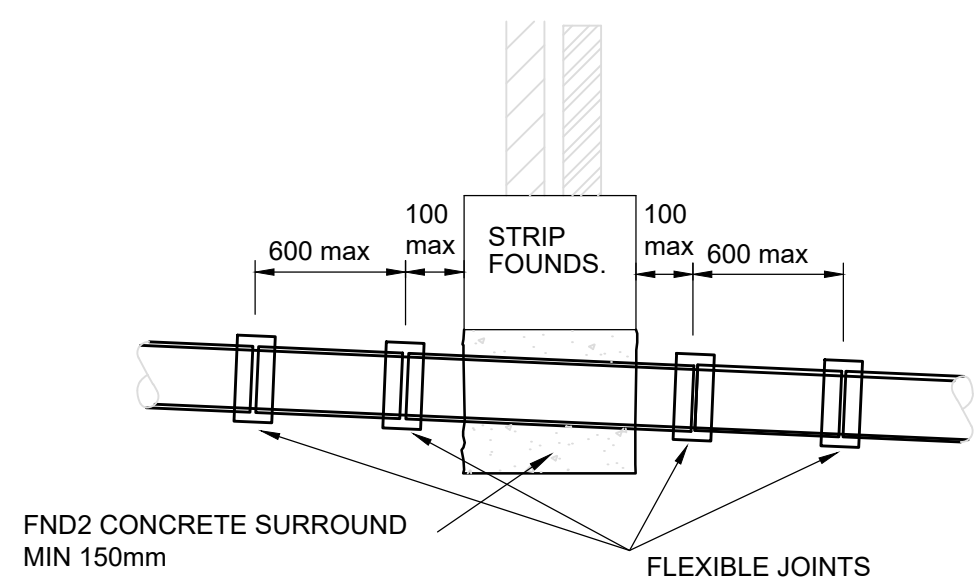
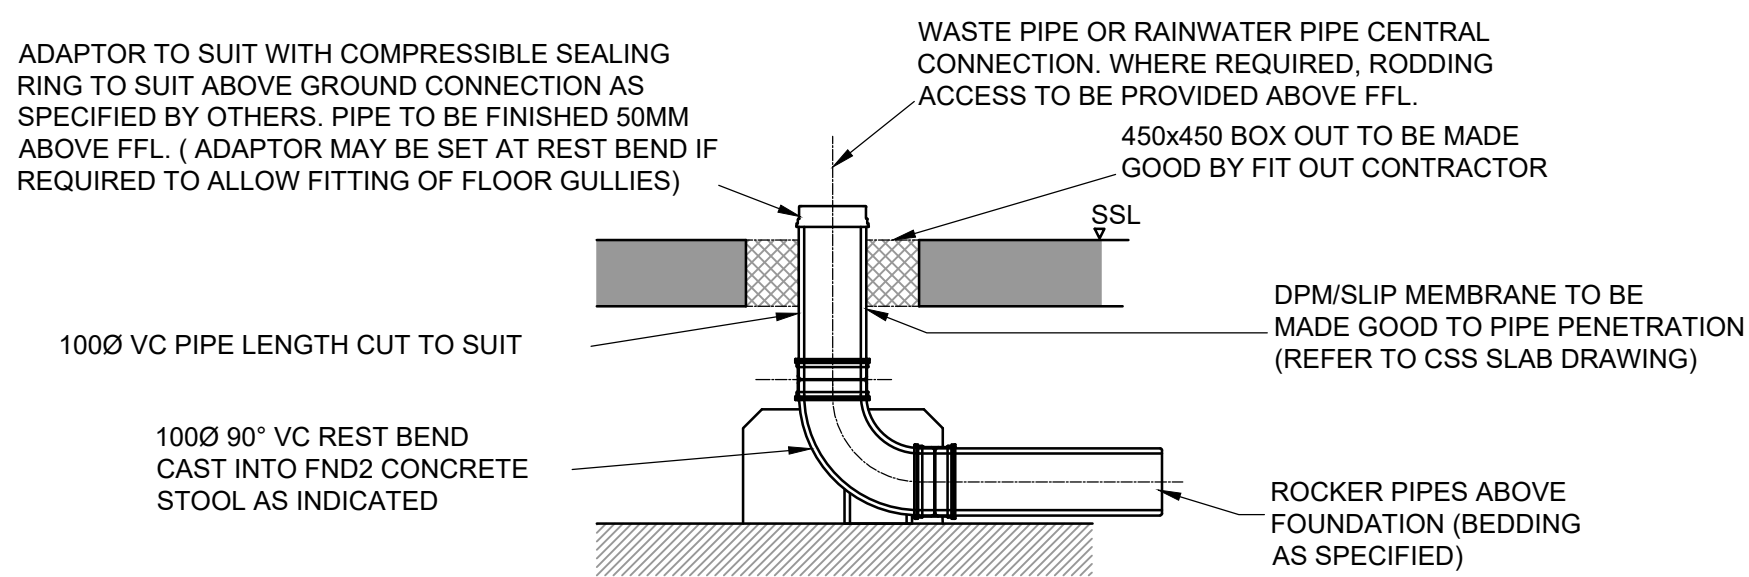
RIGID PIPES BEDDING GRADING

BASED ON BS EN 1610 : 1997 TABLE B.15
FOR RIGID PIPES THE BEDDING SHOULD BE SINGLE SIZE MATERIAL OR GRADED MATERIAL FROM 5mm UP TO A MAX SIZE OF 10mm FOR 100mm PIPES; 14mm FOR 150mm PIPES; 20mm FOR 225mm TO 600mm PIPES; 40mm FOR OVER 675mm PIPES

CHALK/LIMESTONE SHALL NOT BE USED AS BEDDING MATERIAL IN GROUND WHERE THE Ph <7

**NOTES**

- GULLY POT TO BE 95 LITRES MIN CAPACITY
- MAXIMUM TRENCH WIDTH FOR 150mm GULLY LEAD IS 600mm
NUMBER OF BENDS MAY VARY DUE TO SITE DIFFERENCES.
- CONCRETE SURROUND TO PIPES SHALL ALWAYS FINISH AT A JOINT

GULLY DETAIL WITH CONNECTION TO CARRIER DRAIN**SECTION 1-1****PLAN****ORIFICE PLATE FLOW CONTROL CHAMBER****ACCESS GULLY CONNECTION DETAIL****PIPES PASSING THRO' FOUNDATIONS****PIPES UNDER FOUNDATIONS****100Ø BELOW GROUND PIPE CONNECTION**

NOTE: 100Ø 90° VC REST BEND INVERT LEVELS AS SPECIFIED.
BRANCH CONNECTIONS OFF FOUNDATIONS MAY BE SET DEEPER TO ALLOW FOR CONNECTION TO MAIN DRAIN RUN.
ALTERNATIVELY, THE 100Ø 90° VC REST BEND MAY BE REPLACED BY 45°/30°/15° BENDS TO ALLOW FOR STEEP BRANCH CONNECTIONS.

NOTES

This drawing is copyright and owned by Marston and Grundy LLP, and is for use on this site only unless contractually stated otherwise.

DO NOT SCALE this drawing (printed or electronic versions). Contractors must check all dimensions from site.

All other design team elements, where indicated, have been imported from the consultant's drawings and reference should be made to the individual consultant's drawings for exact setting out, size and type of component.

Discrepancies and / or ambiguities within this drawing, between it and information given elsewhere, must be reported immediately to the architect for clarification before proceeding.

All works are to be carried out in accordance with the latest British Standards and Codes of Practice unless specifically directed otherwise in the specification.

Responsibility for the reproduction of this drawing in paper form, or if issued in electronic format, lies with the recipient to check that all information has been replicated in full and is correct when compared to the original paper or electronic Graphical representations of equipment on this drawing have been co-ordinated, but are approximations Please refer to the Specifications and / or Details for actual sizes and / or specific contractor construction information.

This original document is issued for the purpose indicated below and contains information of confidential nature. Further copies and circulation will be strictly in accordance with the confidentiality agreement under the contract. This original must be destroyed or returned to the contractor.

P1	PRELIMINARY ISSUE	PG	16.10.23	DG
Rev	Description	By	Date	Chk'd

Marston & Grundy LLP
Consulting Engineers
Priory House, Ellesmere Ave
Marple, Stockport, Cheshire, SK6 7AN
Telephone: 0161 427 7231
Email: mail@marstonandgrundy.com

Client
SEVA PATIDAR LIMITED

Project
**PROPOSED CONVEINIENCE STORE
GREENBROW ROAD, NEWALL GREEN**

Drawing
DRAINAGE DETAILS

Purpose of Issue				Status
FOR INFORMATION				
Scale @ A1	Date	Drawn	Checked	
NTS	16.06.22	PG	DG	
Project No.	Drawing No.		Revision	
12860	101		P1	