




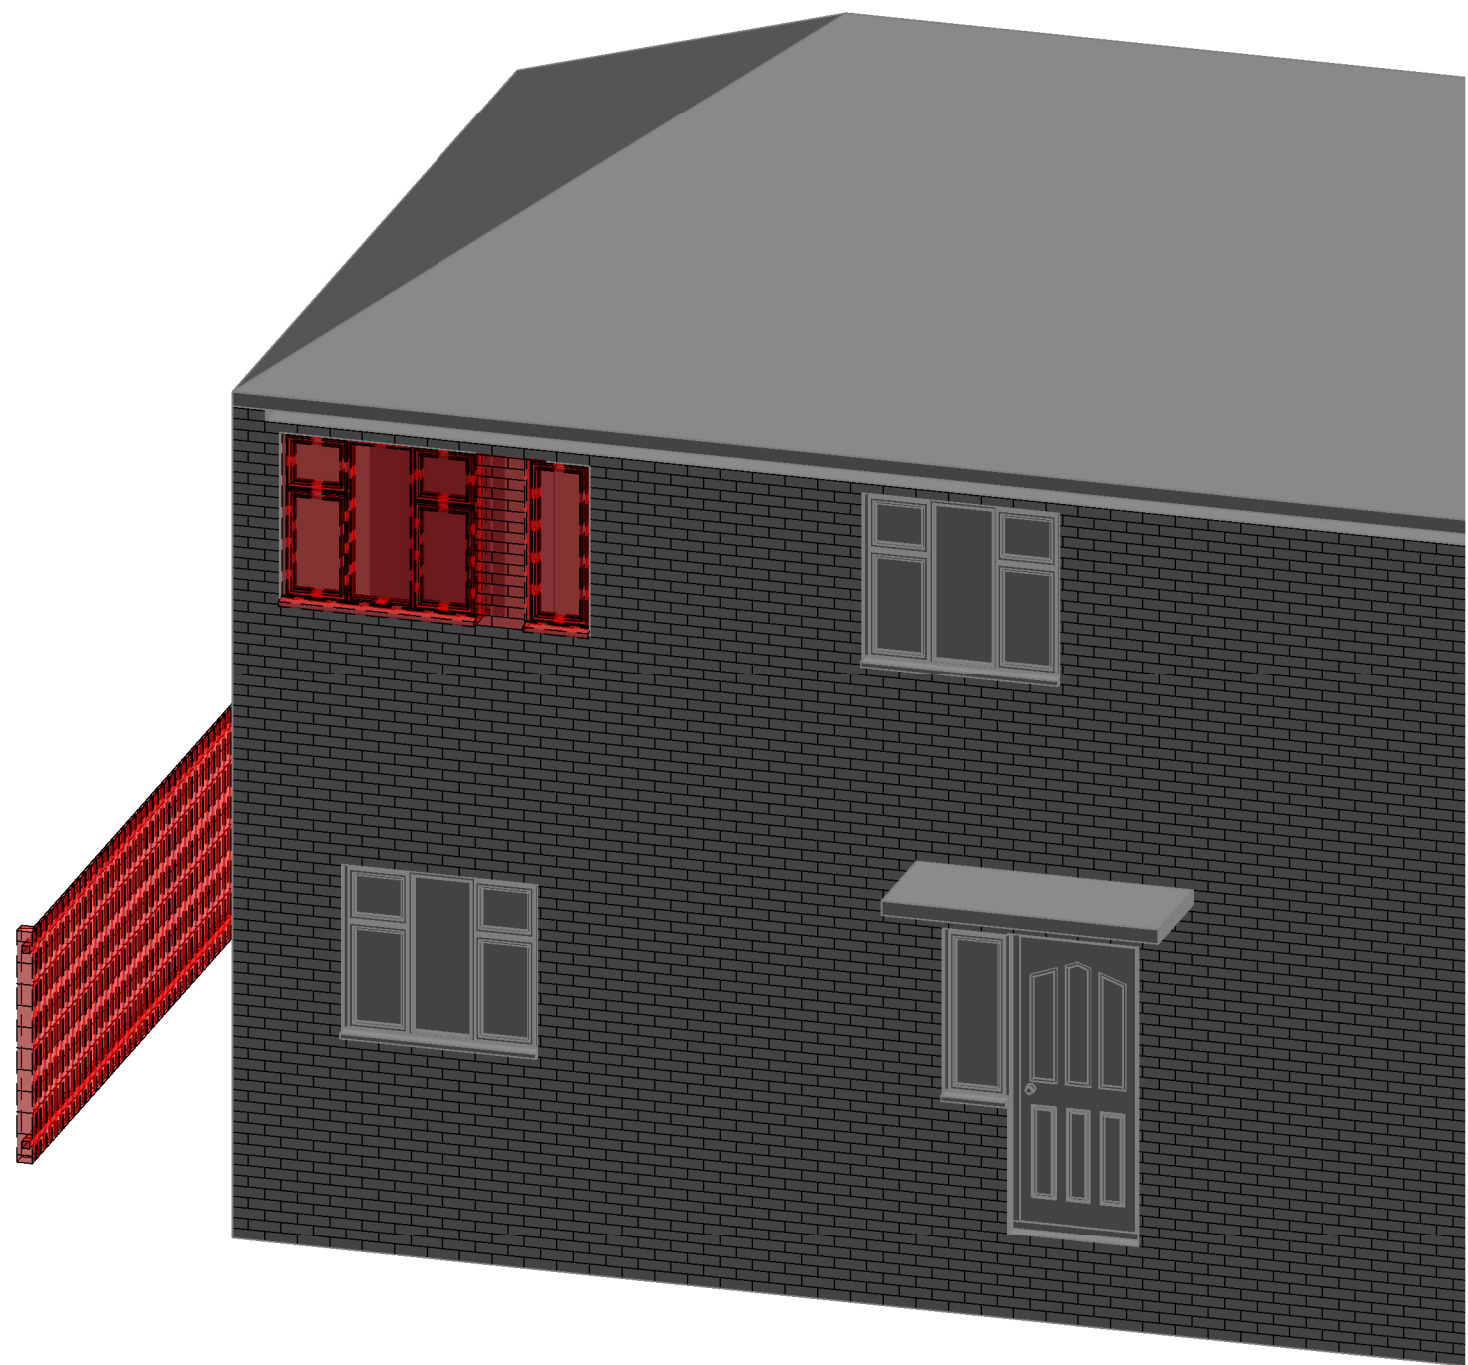

1 EXISTING FRONT 3D

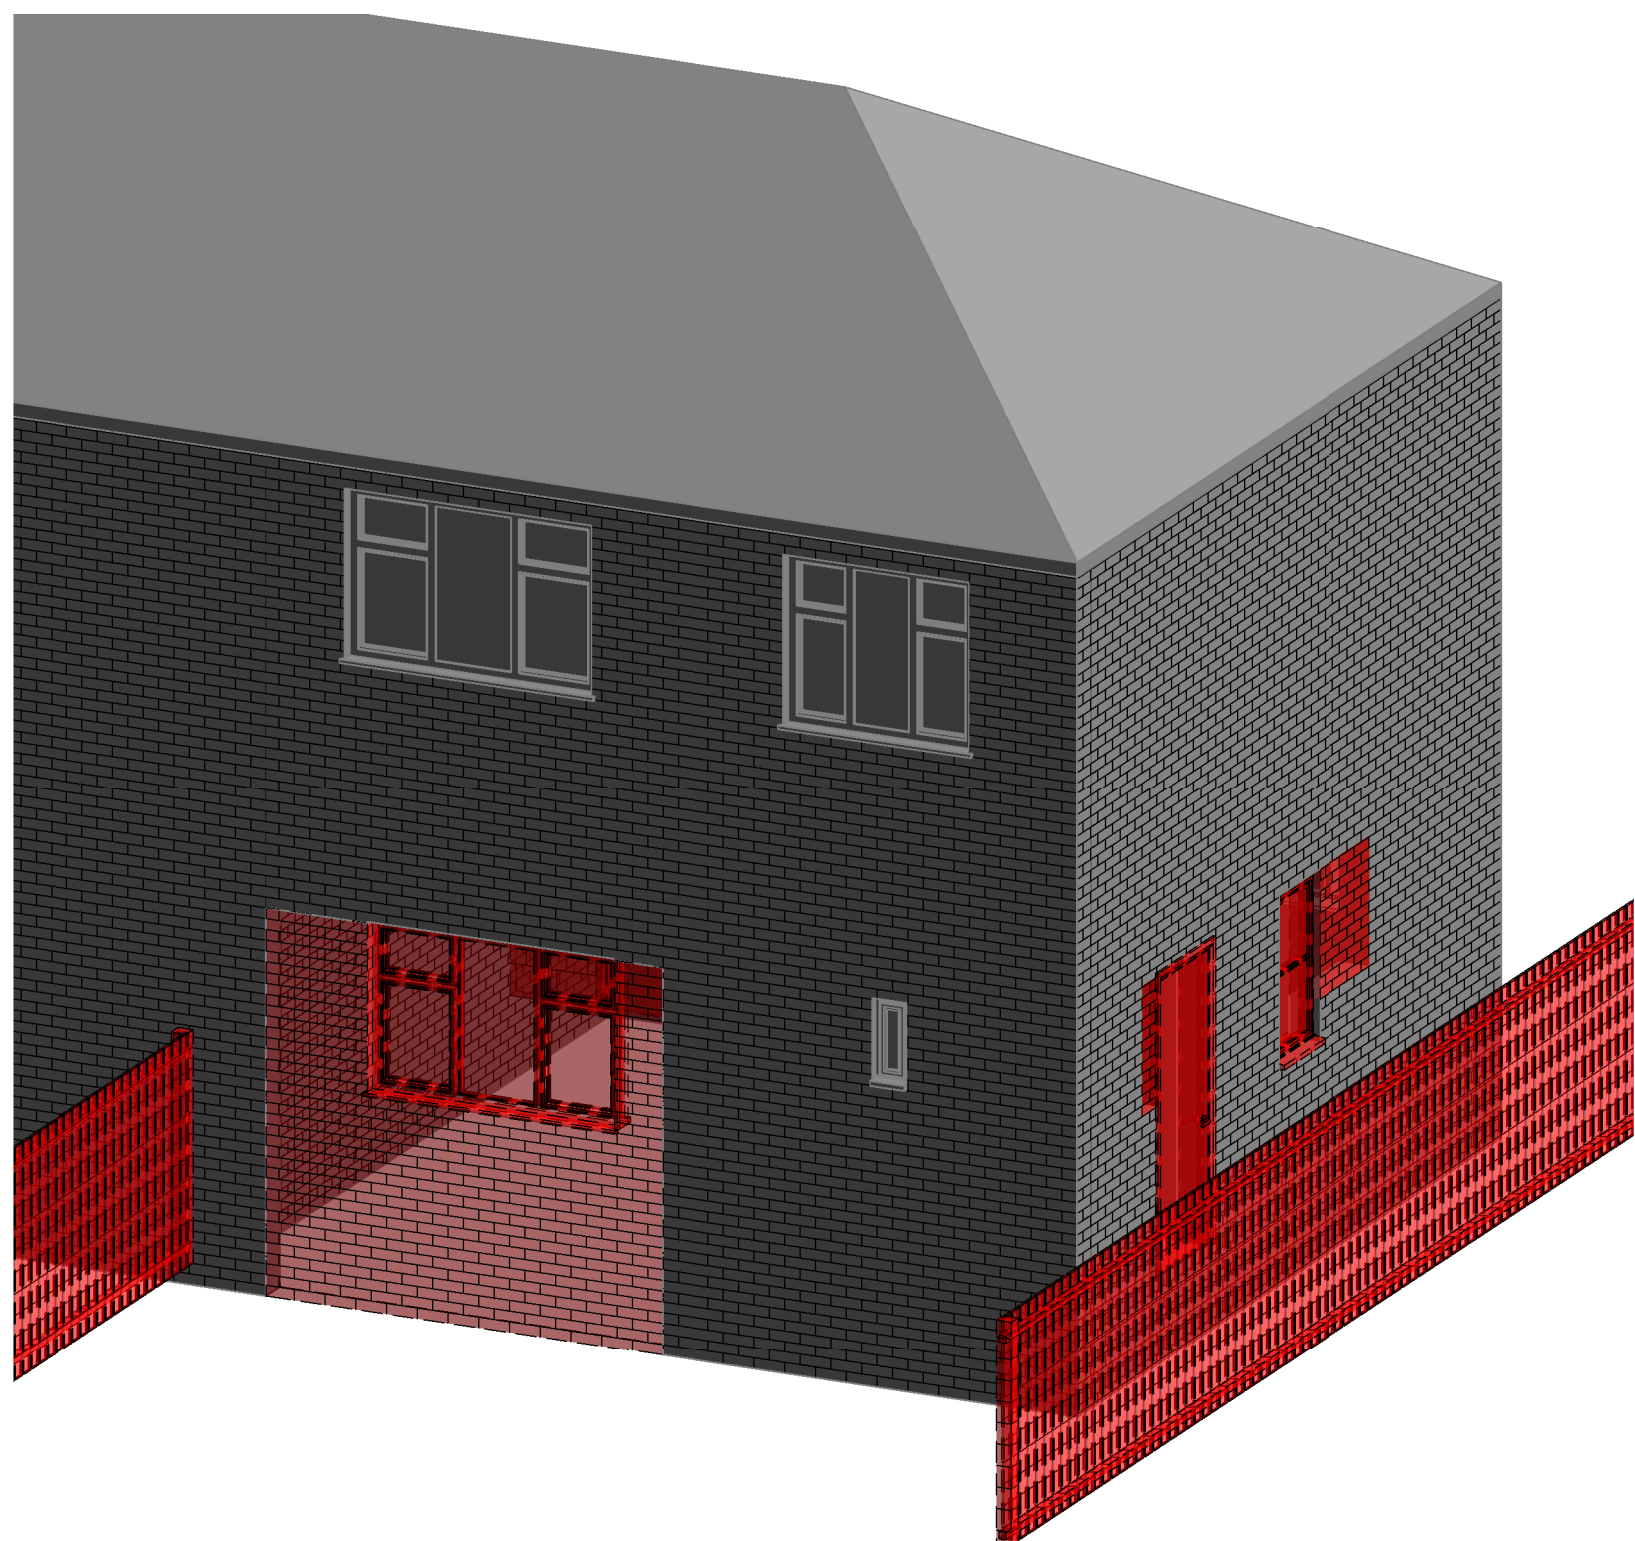


4 EXISTING REAR 3D VIEW

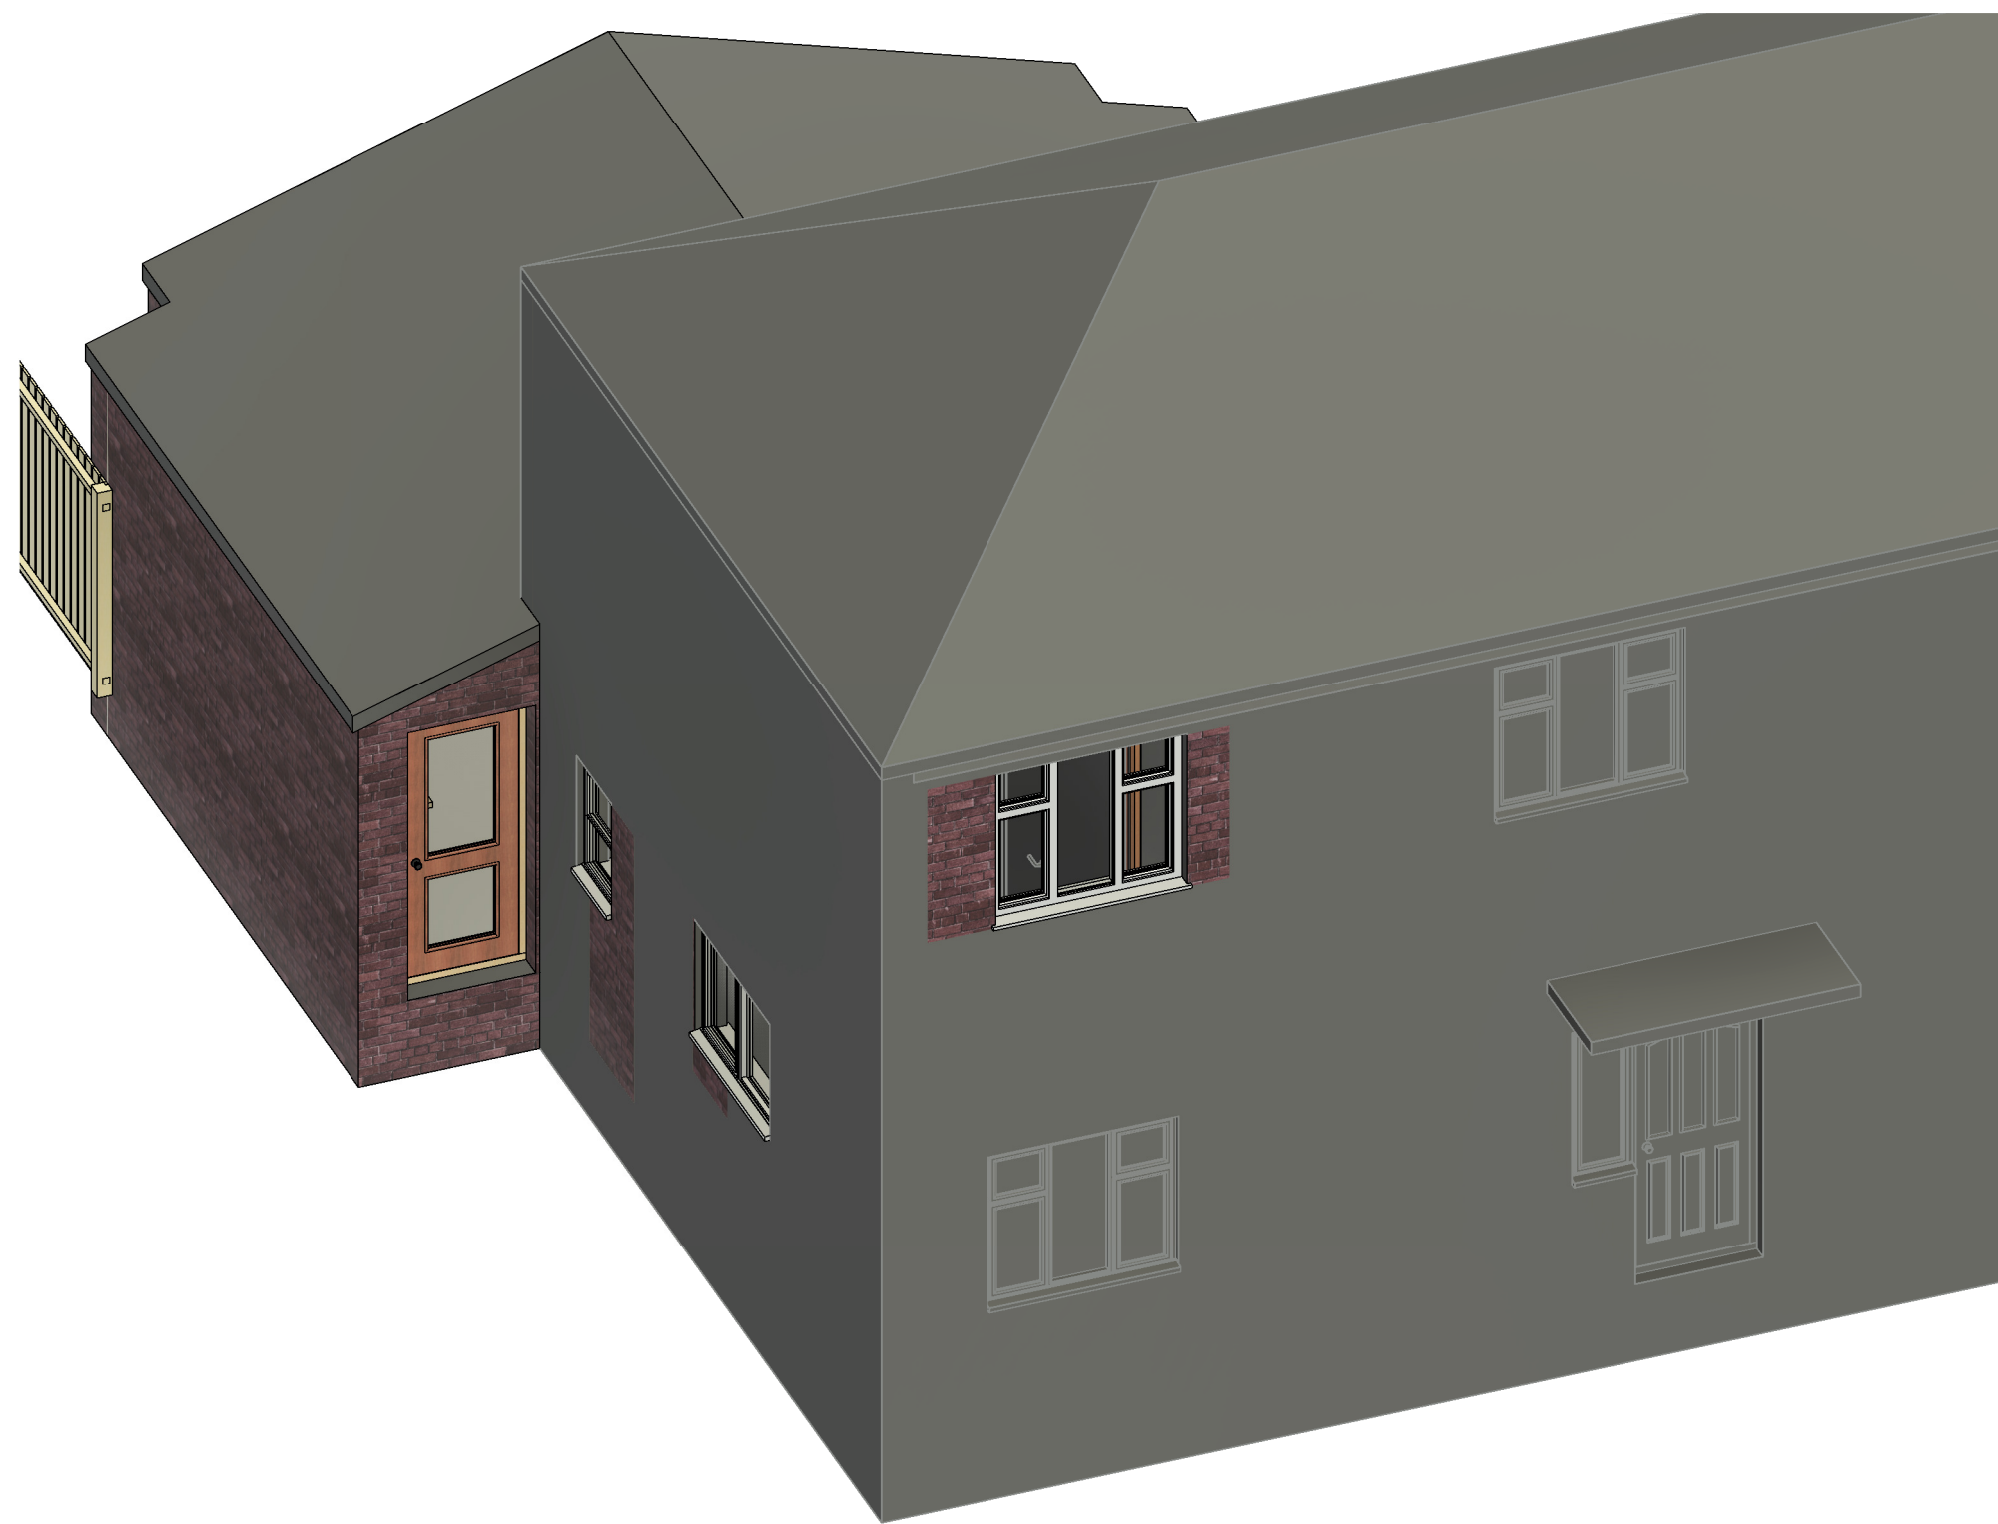

3 PROPOSED FRONT 3D



2 PROPOSED REAR 3D VIEW

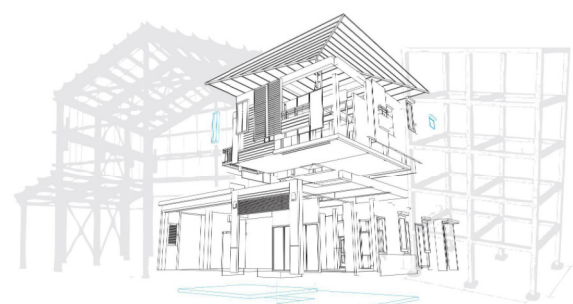

Vision | DESIGN | Group
Engineering Consultancy

Rev	Description	Date
3	DRAWINGS UPDATED	11/02/24
CODE I	SUITABILITY DESCRIPTION PLANNING SUBMISSION	
STATUS S2	PURPOSE OF ISSUE PLANNING SUBMISSION	
PROJECT		
15 CALDERVALE AVENUE		
TITLE		
EXISTING & PROPOSED 3D VISUALS		
CLIENT		
15 CALVERDALE AVENUE		
DRAWN BY MW	CHECKED BY MW	DATE 24.09.23
SCALE (@ A1)		PROJECT NUMBER MCS2185
DRAWING NUMBER A103		REV 3