


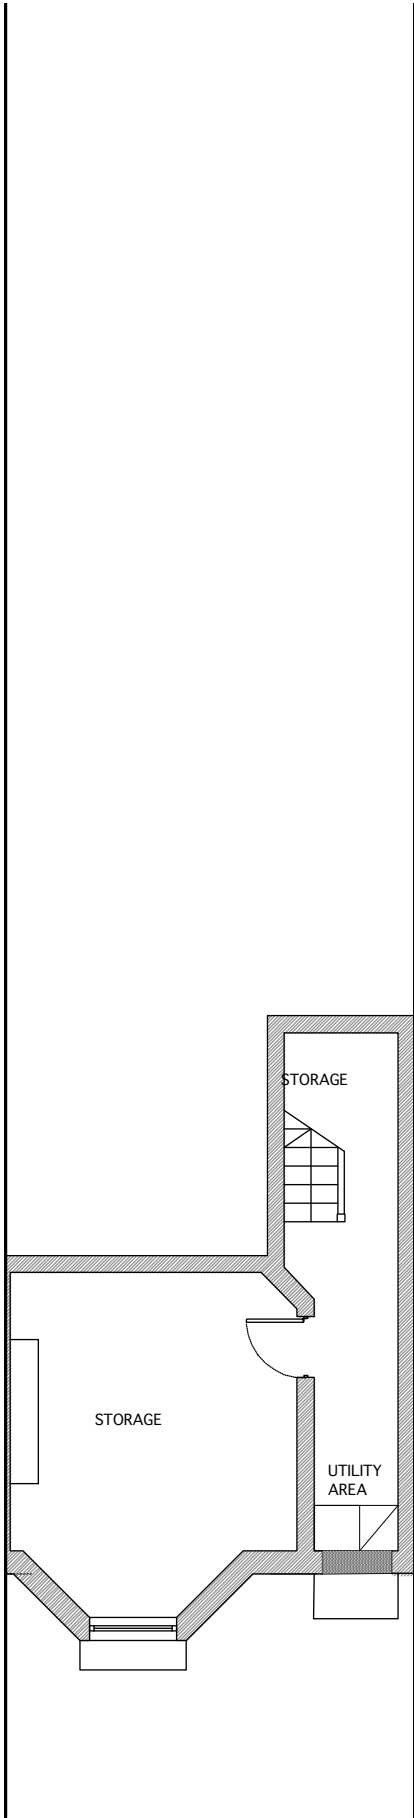

TITLE

PROPOSED BASEMENT
FLOOR PLAN

DWG.NO.

2287 - PL - PR - 099

SCALE

1:100 @ A3

ISSUE

PLANNING

DATE

08-09-2023

REVISION

JOB NO.

00

2287

NOTES

Rev

Date

Description

00

06.10.23

Proposed issue to Client for approval

00

14.11.23

PLANNING APPLICATION

CLIENT

Audrey Walters

ADDRESS

5 Houghton Rd,
Crumpsall,
Manchester .
M8 5SQ

PROJECT
DESCRIPTION

Conversion of a single dwelling into 2 no.
flats

PROJECT
ADDRESS

As above

paula architecture design

reimagining spaces

W \ WWW.PAULAARCHITECTUREDESIGN.CO.UK

E \ PAULA@PAULAARCHITECTUREDESIGN.CO.UK

M \ +44 (0) 7779302856

102 ROSENEATH ROAD, URMSTON, MANCHESTER, M41 5AZ

©COPYRIGHT This drawing is protected by copyright, it may not be reproduced in any form or by any means for any purpose, without gaining written permission from Paula Architecture Design.

NOTES This drawing is to be read in conjunction with all relevant Paula Architecture Design, Structural Engineer's, Service Engineer's, and Subcontractor drawings. Review all drawings and report any discrepancies to Paula Architecture Design prior to consulting. All structural walls to be confirmed by SE / Contractor on site. Do not scale from this drawing. All dimensions and levels including any abutment to existing structures to be checked on site prior to commencement. All dimensions in millimetres unless stated otherwise. Work from figured dimensions only. No deviation from details shown on this drawing is allowed without Paula Architecture Design's prior permission in writing. All work is to be carried out in accordance with British Standard Codes of Practice, Statutory requirements and the Contract Documents.

