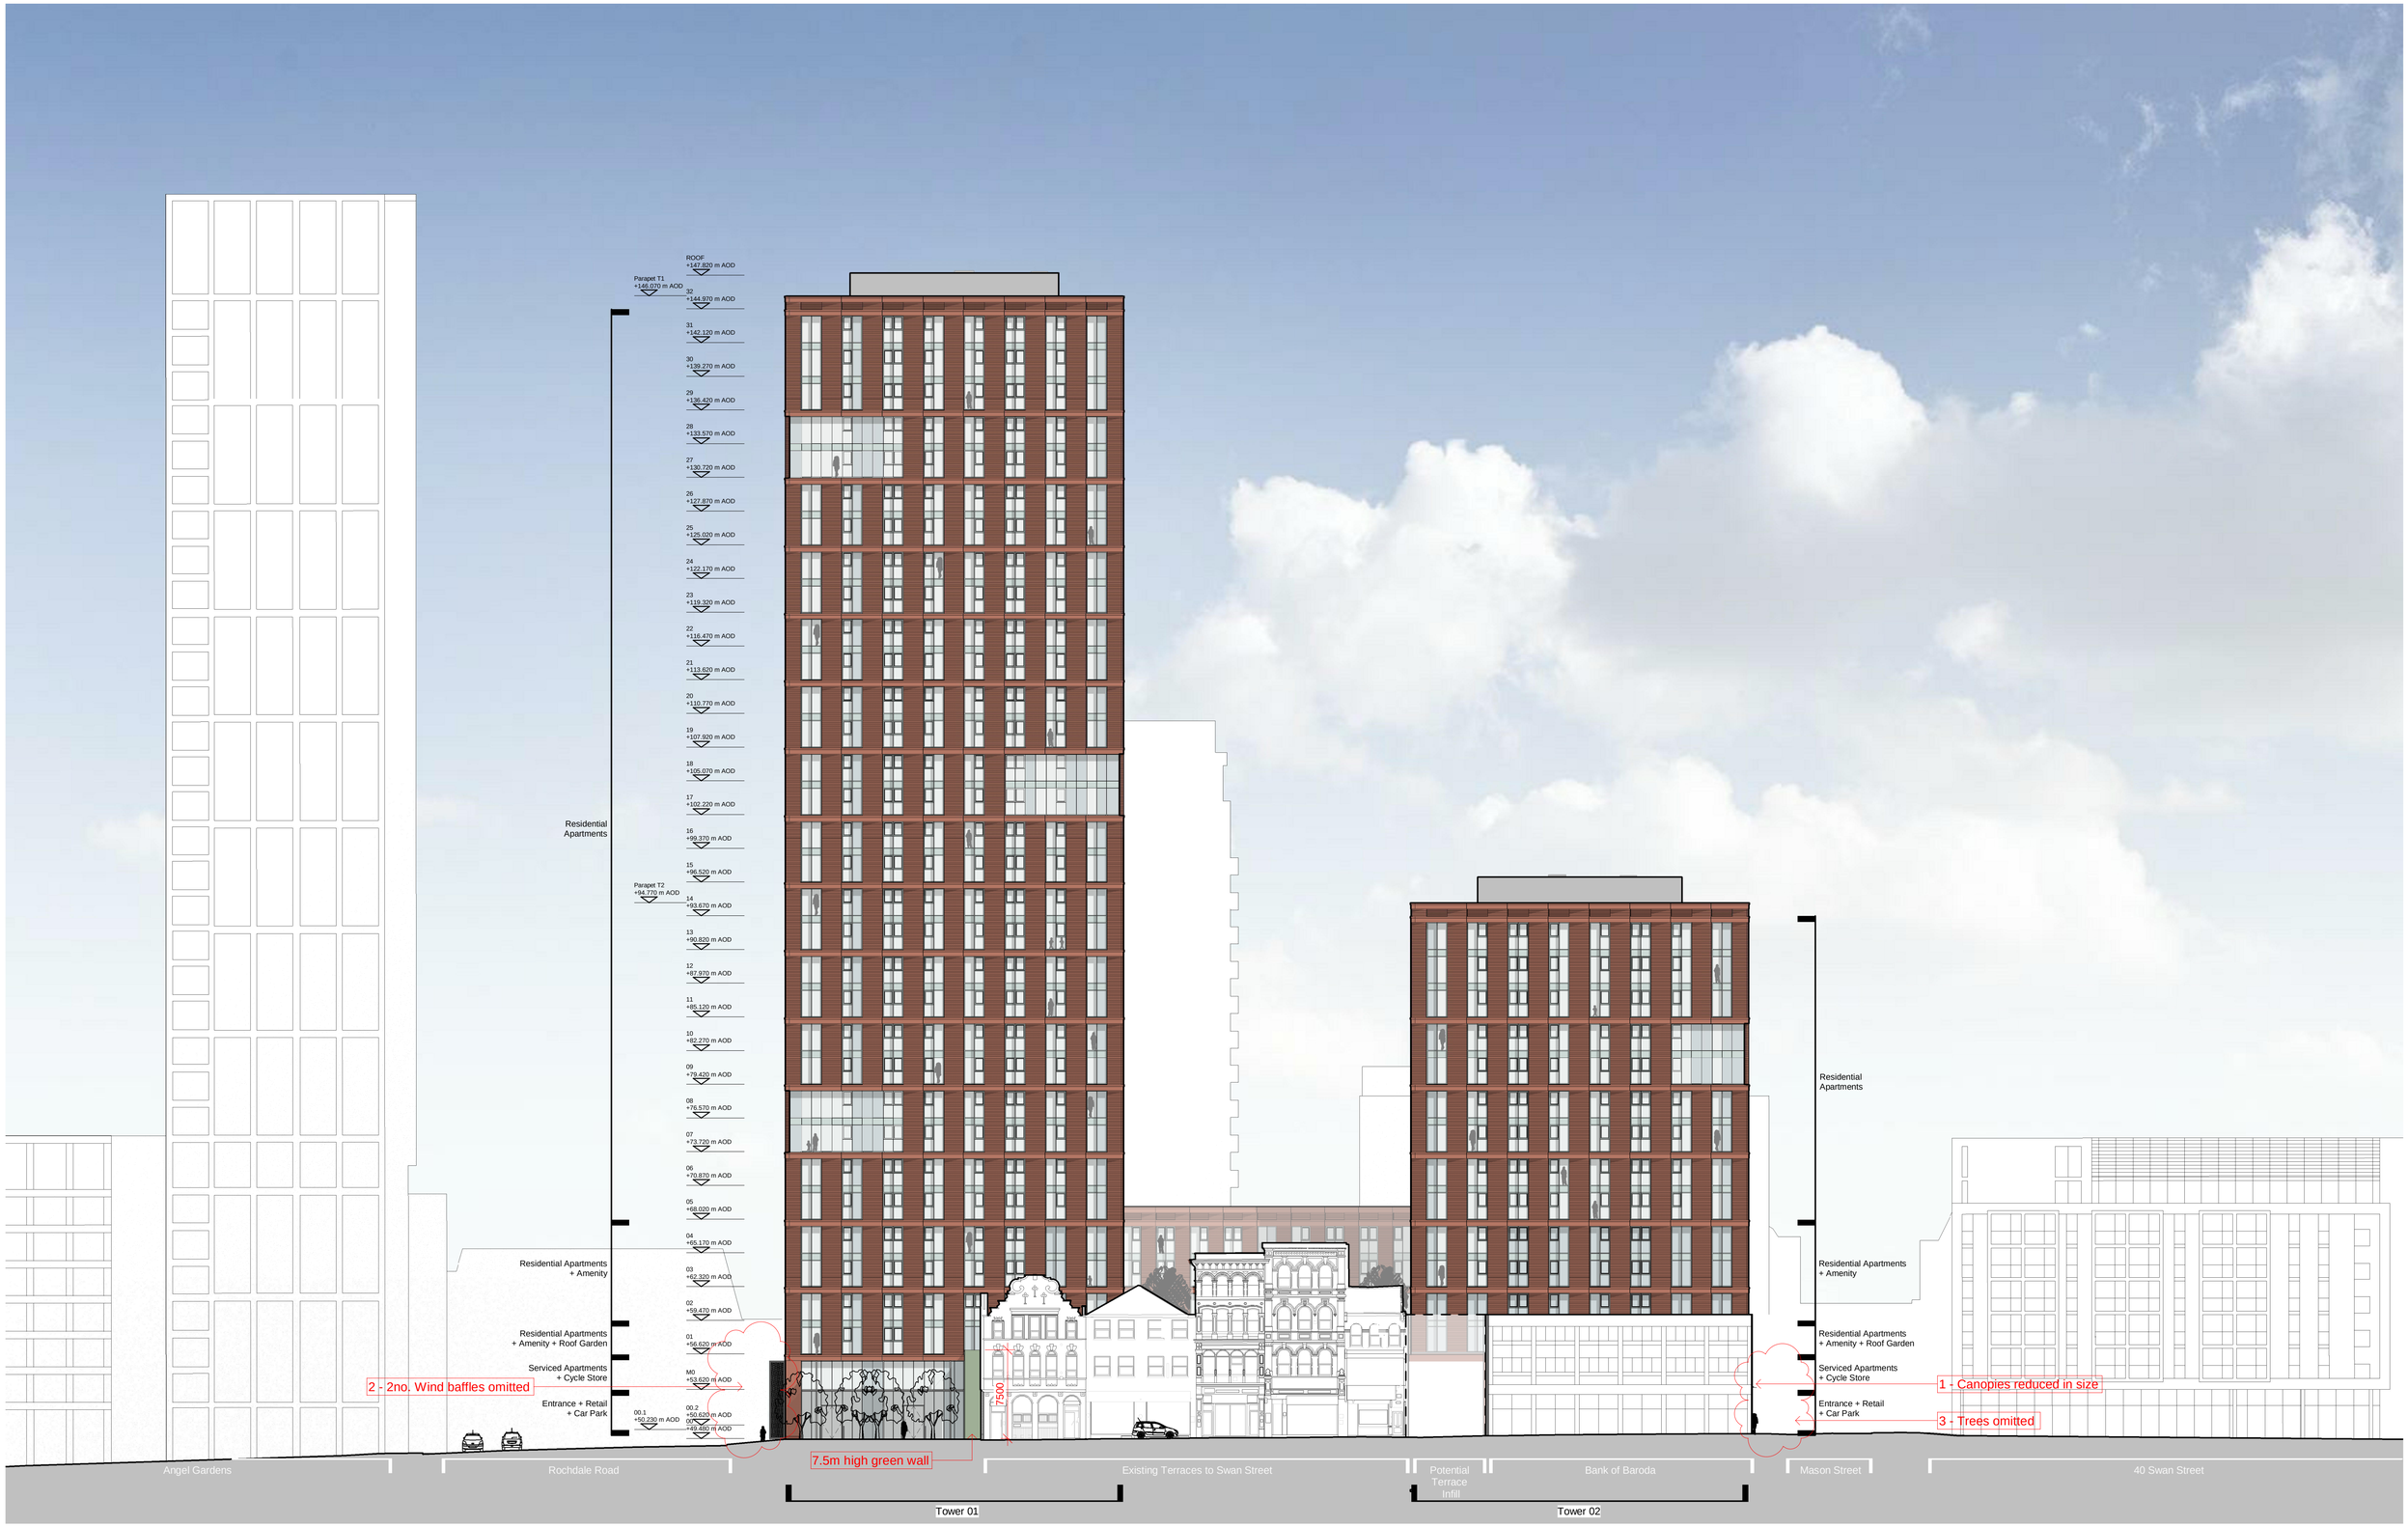


This drawing is copyright
Do not scale off dimensions.

All dimensions to be checked on site by contractor.

Contractor to report any dimensional discrepancies, errors or omissions prior to commencing on site.

Scale Bar 1:250 @ A1

5 1 2 5 10m

Cable Street
Rochdale Road
T1
T2
Mason Street
Swan Street

Rev	Date	Description
00	2018-07-06	Issued for Planning
01	2018-07-25	Updated landscaping proposals
02	2018-12-17	Additional storey per tower and level 03_04 layout amendments
03	2021-08-03	Spandrel vent design updated
04	2021-11-23	Updated for report CP14
05	2022-08-22	Non-material amendment
06	2023-06-21	Minor material amendment
07	2023-10-25	Revision notes added

Project Title
Swan House
2 Rochdale Road
Manchester

Drawing Title
General Arrangement Elevation
South
Swan Street

Project No
10133

Scale
1:500 @ A3
1 : 250@ A1

Date
Jun 2018

Status
Planning Issue

SHP Drawing Code
32073-Z1-ES-EL-A-B5D8-G200-0001

Revision
07

simpsonhaugh
Manchester
+44 (0)161 835 2345
London
+44 (0)20 7549 4000

© SimpsonHaugh and Partners 2021