




1. Front - Proposed  
1 : 100

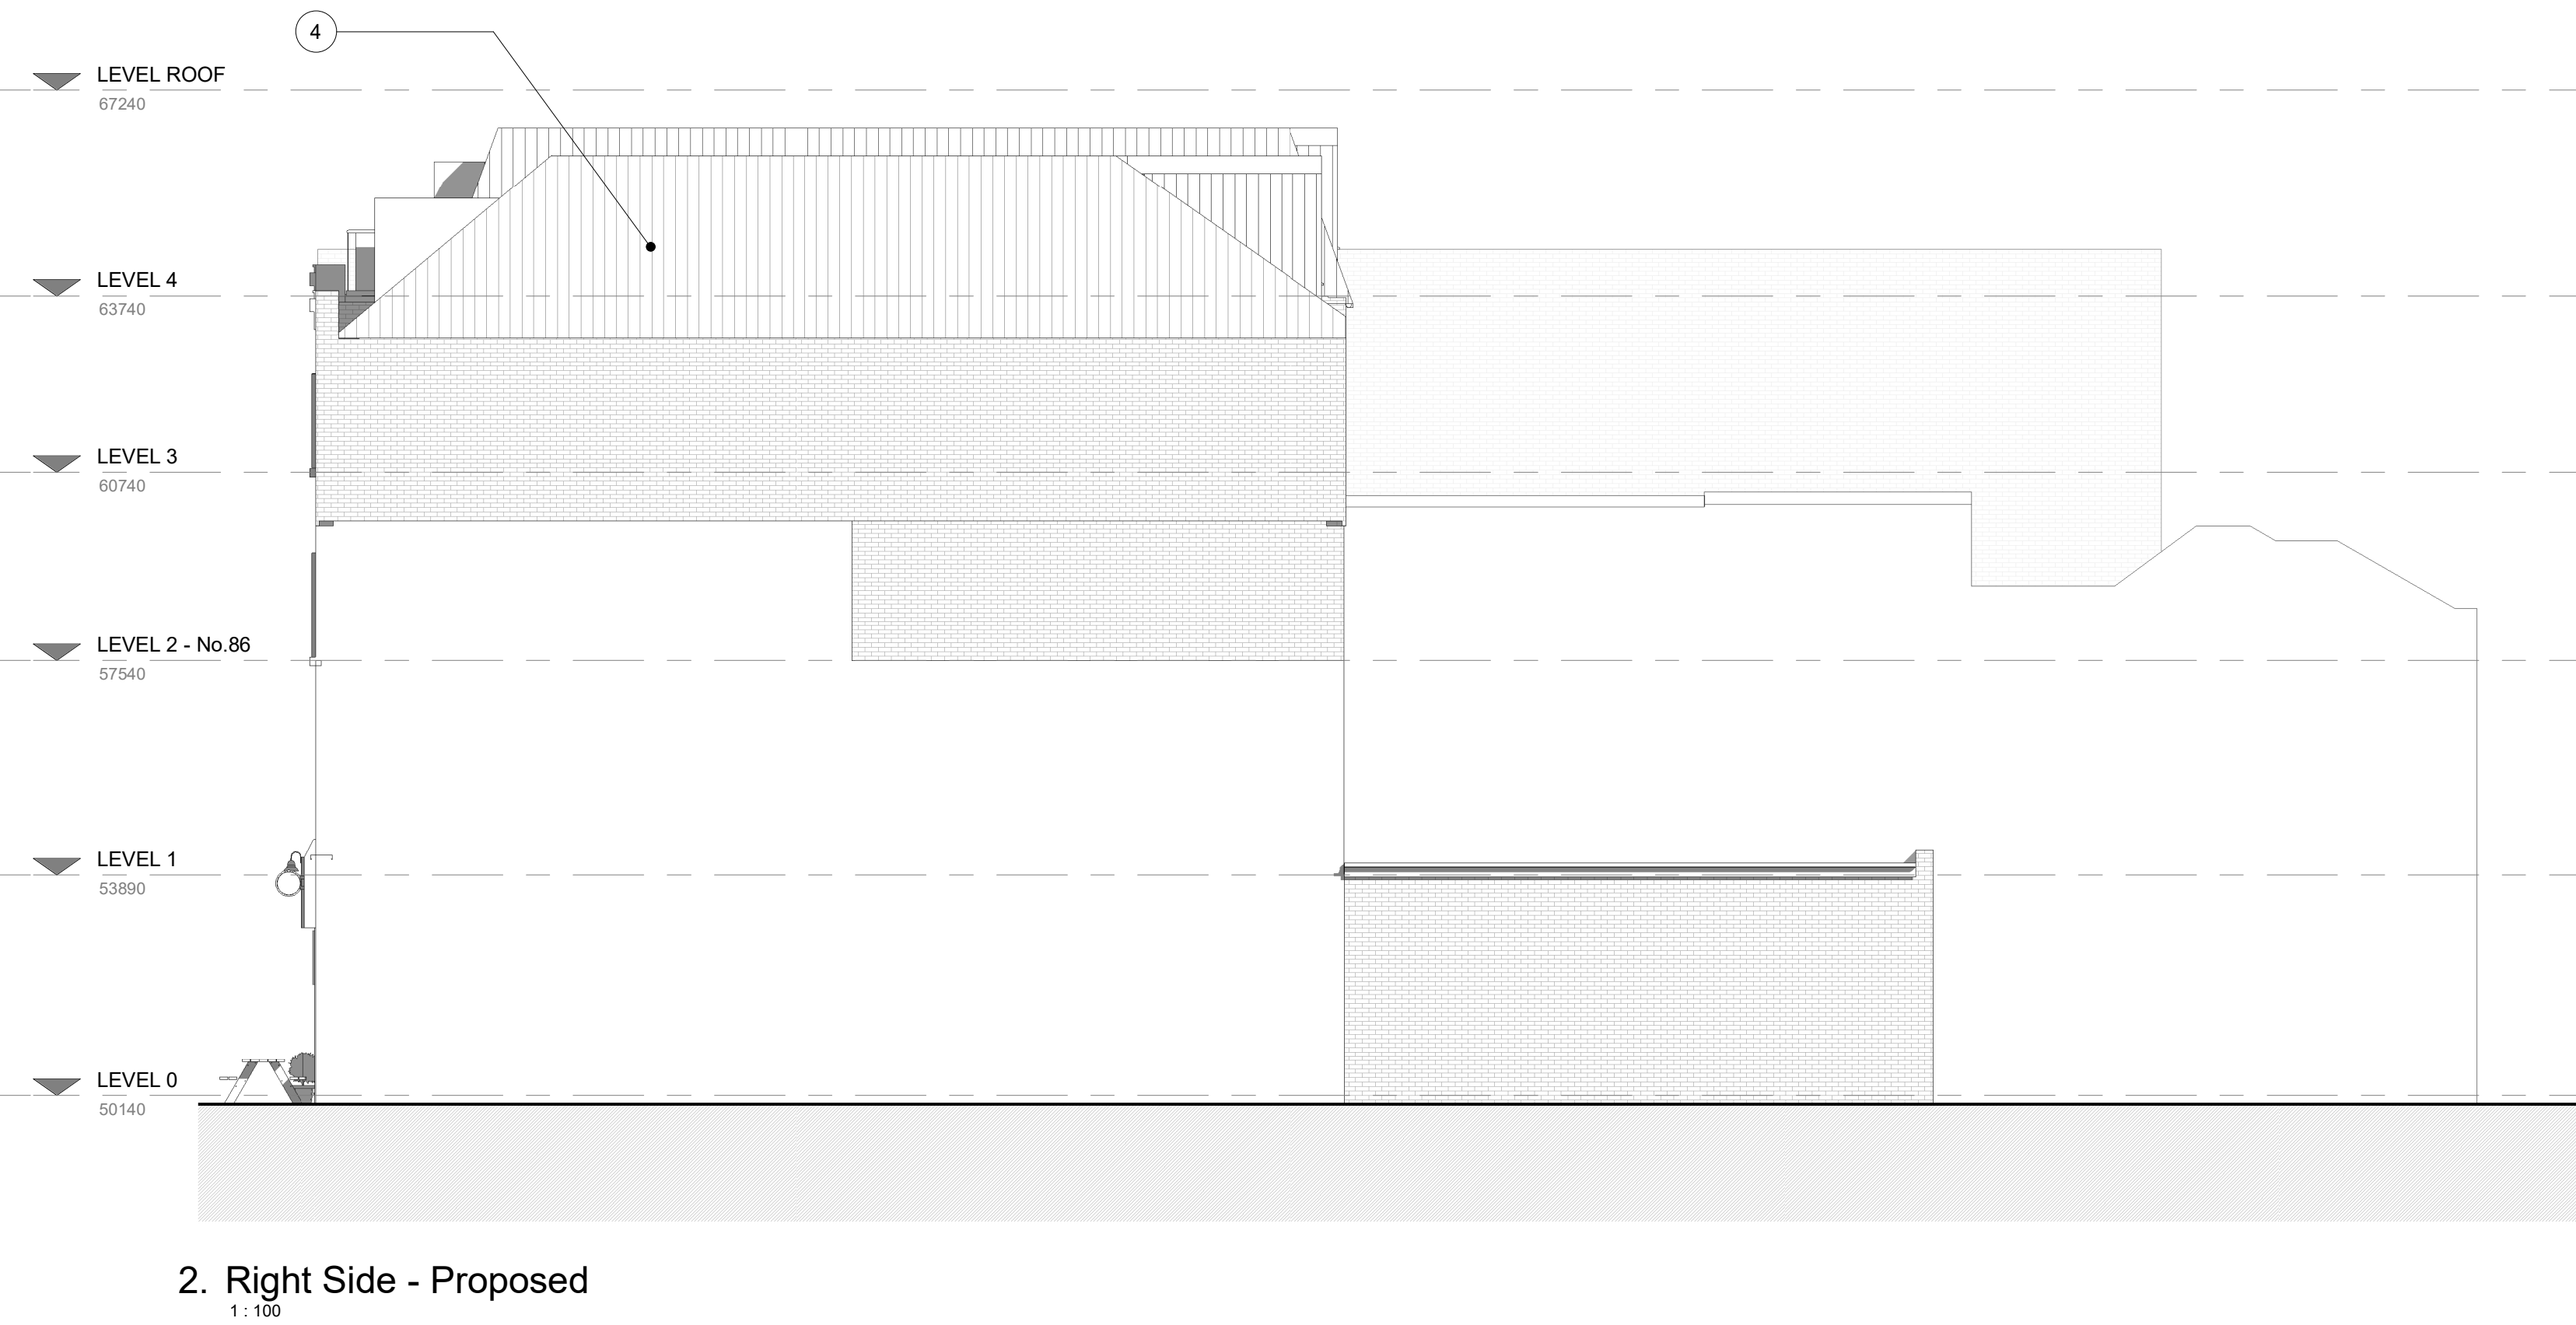

2. Right Side - Proposed  
1 : 100




3. Rear - Proposed  
1 : 100



4. Left Side - Proposed  
1 : 100



5. 3D Axo - Proposed

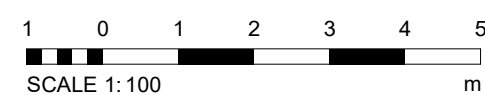

Note Block - Elevations - GA

- 1 Propose metal standing seam cladding or similar.
- 2 New powder coated aluminium framed double glazed windows.
- 3 New dormer window with zinc cladding surround to match main roof material.
- 4 New roof clad with natural zinc standing seam roof system with dormer windows.
- 5 Existing render and mouldings to be re-painted.

Note Block - Elevations - GA

- 6 New blank panels behind existing shopfront glazing showcasing artwork from local community artist.
- 7 Proposed apartment signage.
- 8 Proposed stepped entrance surround in stone effect or similar.
- 9 Proposed glazed entrance doorset with toplight.
- 10 Proposed refuse store door with louvred top panel for natural ventilation.
- 11 Proposed facing brick to match existing.

|             |                                |
|-------------|--------------------------------|
| PROJECT     | 84-86 Oldham Street            |
| CLIENT      | Millerbrook Properties         |
| TITLE       | Proposed GA Elevations and Axo |
| PROJECT NO. | DA18078.6. 005.                |
| DRAWING NO. | 7                              |
| REV.        |                                |

|   |                              |          |             |
|---|------------------------------|----------|-------------|
| 7   | Project                      | PR       | 28/02/24    |
| 6   | Model                        | PR       | 28/02/24    |
| 5   | Design                       | PR       | 28/02/24    |
| 4   | Shopfront                    | PR       | 28/02/24    |
| 3   | UP for New                   | PR       | 18/02/23    |
| 2   | Annotations                  | PR       | 11/11/20    |
| 1   | Drawings - Headmaster Street | PR       | 05/11/20    |
| REV.   | DESCRIPTION                  | BY       | DATE        |
| SCALE @ A1   | 1 : 100                      | DATE     | 24 Apr 2020 |
| CLIENT   | Millerbrook Properties       | DRAWN BY | JK          |
| STATUS   | Planning                     |          |             |
| PROJECT NO.   | DRAWING NO.                  | REV.     |             |
| DA18078.6. 005.   | 7                            |          |             |
| NOTES   |                              |          |             |
| THIS DRAWING MUST NOT BE REPRODUCED WITHOUT THE WRITTEN CONSENT OF DEBTAL   ARCHITECTURE. ALL DIMENSIONS ARE GIVEN TO THE CENTRE UNLESS OTHERWISE STATED. ANY DISCREPANCIES TO BE REPORTED TO THE DESIGNER PRIOR TO THE COMMENCEMENT OF ANY WORK. ALL WORKING DIMENSIONS TO BE IN ACCORDANCE WITH THE CONSTRUCTION OF THE BUILDING. ALL DIMENSIONS ON THIS DRAWING ARE IN MILLIMETRES UNLESS OTHERWISE STATED. |                              |          |             |