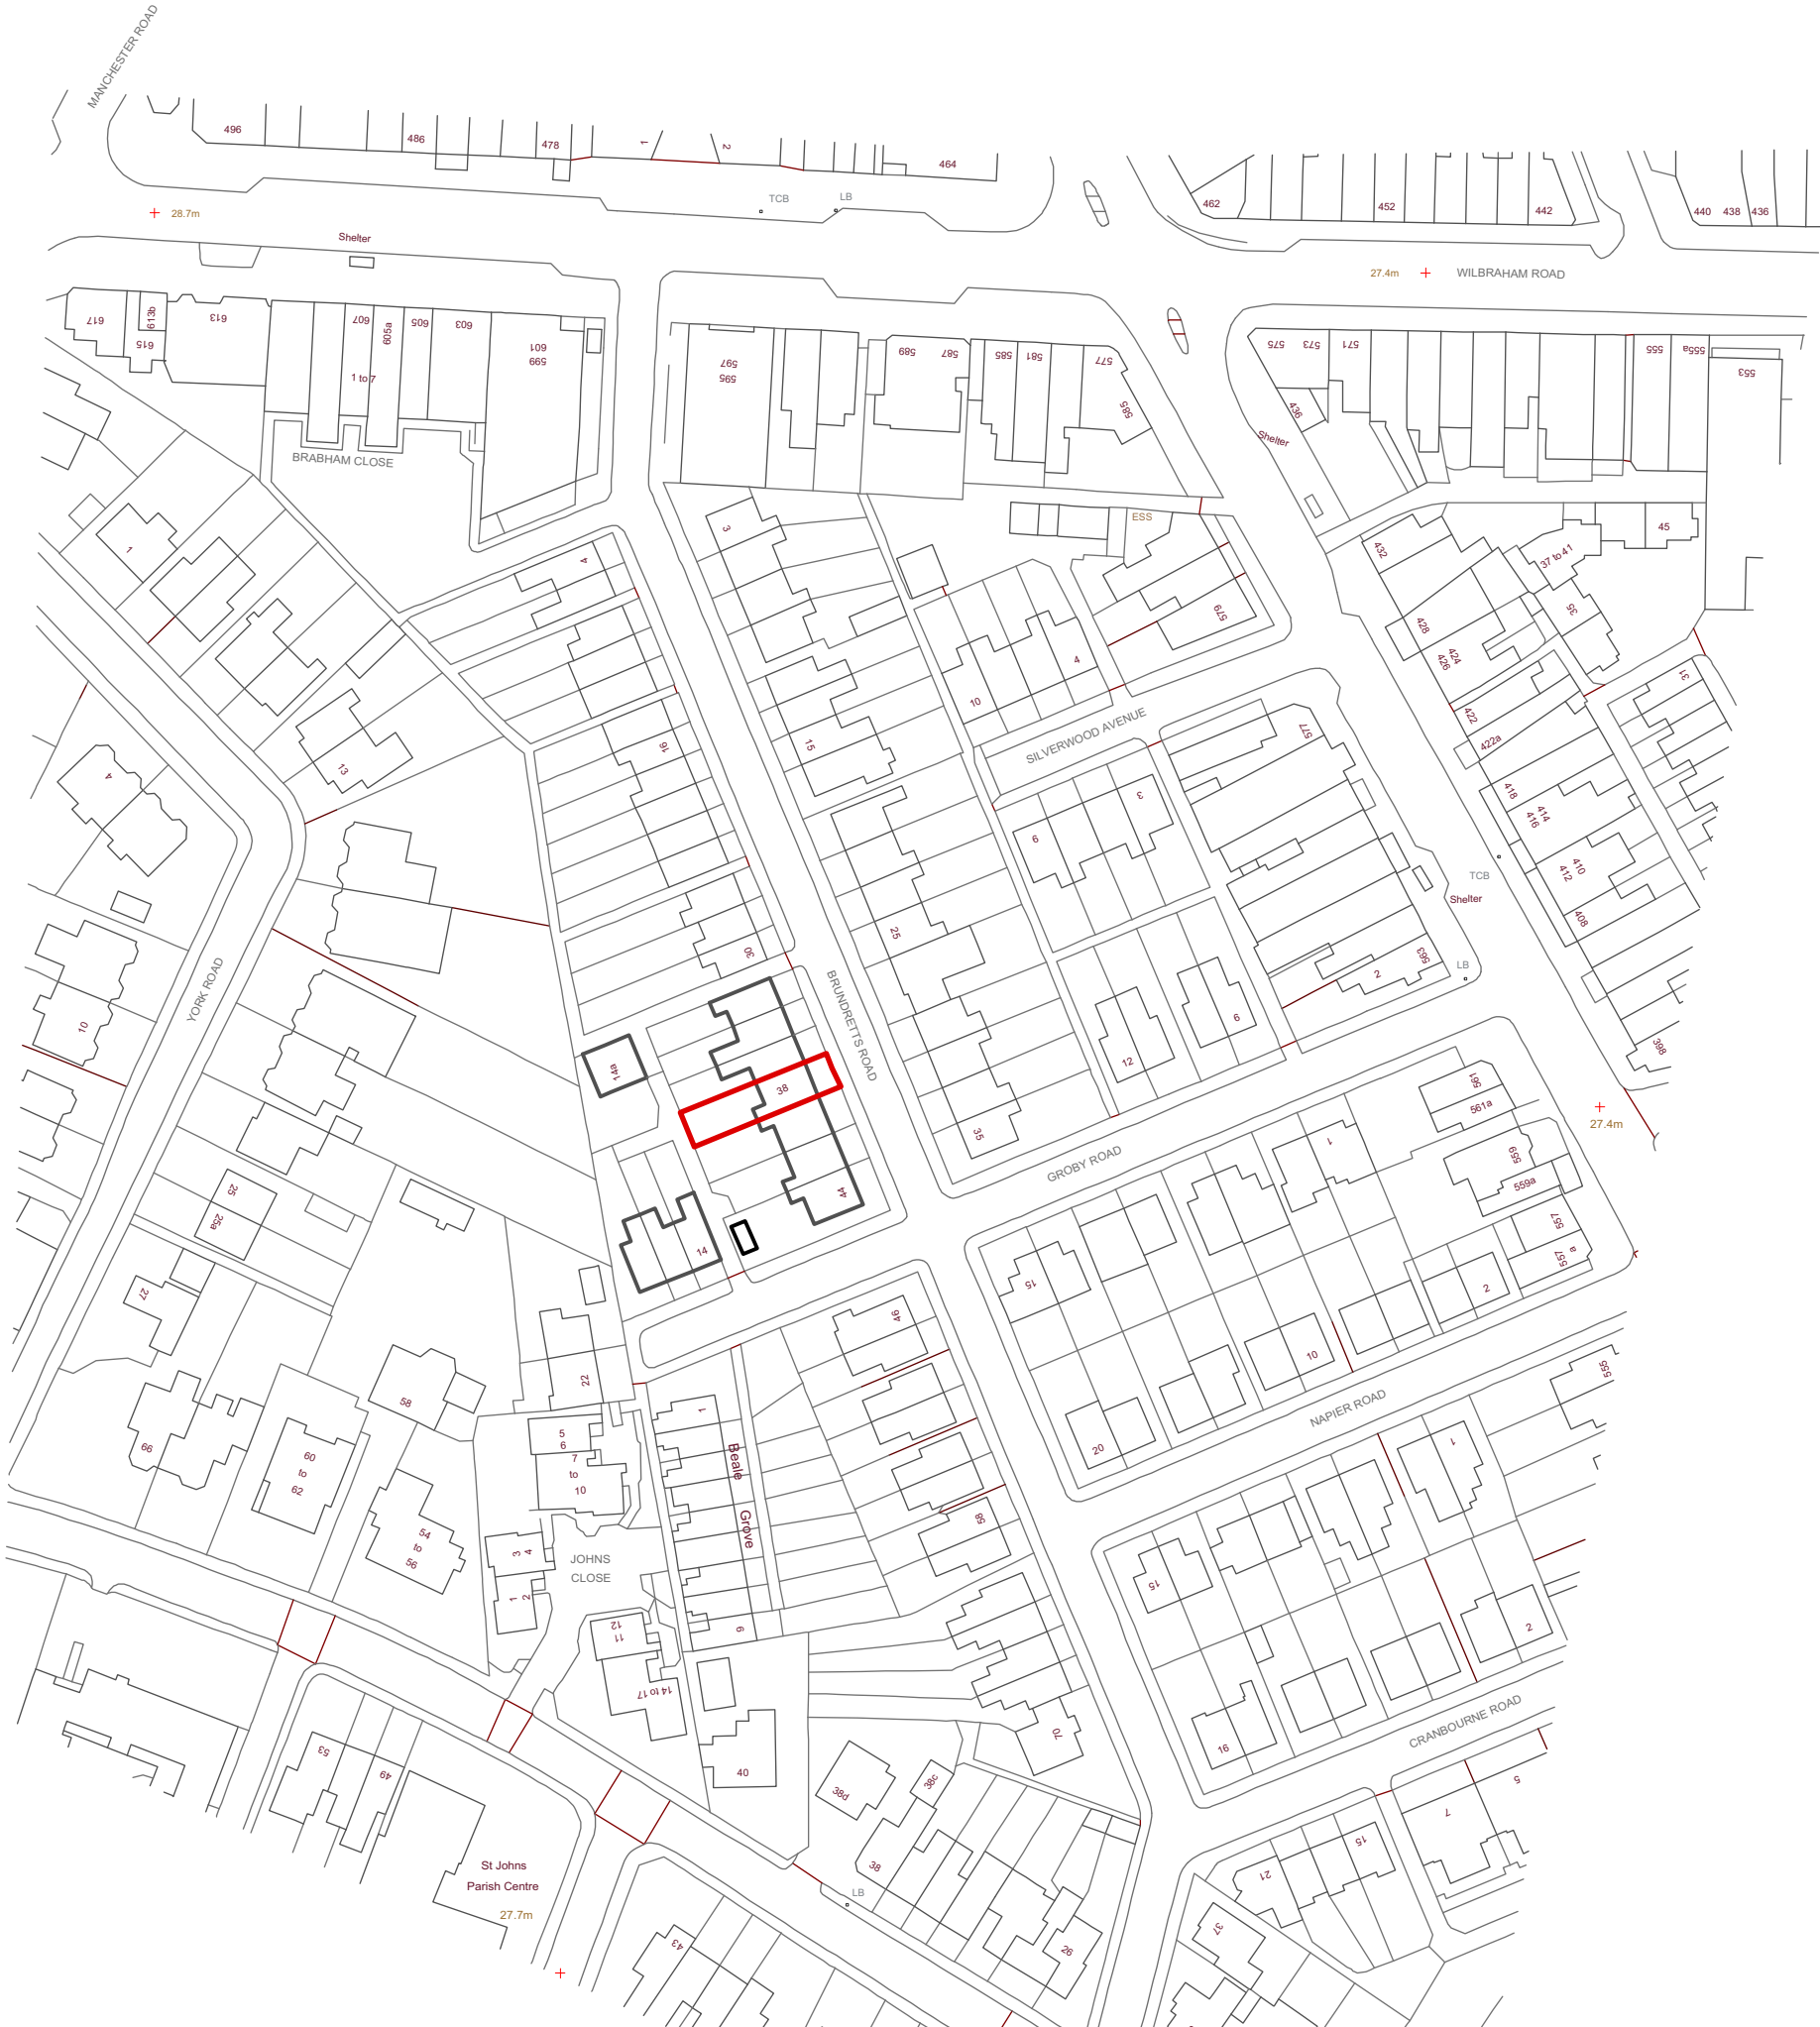


© re|form architects

note:

This drawing is copyright.

Do not scale off dimensions, all dimensions are to be checked on site by contractor. Contractor to report any dimensional discrepancies, errors or omissions prior to commencing on site.

Make Good to all surfaces disturbed

ALL STRUCTURAL STEELWORK AND RELATING STRUCTURES TO BE TO THE STRUCTURAL ENGINEERS DESIGNS. CALCULATIONS AND CONFIRMATION THIS DRAWING IS TO BE READ IN CONJUNCTION WITH ALL THE APPROPRIATE STRUCTURAL ENGINEER'S INFORMATION.

IF IN ANY DOUBT ASK

| Rev | Date | Comments |
|-----|------|----------|
|     |      |          |
|     |      |          |
re|form

[architects and urban strategists] ltd

14 Adhol Road | Whalley Range| Manchester | M16 8QN

T+44(0) 7976 760 680

e| studio@raua.co.uk

Client

Ms. Siobhan O’Ceallaigh

Project Title

Extension, Alterations and Rear Dormer to 38 Brundretts Road, Chorlton-Cum-Hardy, Manchester. M21 9DB

Drawing Title

Location Plan

Job No.

E|SOC|23-468

Status

C

Scale

1:1250@A3

Drawing No.

001

Rev.