



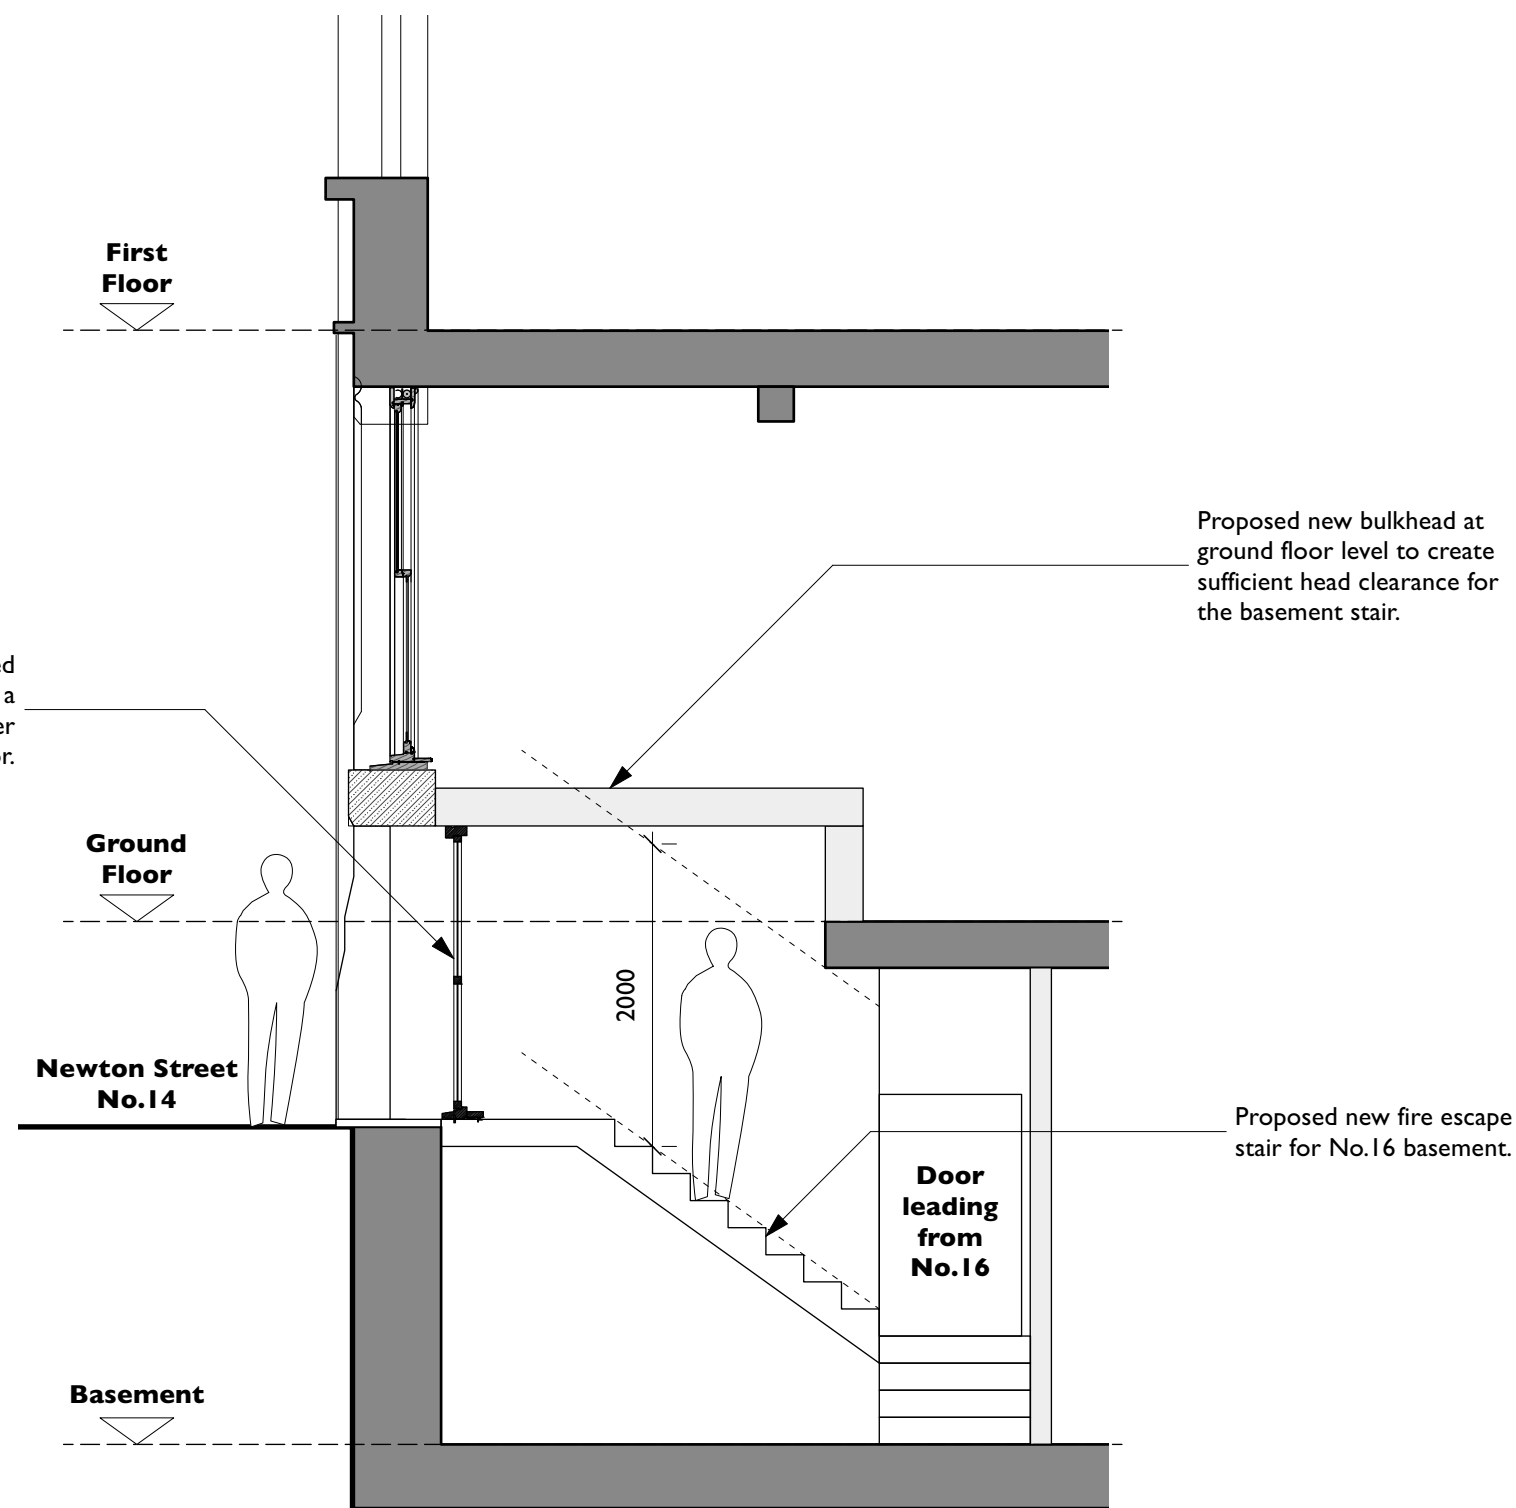


Proposed No.16 Fire Escape Stair and Facade Section
Scale 1:50

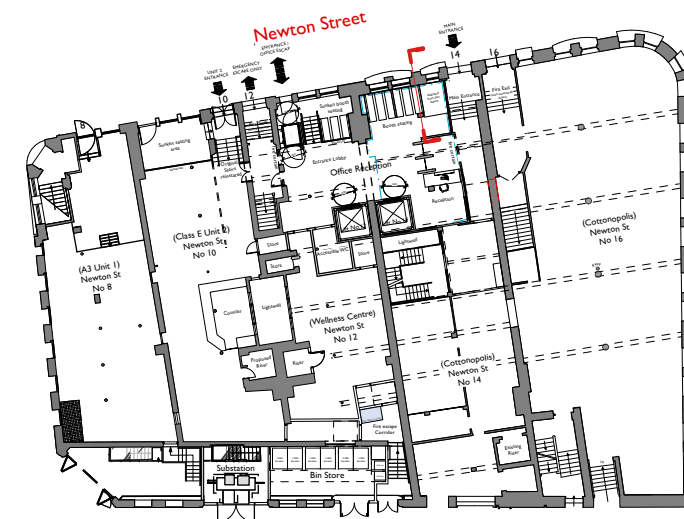

Key Plan
Scale 1:1500

COPYRIGHT OF ATELIER MB LTD
DO NOT SCALE FROM THIS DRAWING
DIMENSIONS TO BE CHECKED ON SITE

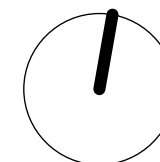

KEY

- Existing
- Proposed
- Downstand beams
- Existing to be removed

NOTE

*References to previously approved interventions refer to application ref:

- 118677/FO/2017
- 118678/LO/2017
- 134141/FO/2022
- 134142/LO/2022

A	Door: DG47 setback and stair revised with compliant landing.	RD	AB
Rev	Note	DRN CHK	

8- 16 Newton Street 2022

Proposed No.16 Fire Escape Stair and Facade Section

scheme	1988
drwg no.	P(355)
revision	A

scale	1:50 @ A3
date first drawn	Sep 22
drawn	RJD

SK sketch E existing P proposed T tender C construction FI final issue

www.ateliermb.co.uk
t 0161 236 0051
e architect@ateliermb.co.uk