
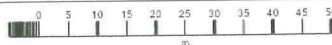


PLANNING AND BUILDING CONTROL

22 JUN 2023

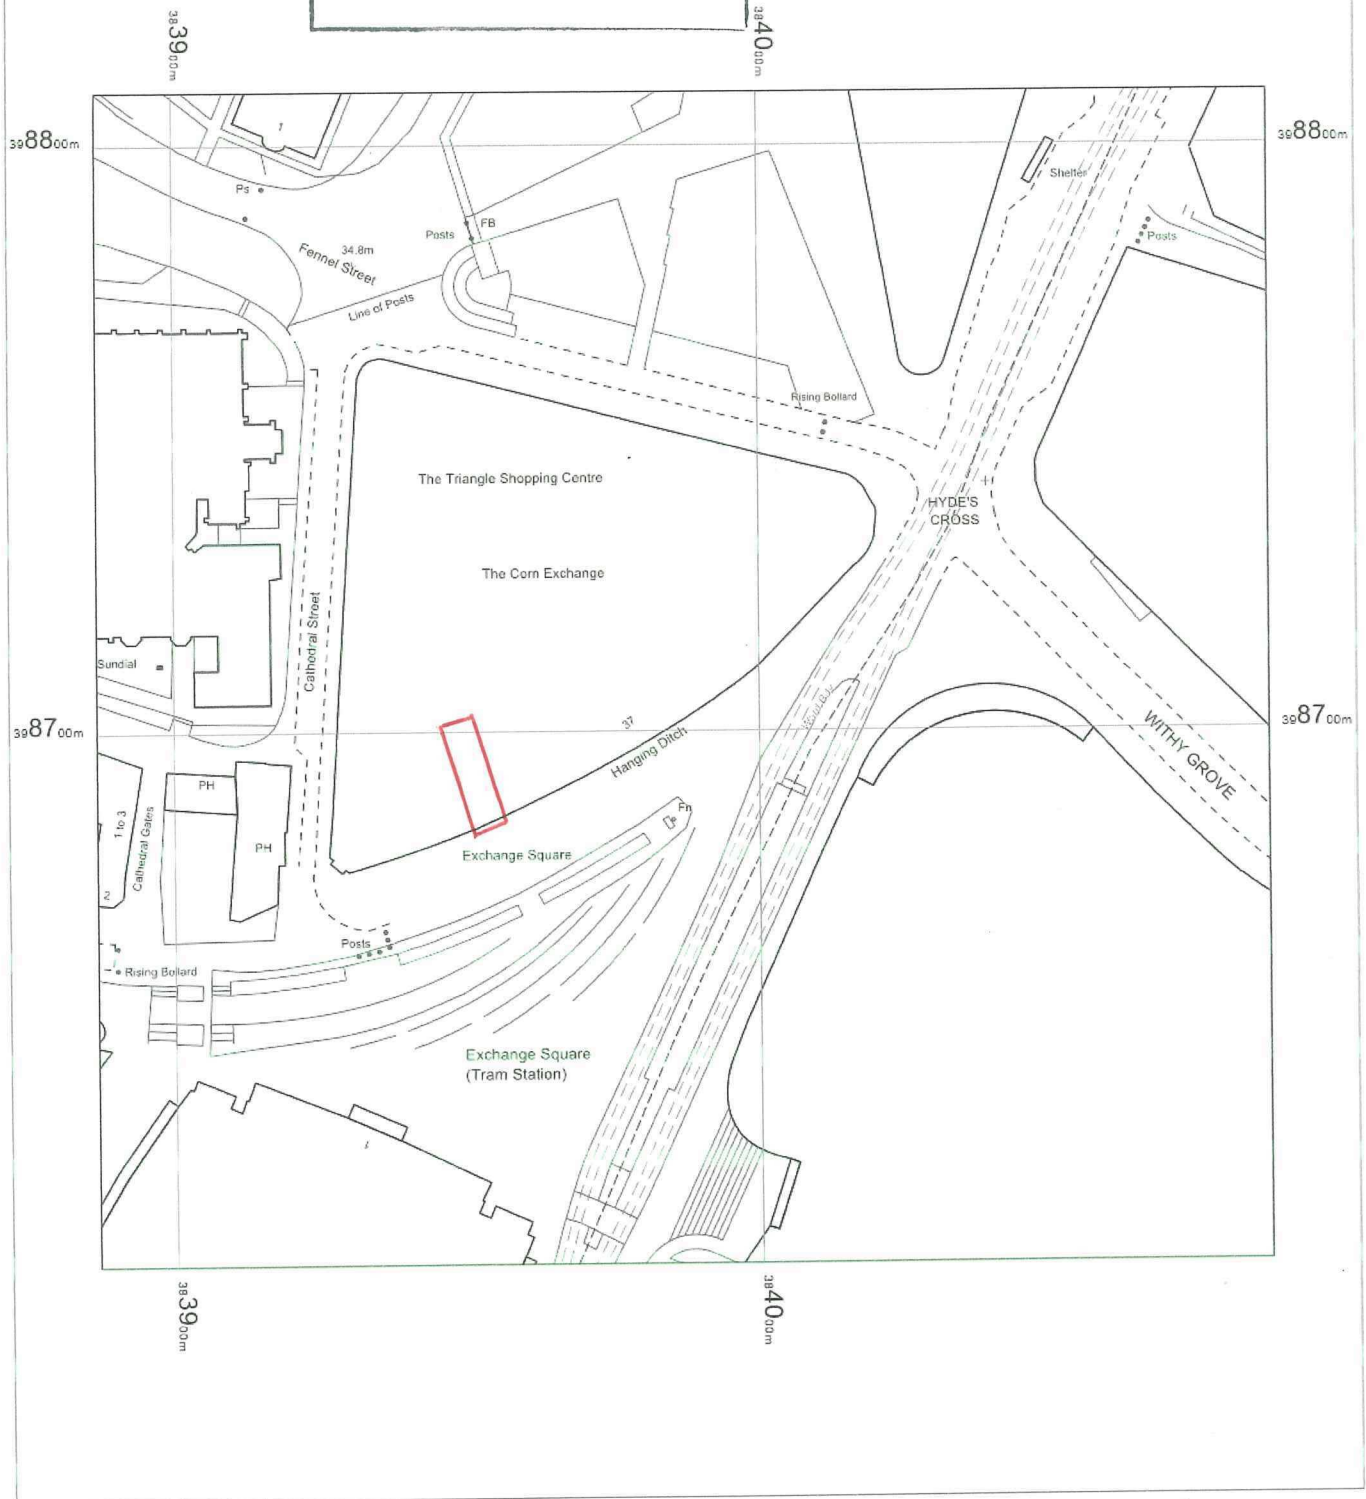

Zizzi Restaurant, The Corn Exchange,
Manchester, M4 3TR

OS MasterMap 1250/2500/10000 scale
Friday, June 9, 2023, ID: LAT-01108315
www.latitudemaps.co.uk

1:1250 scale print at A4, Centre: 383987 E, 398709 N

©Crown Copyright Ordnance Survey. Licence no. AC0000806982



LATITUDE
MAPPING