
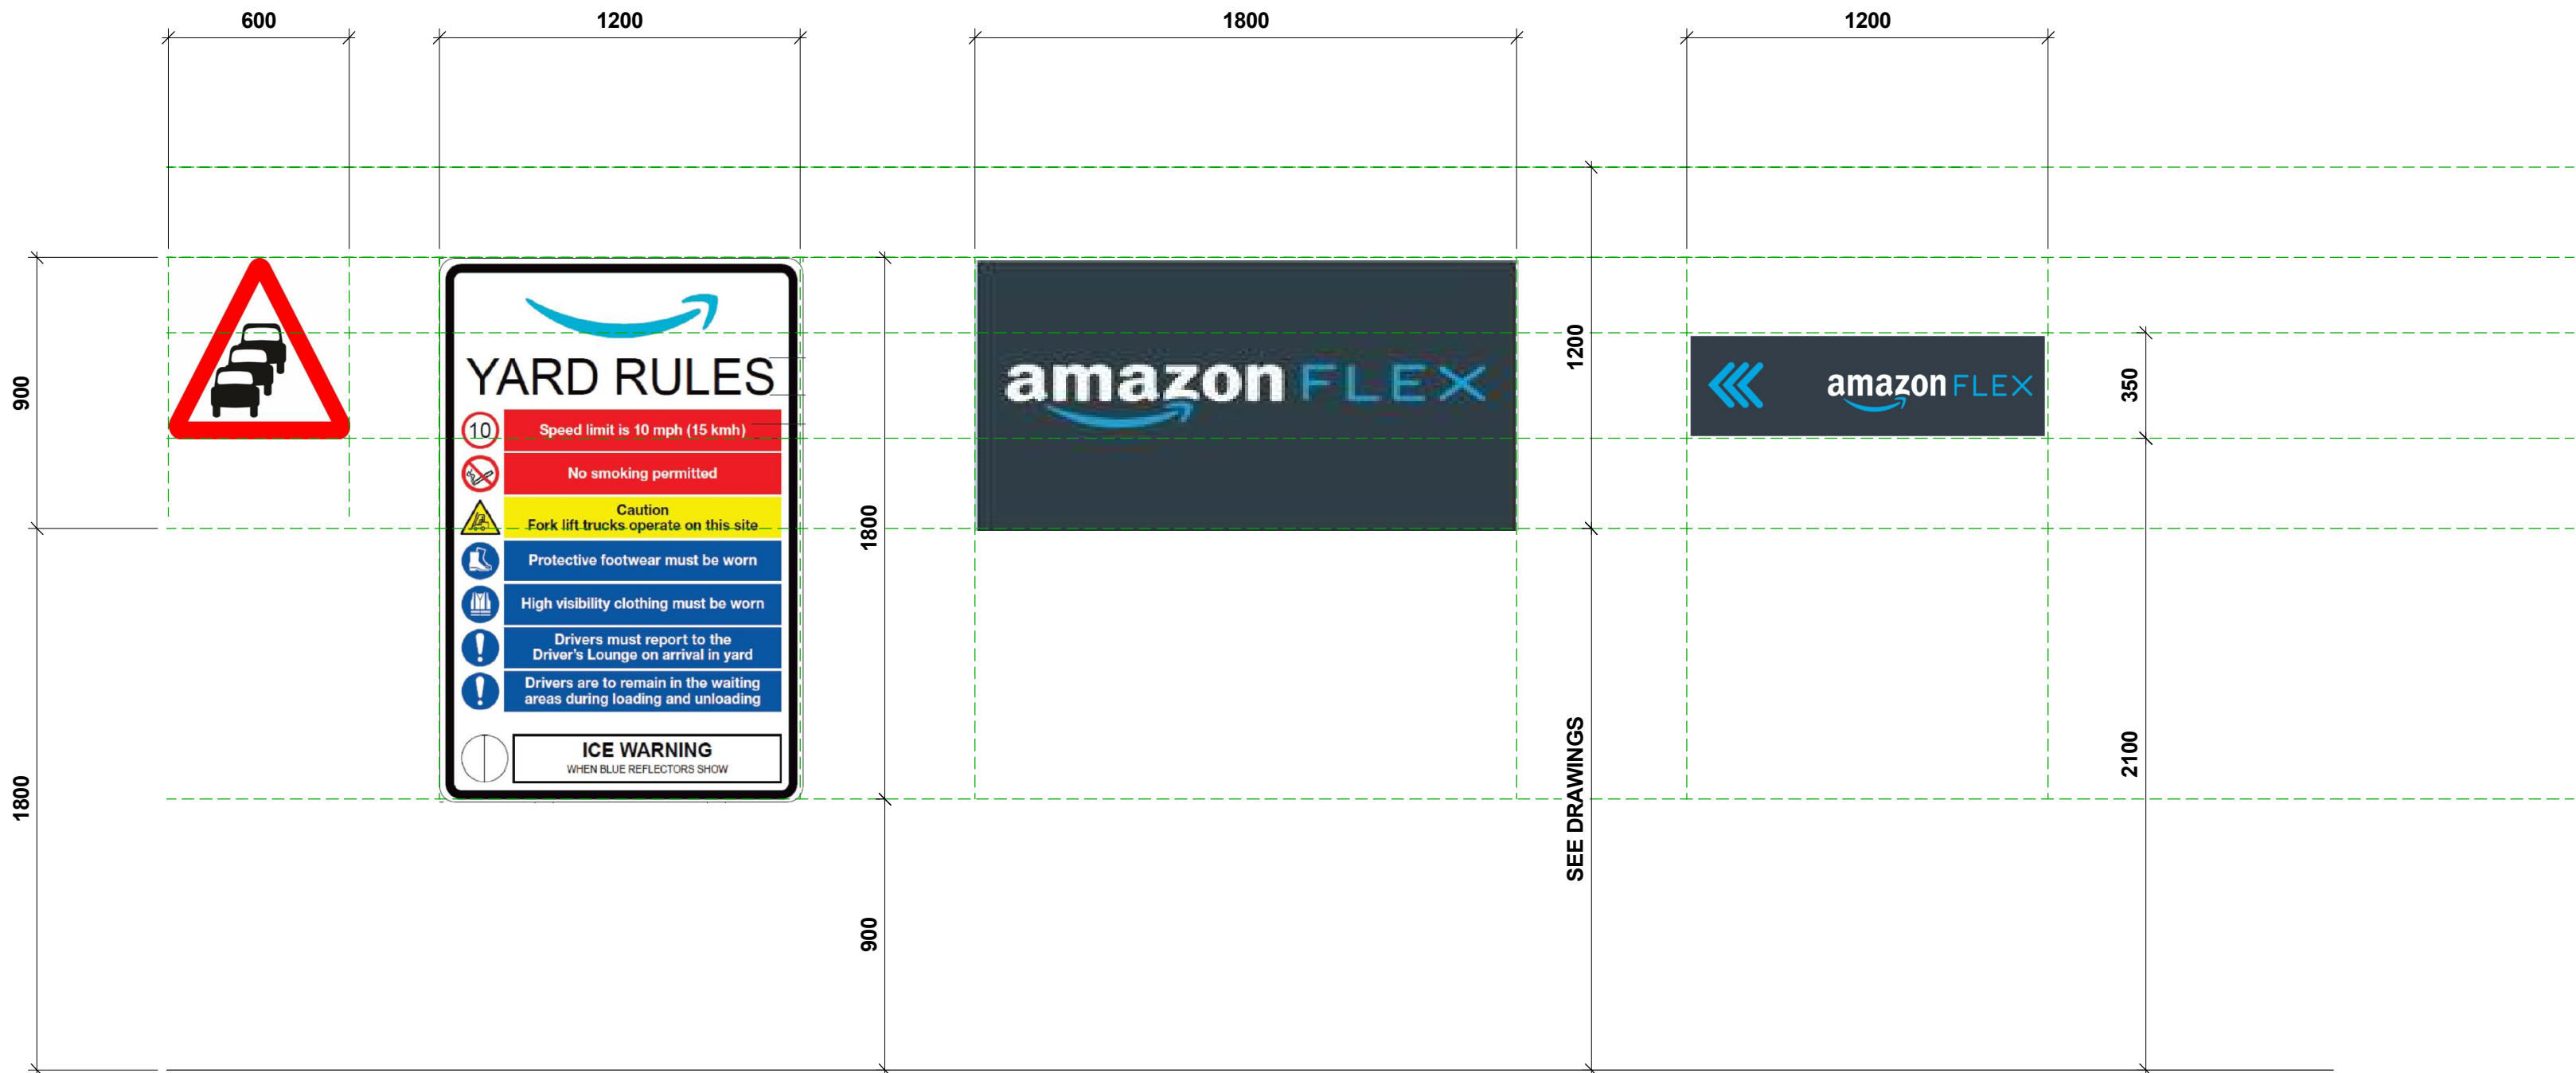
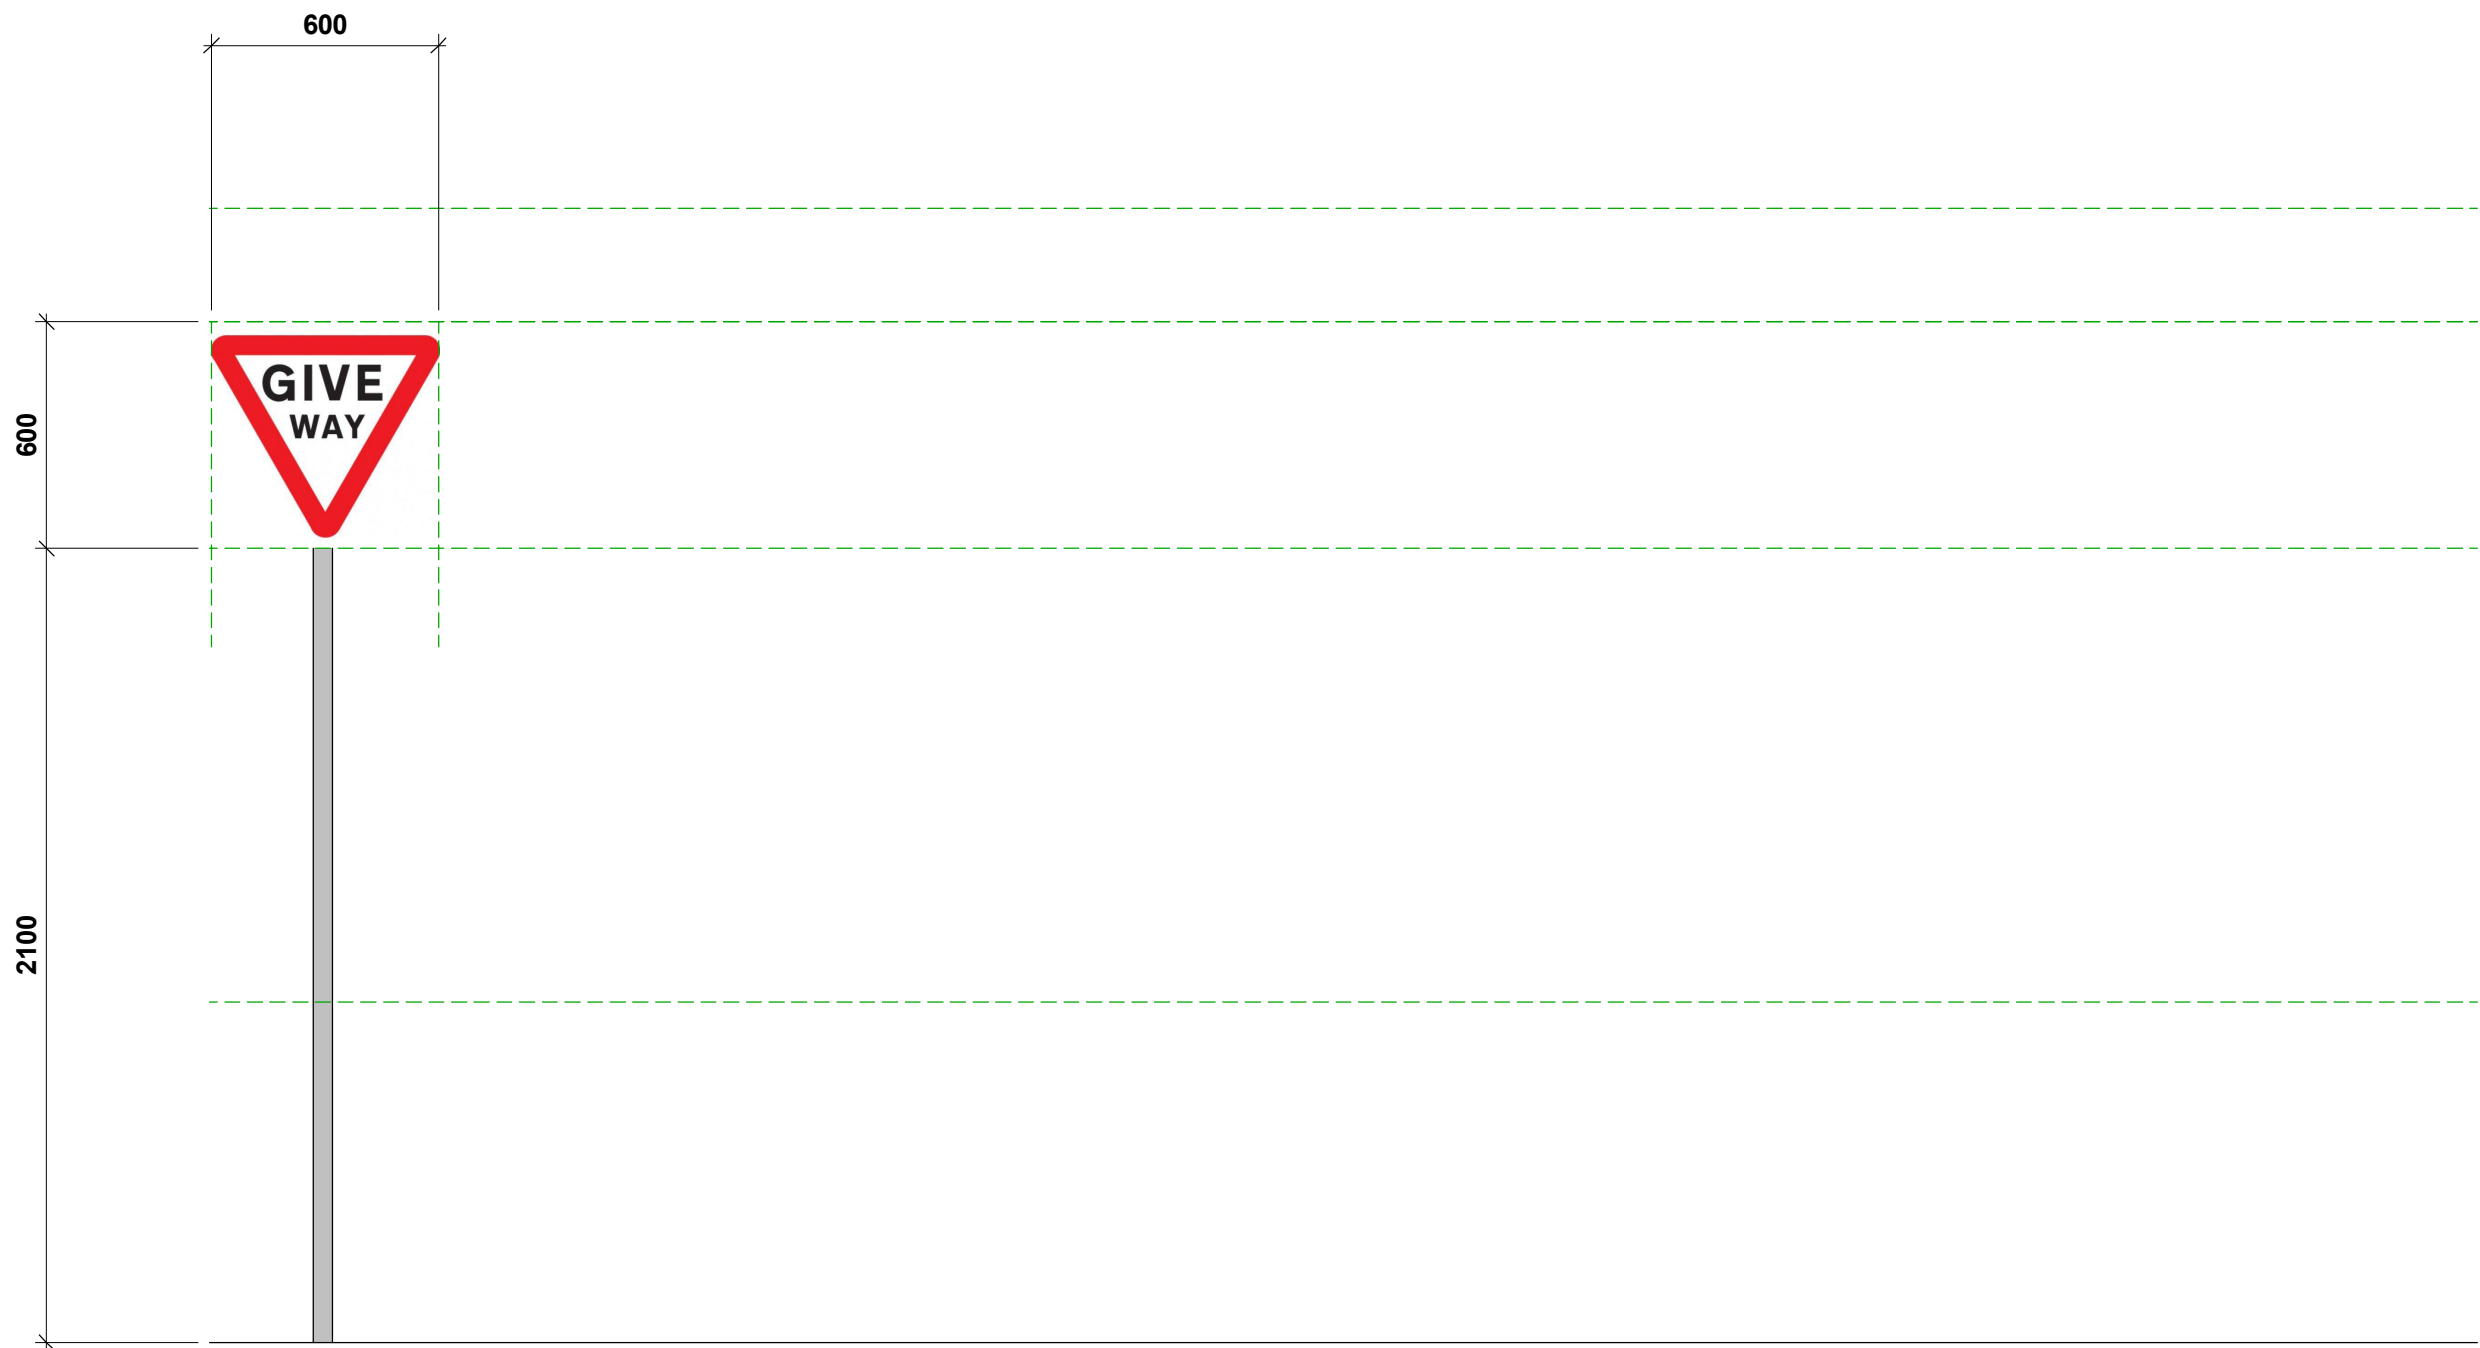


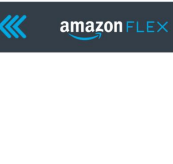


SIGNAGE ELEVATIONS
1 : 20

SIGN			
WALL MOUNT.	0	1	1
POLE MOUNT.	1	0	0
WIND. MOUNT.	0	0	0
SIZE (MM)	600X600/0.36M²	600X600mm/0.36M²	1800X1200/2.16M²
HEIGHT FRM. FFL.	2100mm	2100mm	SEE DRAWING
QUANTITY	1	1	2
SIGN			
WALL MOUNT.	1	1	
POLE MOUNT.	0	0	
WIND. MOUNT.	0	0	
SIZE (MM)	1200X1800/2.16M²	350X1200/0.45M²	
HEIGHT FRM. FFL.	900mm	2100mm	
QUANTITY	2	1	

REFER TO DRAWING **2010, 2012 AND 2013** FOR
SIGANGCE LOCATIONS

Architects are to be notified of any discrepancies.
Contractors must check all dimensions on site.
This drawing is subject to copyright laws and is for use on this project only.
The drawing is to be used solely for the information as titled only.
For other information refer to the latest revision of any cross referenced drawings.
To be read in conjunction with relevant design standards/protocols

This is a colour drawing. In order to ensure any subsequent reproduction is
viewed correctly it should be printed in full colour.

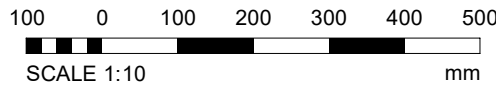

P04	QA REVIEW / APPROVED FOR PLANNING ISSUE	20.12.23	CAB	NMC
P03	SIGNAGE SCOPE UPDATED FOLLOWING CONSULTANT REVIEW	18.12.23	CAB	NMC
P02	SIGNAGE REQUIRMENTS UPDATED FOLLOWOING CONSULTANT REVIEW	14.12.23	CAB	NMC
P01	DRAFT FIRST ISSUE	06.12.23	CAB	NMC
Rev	Description	Date	Dm	Ckd

Status
PLANNING

SMR
SMALLEY MARSEY RISPIN
ARCHITECTS
The Exchange Station Parade Harrogate HG1 1TS
01423 707 757 admin@smmarchitects.co.uk

Project
PROJECT VOLTA, MAN1

Client


Drawing Title
SIGNAGE VISUALS

Proj Ref	Origin	Zone	Level	Type	Role	Num	Status	Rev
MAN1 - SMR	- 01 - 00 - DR	- A -	2011 -	A3 -	P04			
SMR Job Ref	Sheet	Scale	Drawn					
7742-01-2011	A1	1 : 10	CAB					