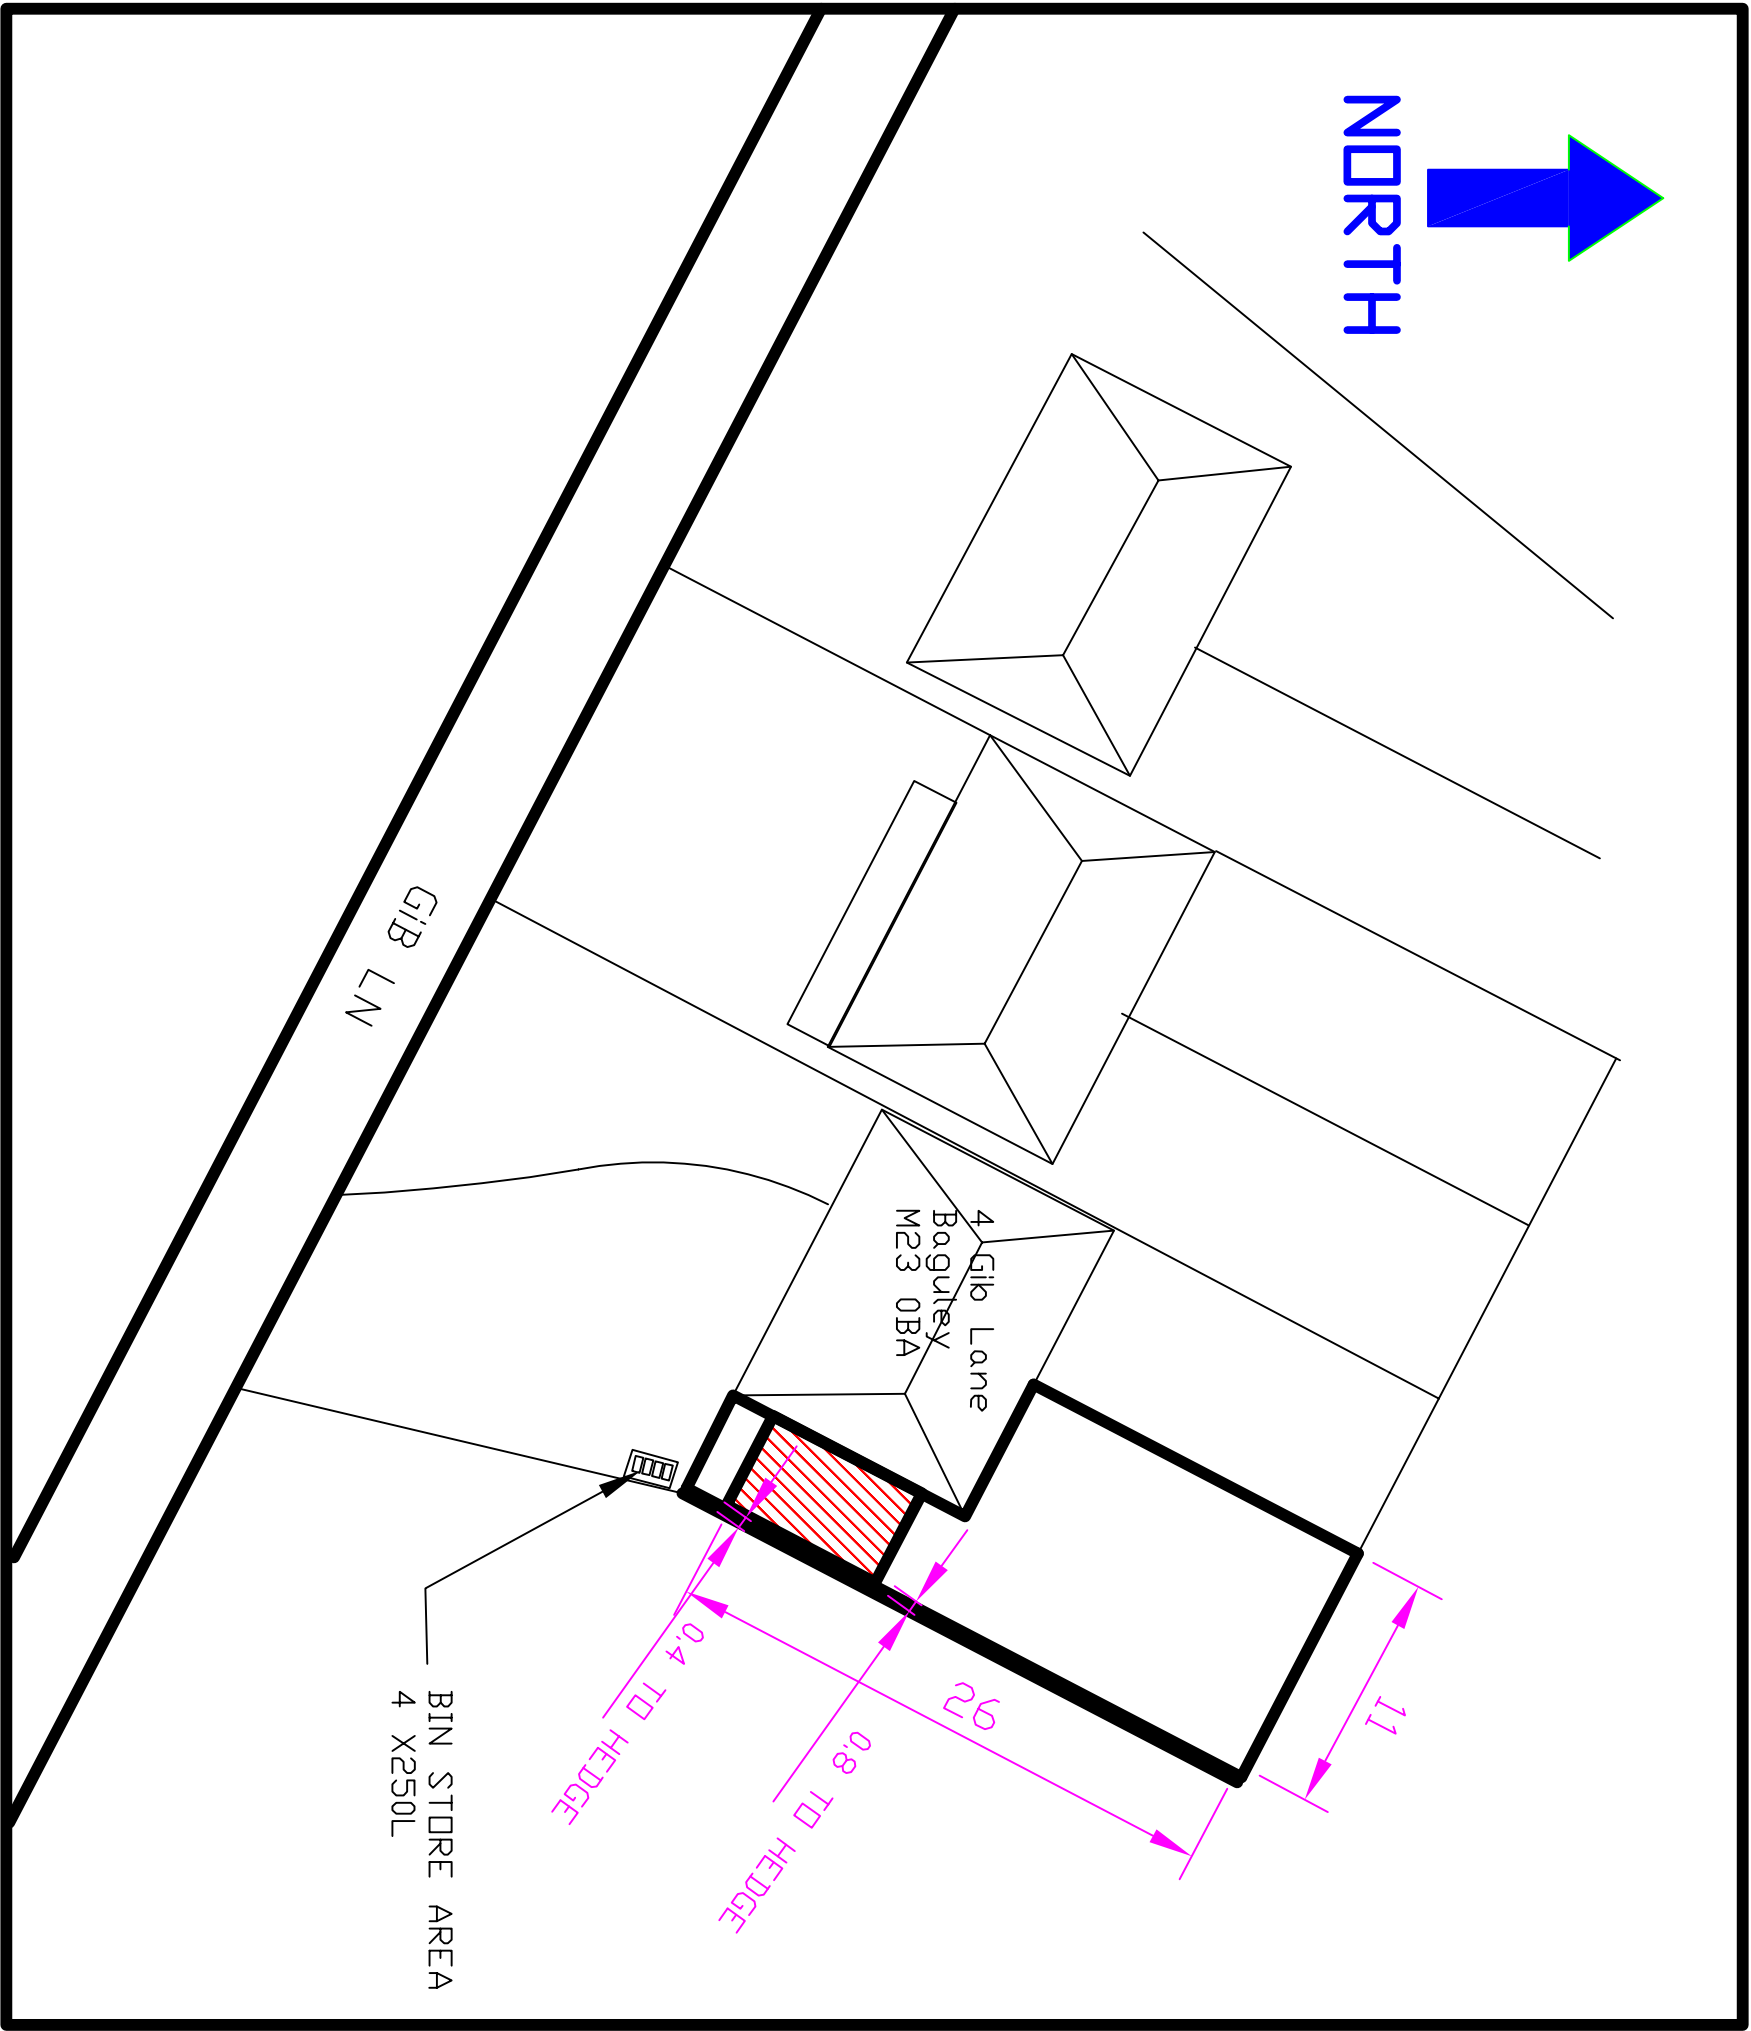


Itemref	Quantity	Title/Name, designation, material, dimension etc			Article No./Reference	
Designed by	Checked by	Approved by - date	File name	Date	Scale	
4 Gib Lane, Baguley M23 0BA			Location		As drawn	
Garage Block Plan				Edition	Sheet	
				0	2/2	