




SIDE ELEVATION
As proposed

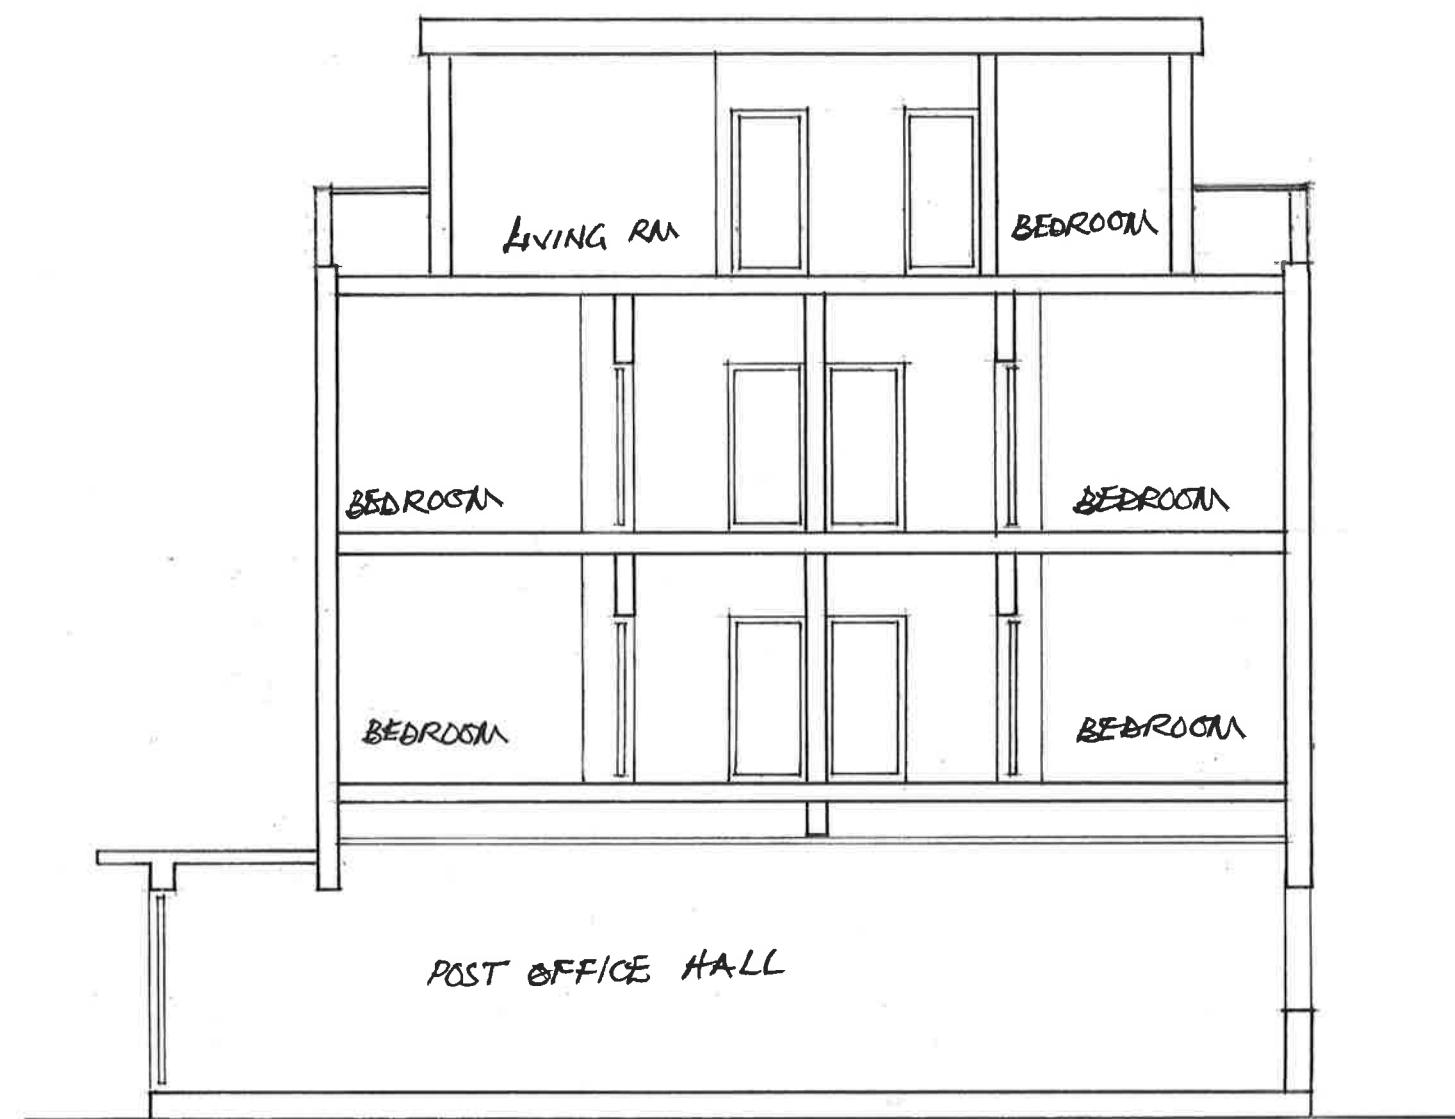

SECTIONAL DRAWING
As proposed

0 1 3 5 10
SCALE - 1:100

PROJECT: REDEVELOPMENT OF POST OFFICE BUILDING HOLYHEDGE ROAD, MANCHESTER, M22 4QN			REVISION:	DATE
DRAWING TITLE: SIDE ELEVATION SECTIONAL DRAWING	SCALE: 1:100 @ A3	DRAWING STATUS PLANNING ☒ BUILDING REG ☐ BUILDING CON ☐	PLEASE CHECK ALL DIMENSIONS ON SITE PRIOR TO PROCEEDING	
DRAWING NO: HOLYPO/01/004	DATE: X/OV 2019			
	DRAWN: JKT			