



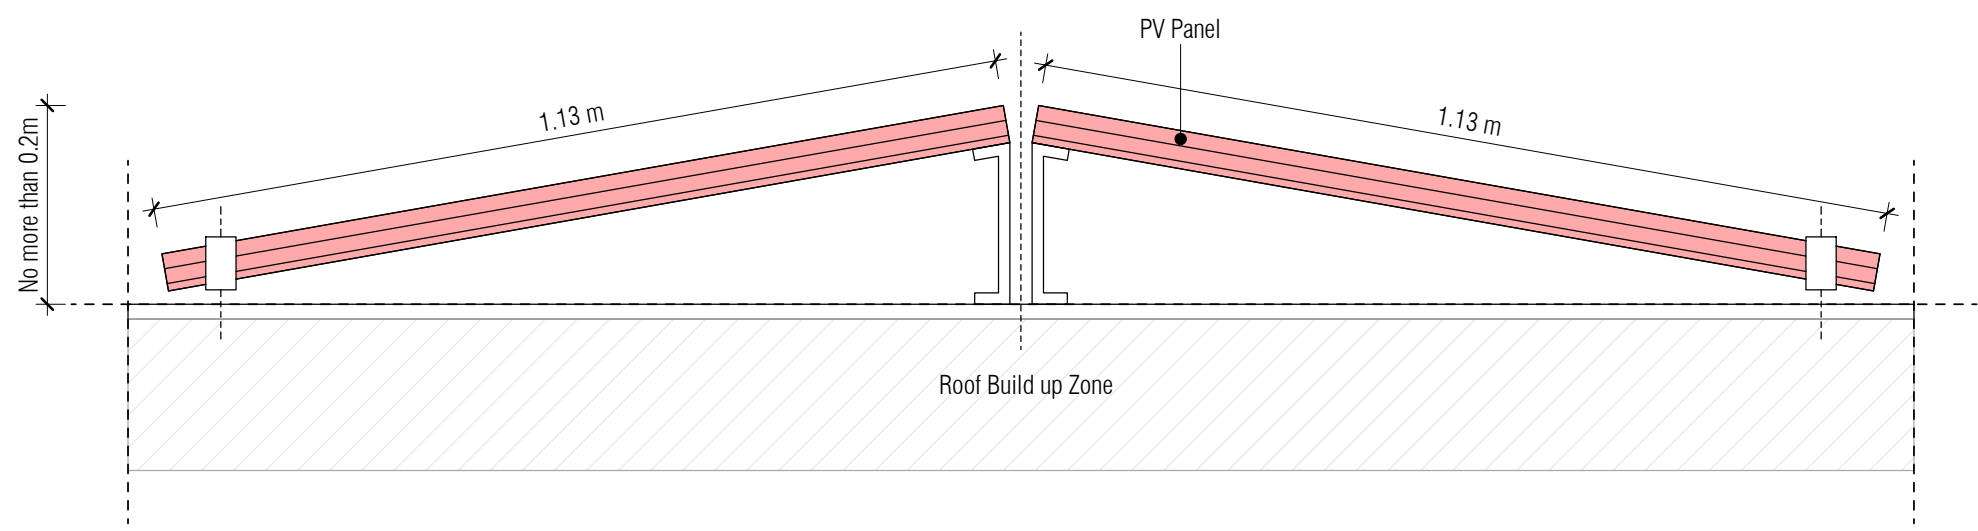

2 Indicative Section-Ballasted PV-Mounting System  
1:10

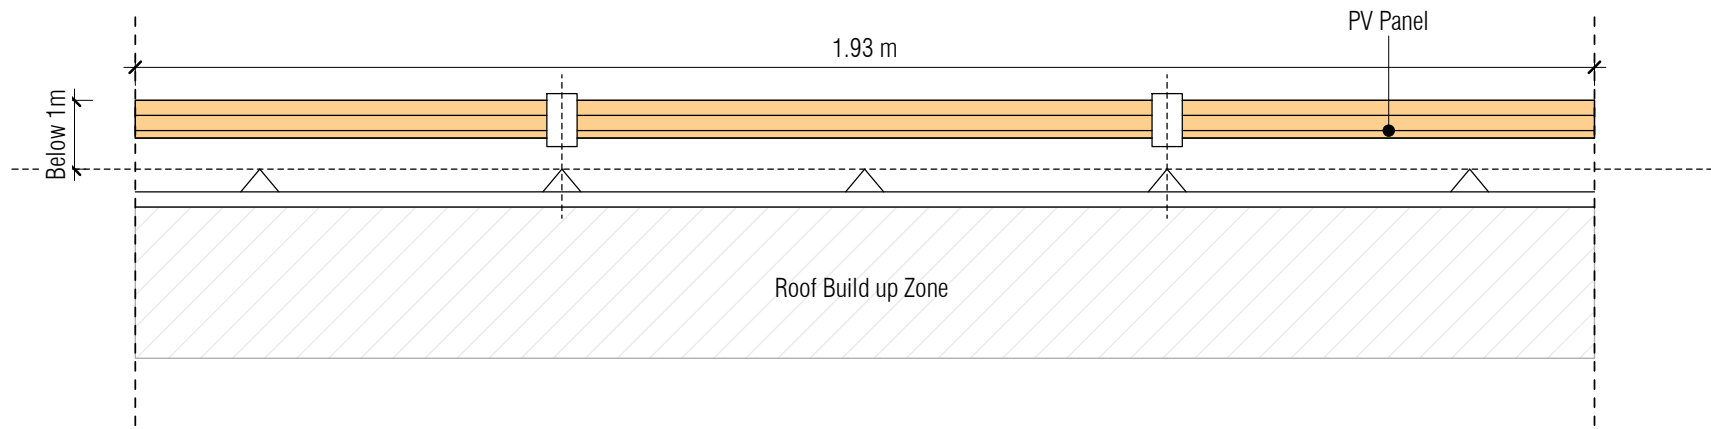

3 Indicative Section-Solar Panel Installation-Flat  
1:10



4 Aerial View  
1:25

