


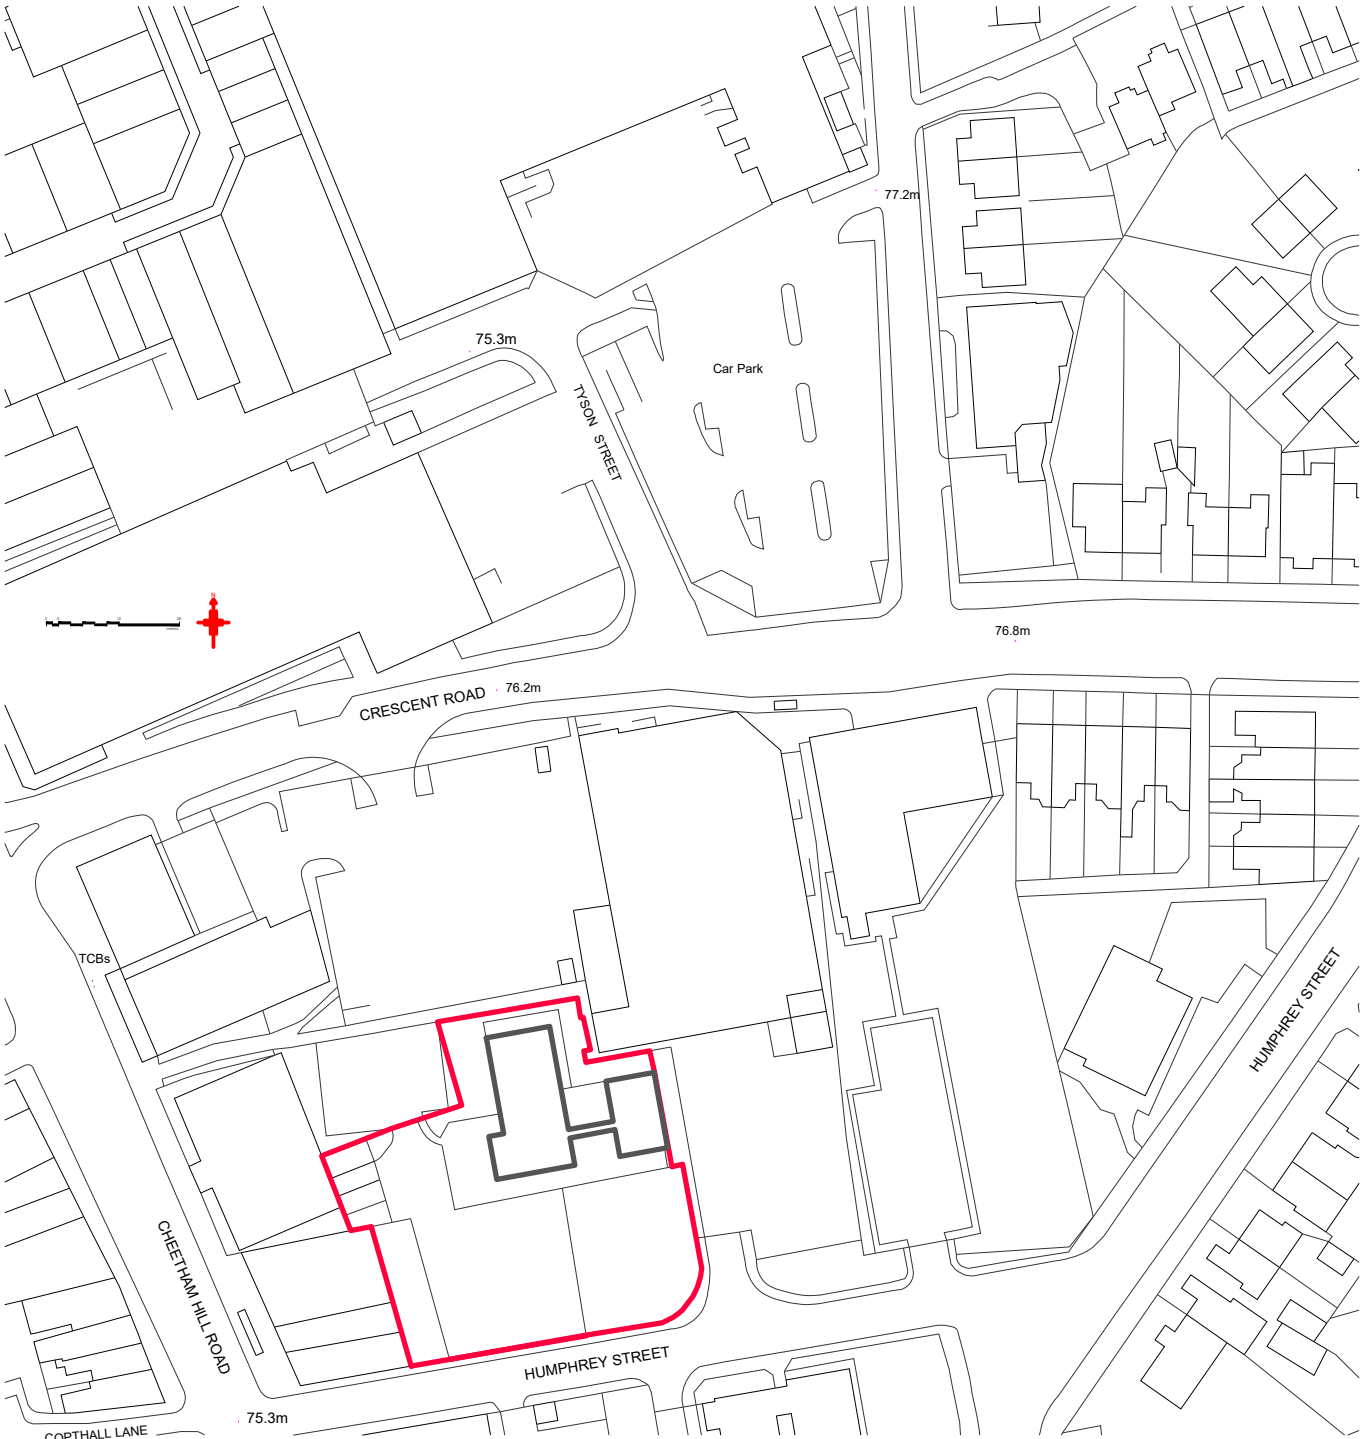

Ordnance Survey, (c) Crown Copyright 2024. All rights reserved. Licence number 100022432

Notes

This drawing is property of Urban Design and Consult Ltd and copyright is reserved. This drawing is not to be copied or disclosed by or to any unauthorized persons without prior consent.

All dimensions are to be checked on site prior to construction, manufacture of any components and ordering of materials and equipment.

Summary of Works

Notes:

North Point	Client Sign Off
	I have reviewed the Drawing & Notes & hereby give my approval to the proposed layout & content which has been duly explained to me.
	SIGNED:
	

Rev	Date	Drawn By	Comments
Client			
NHS Property Services Ltd			
Project			
Crescent Bank Clinic - Demolition of Outbuilding			
Drawing			
Site Location Plan			
Drawing Number		Drawing Type	
J000428.T.0		Tender	
Drawn By		Scale @ A3	Date
N L		1 : 1250	09 Jan 2024