
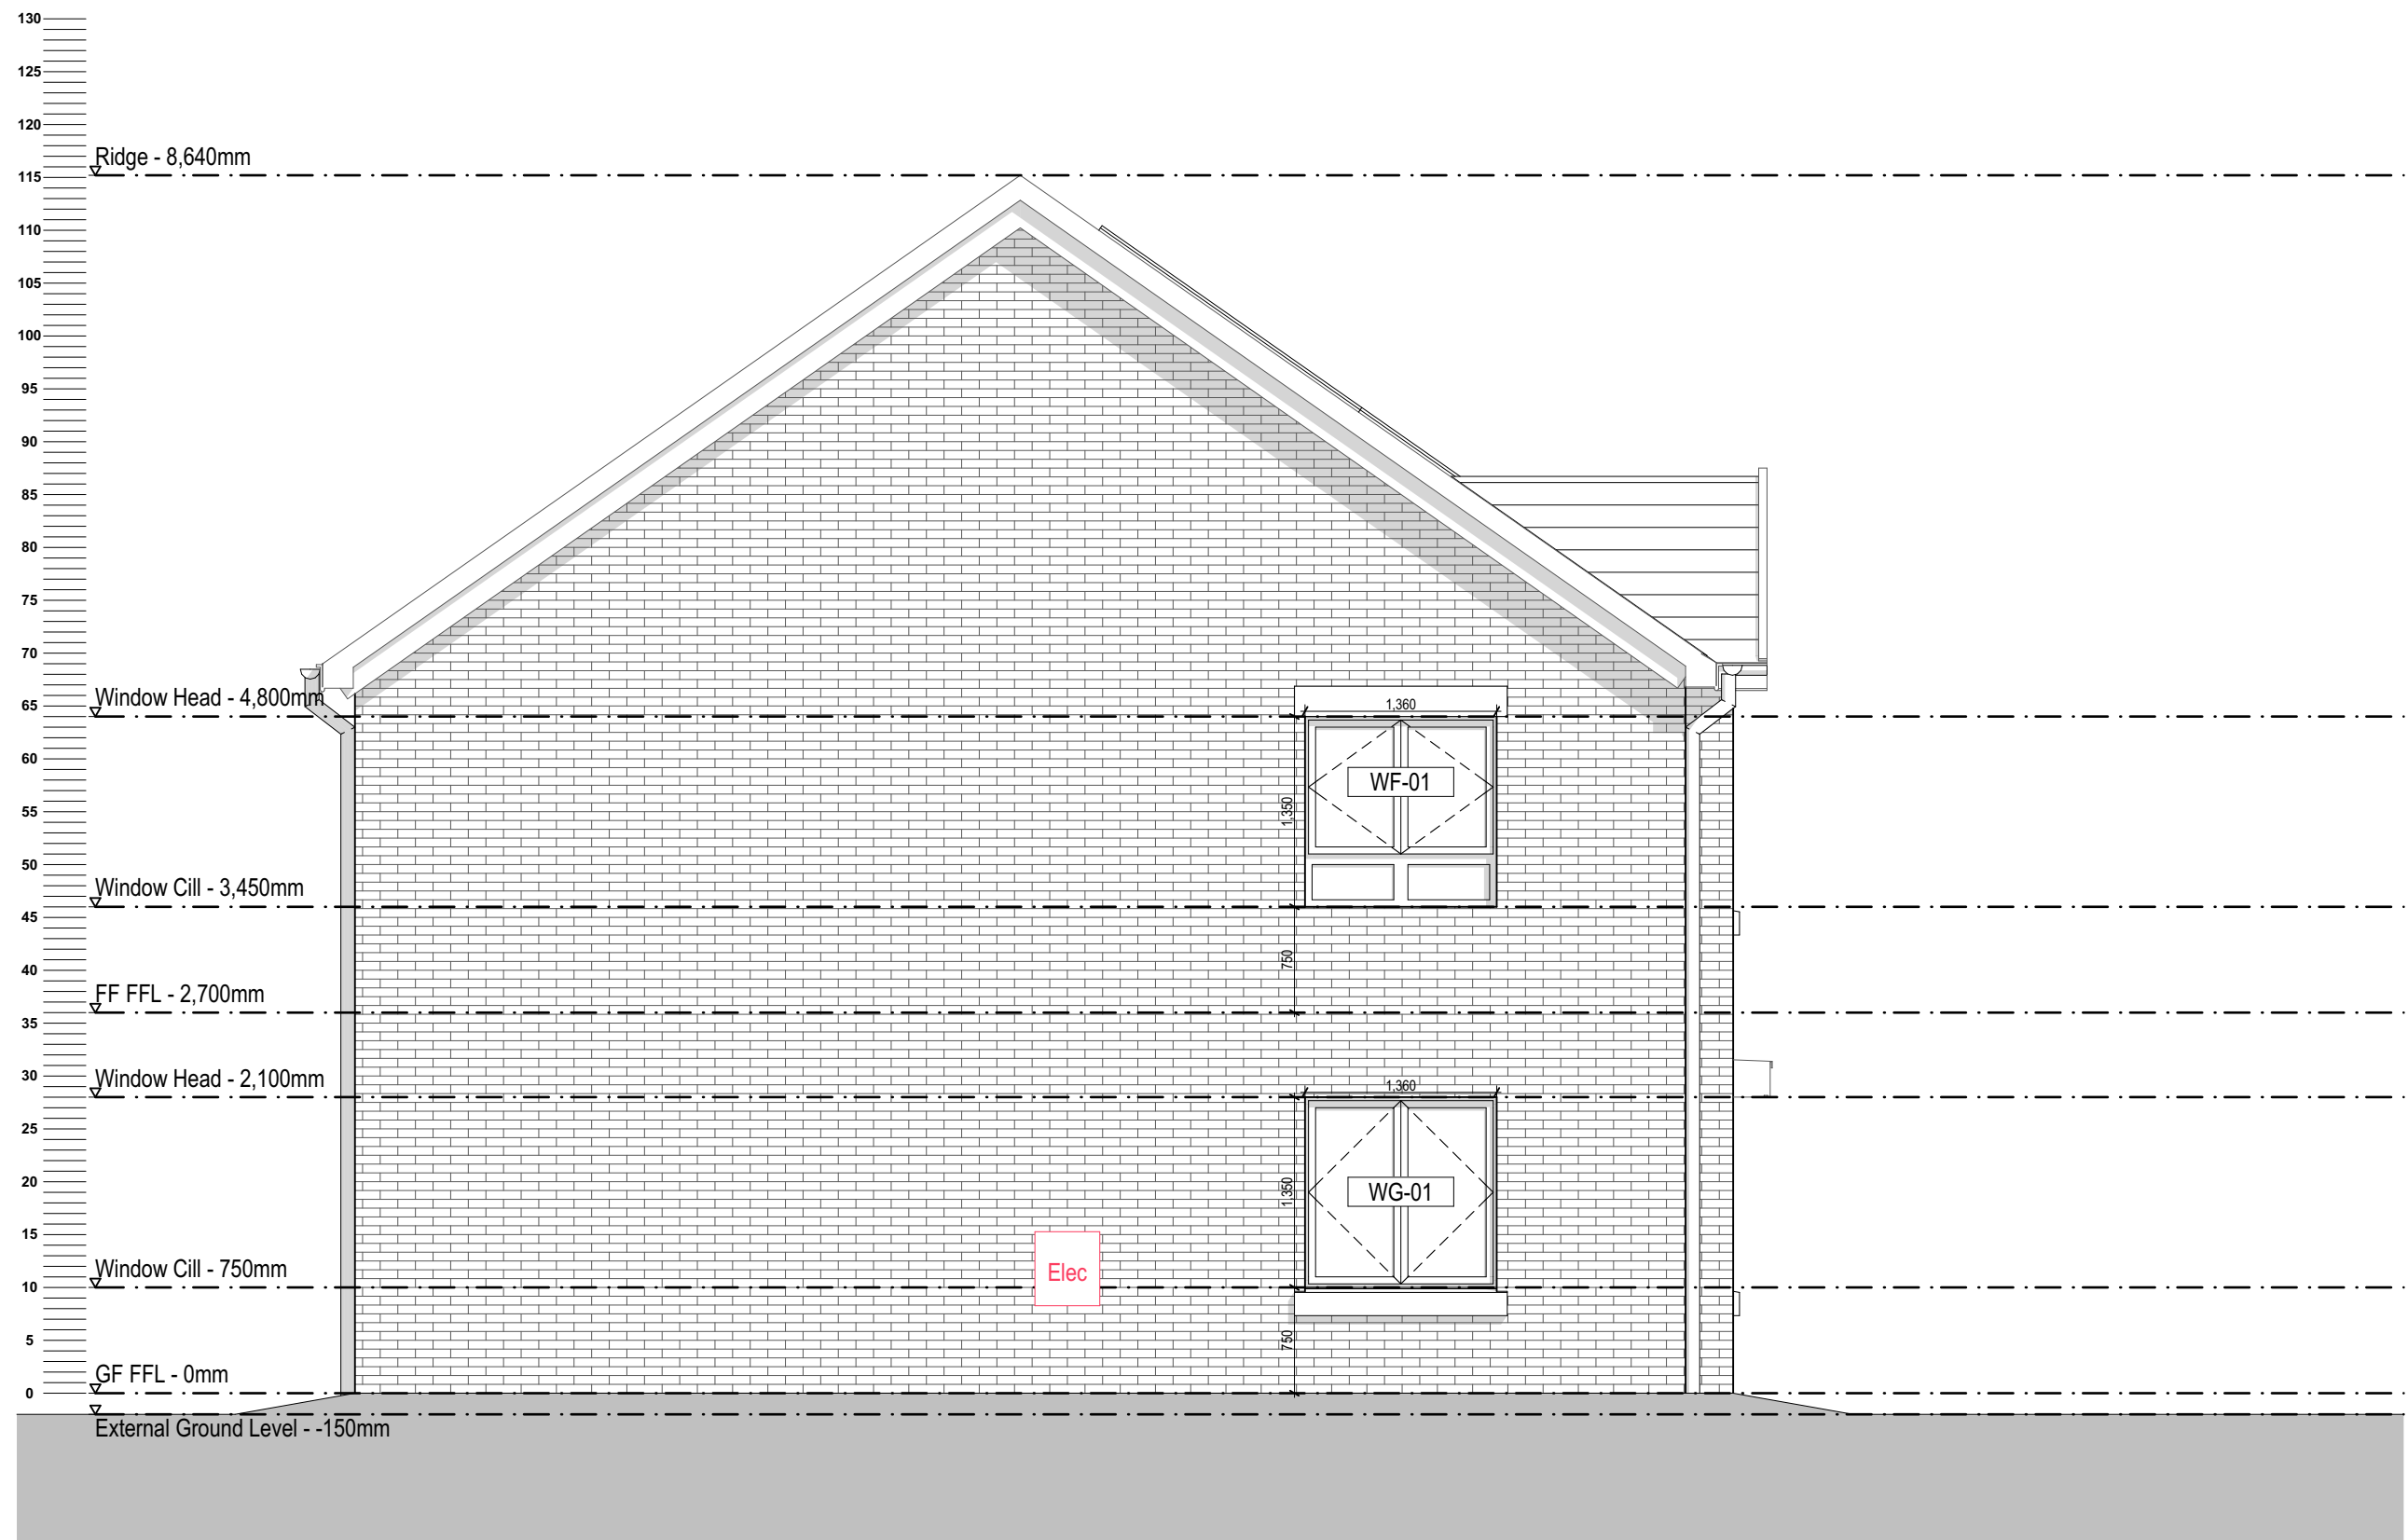
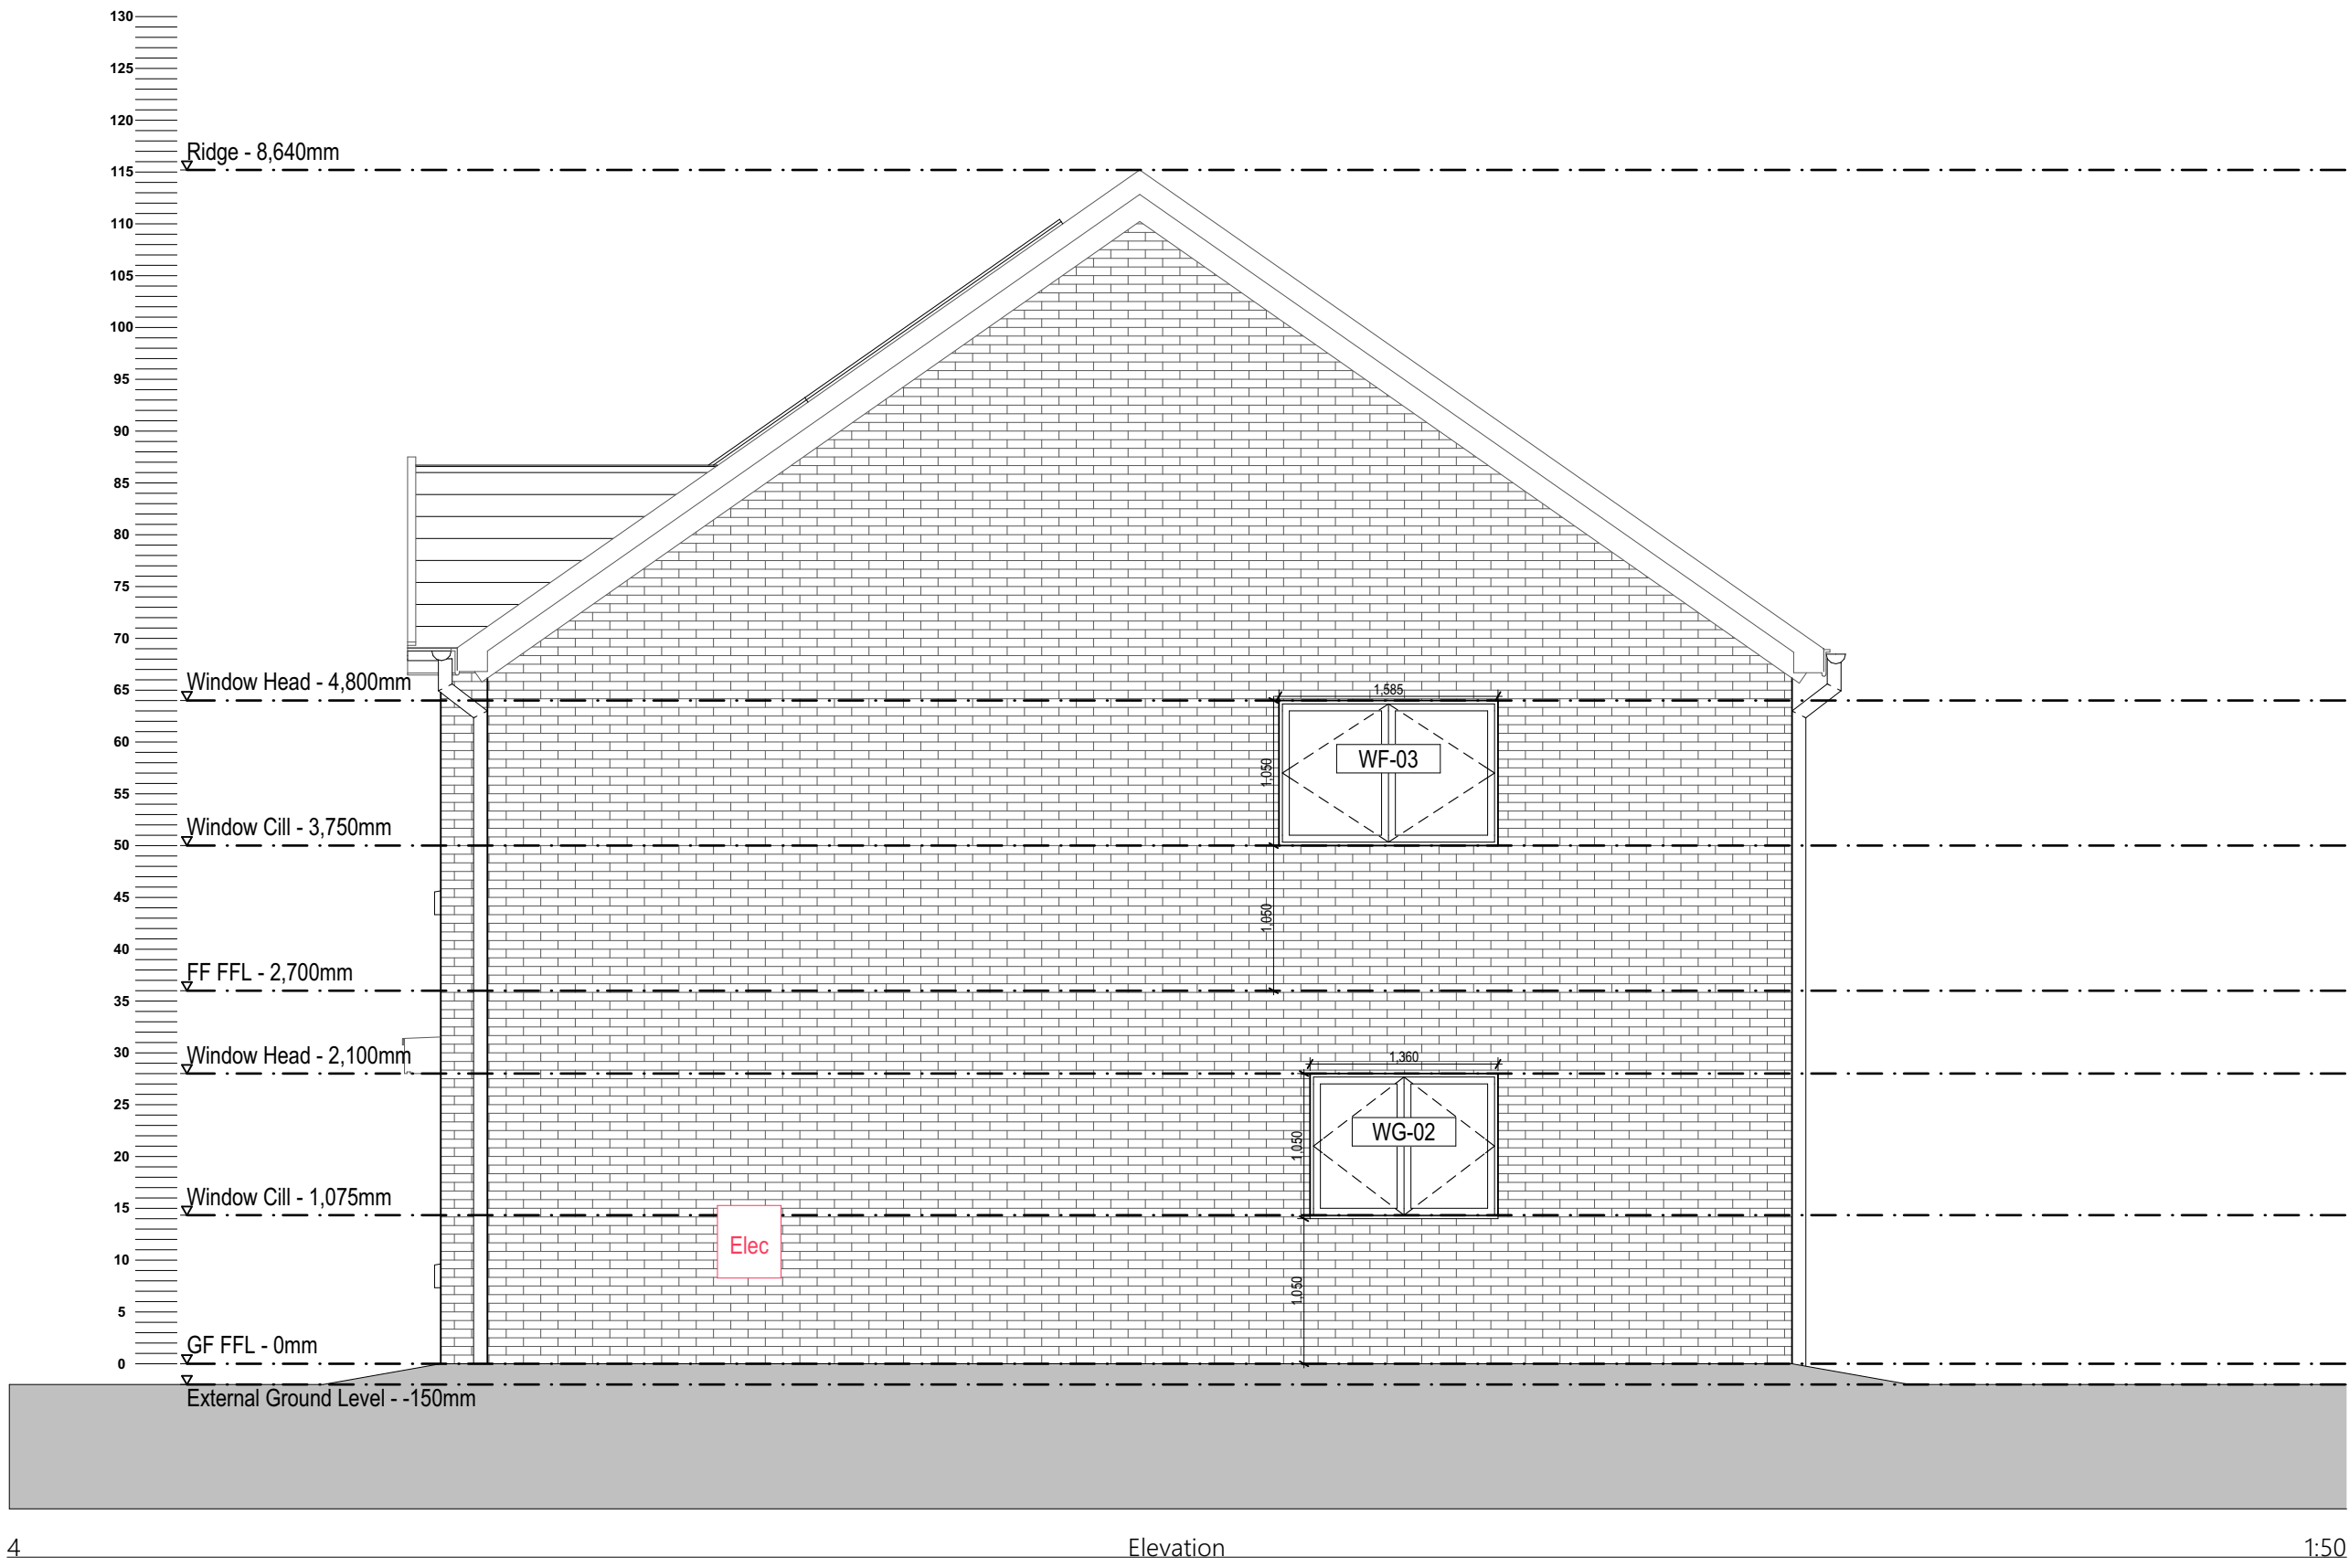


Proposed Elevations 3B5P Block Type F - Block 12

Dimensions are to be checked on site. Do not scale from drawings. Report discrepancies to the Architect.

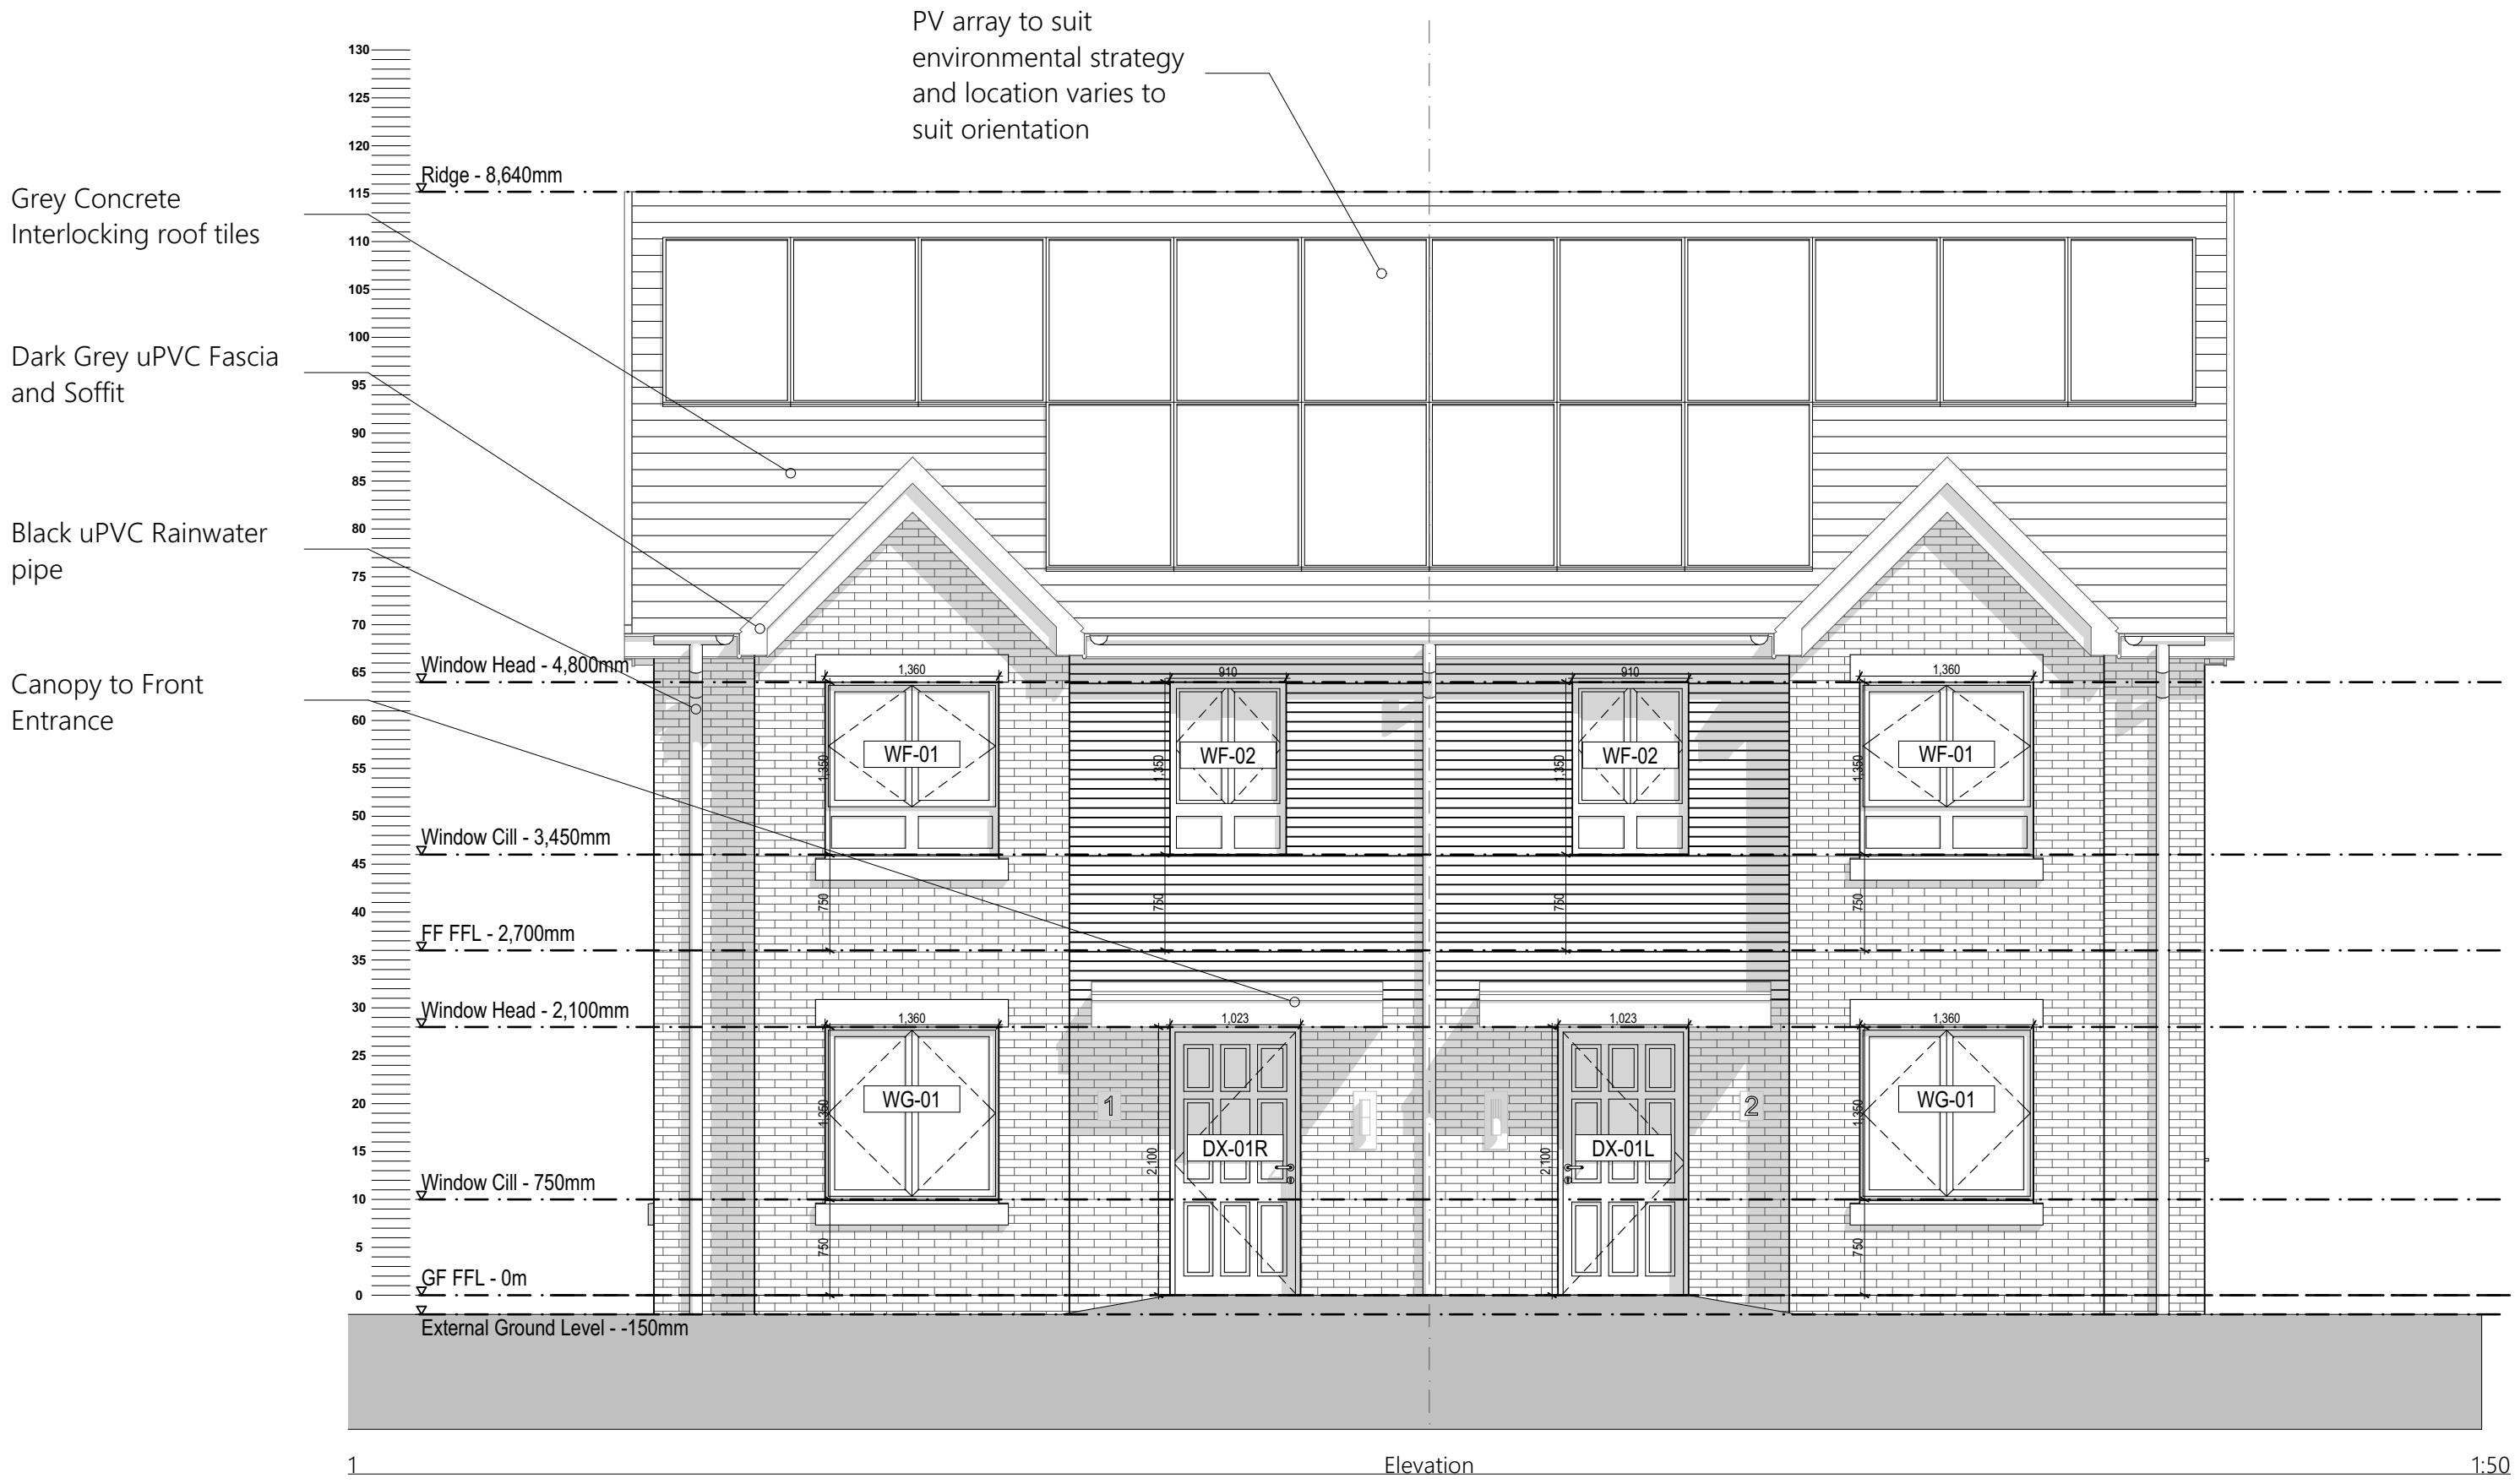

B Elevations updated to show PV array		08/02/23 C.M.	
A Elevations updated		03/11/23 C.M.	
Designation Detail of Revision		Date Initials	
PROJECT Charlestown, White Moss Road and Dam Head Drive - P500 Phase 1 Site		TITLE Proposed Elevations 3B5P Block Type F - Block 12	
SIZE A1		STATUS PLANNING	
PROJECT No. 1785		DRAWING No. PL.021B	
DRAWN by CM		CHECKED by DS	
DATE NOV 22		SCALE (1:10.0) 1:50	
JOHN MCCALL ARCHITECTS LTD No. 1 Arts Village, Henry Street, Liverpool L1 5BS Tel: 0151 707 1818 Fax: 707 1819 4a Rock Mill Lane, New Mills, SK22 3BN e-mail: admin@JohnMcCall.co.uk			