


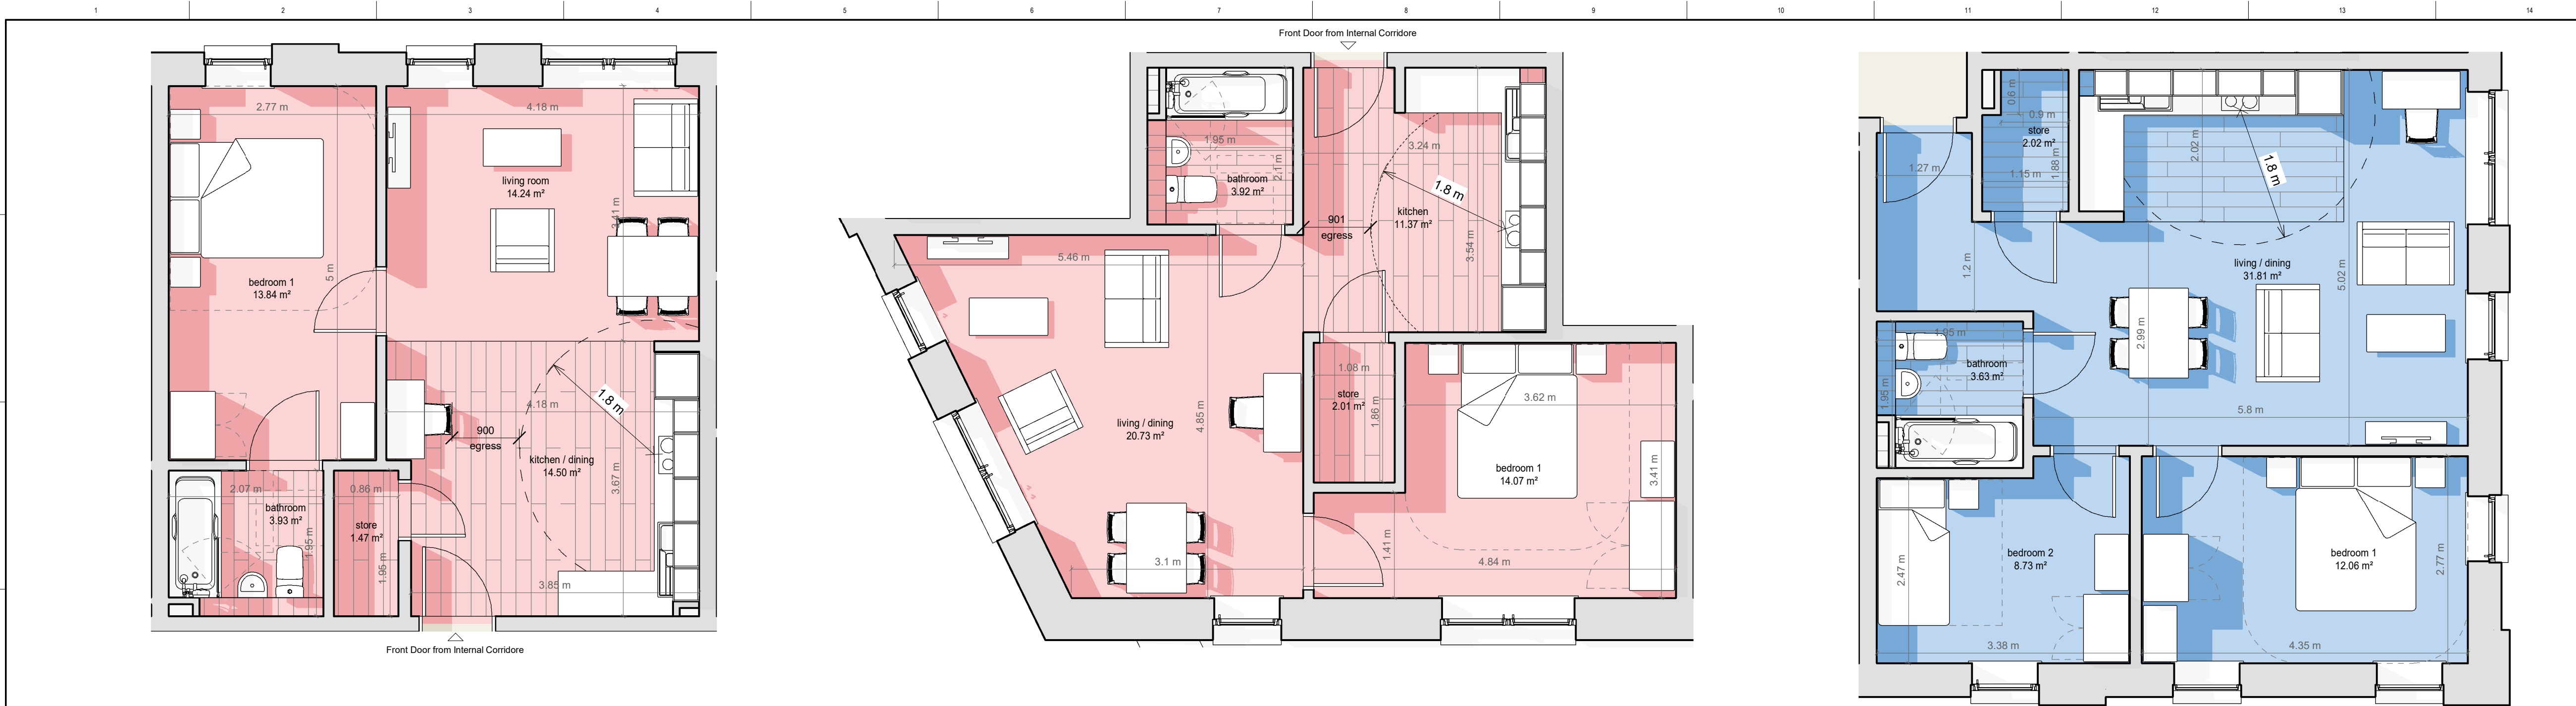

Apartment 1 Bed

1 bed 2 person apartment

GIA 50m² Number: 40

Apartment 1 Bed

1 bed 2 person apartment

GIA 54m² Number: 01

Apartment 2 Bed


2 bed 3 person apartment

GIA 61m² Number: 18

1 Typical 1 Bedroom Apartment
1:50

2 1 Bedroom Apartment - Fifth Floor
1:50

3 Typical 2 Bedroom Apartment
1:50

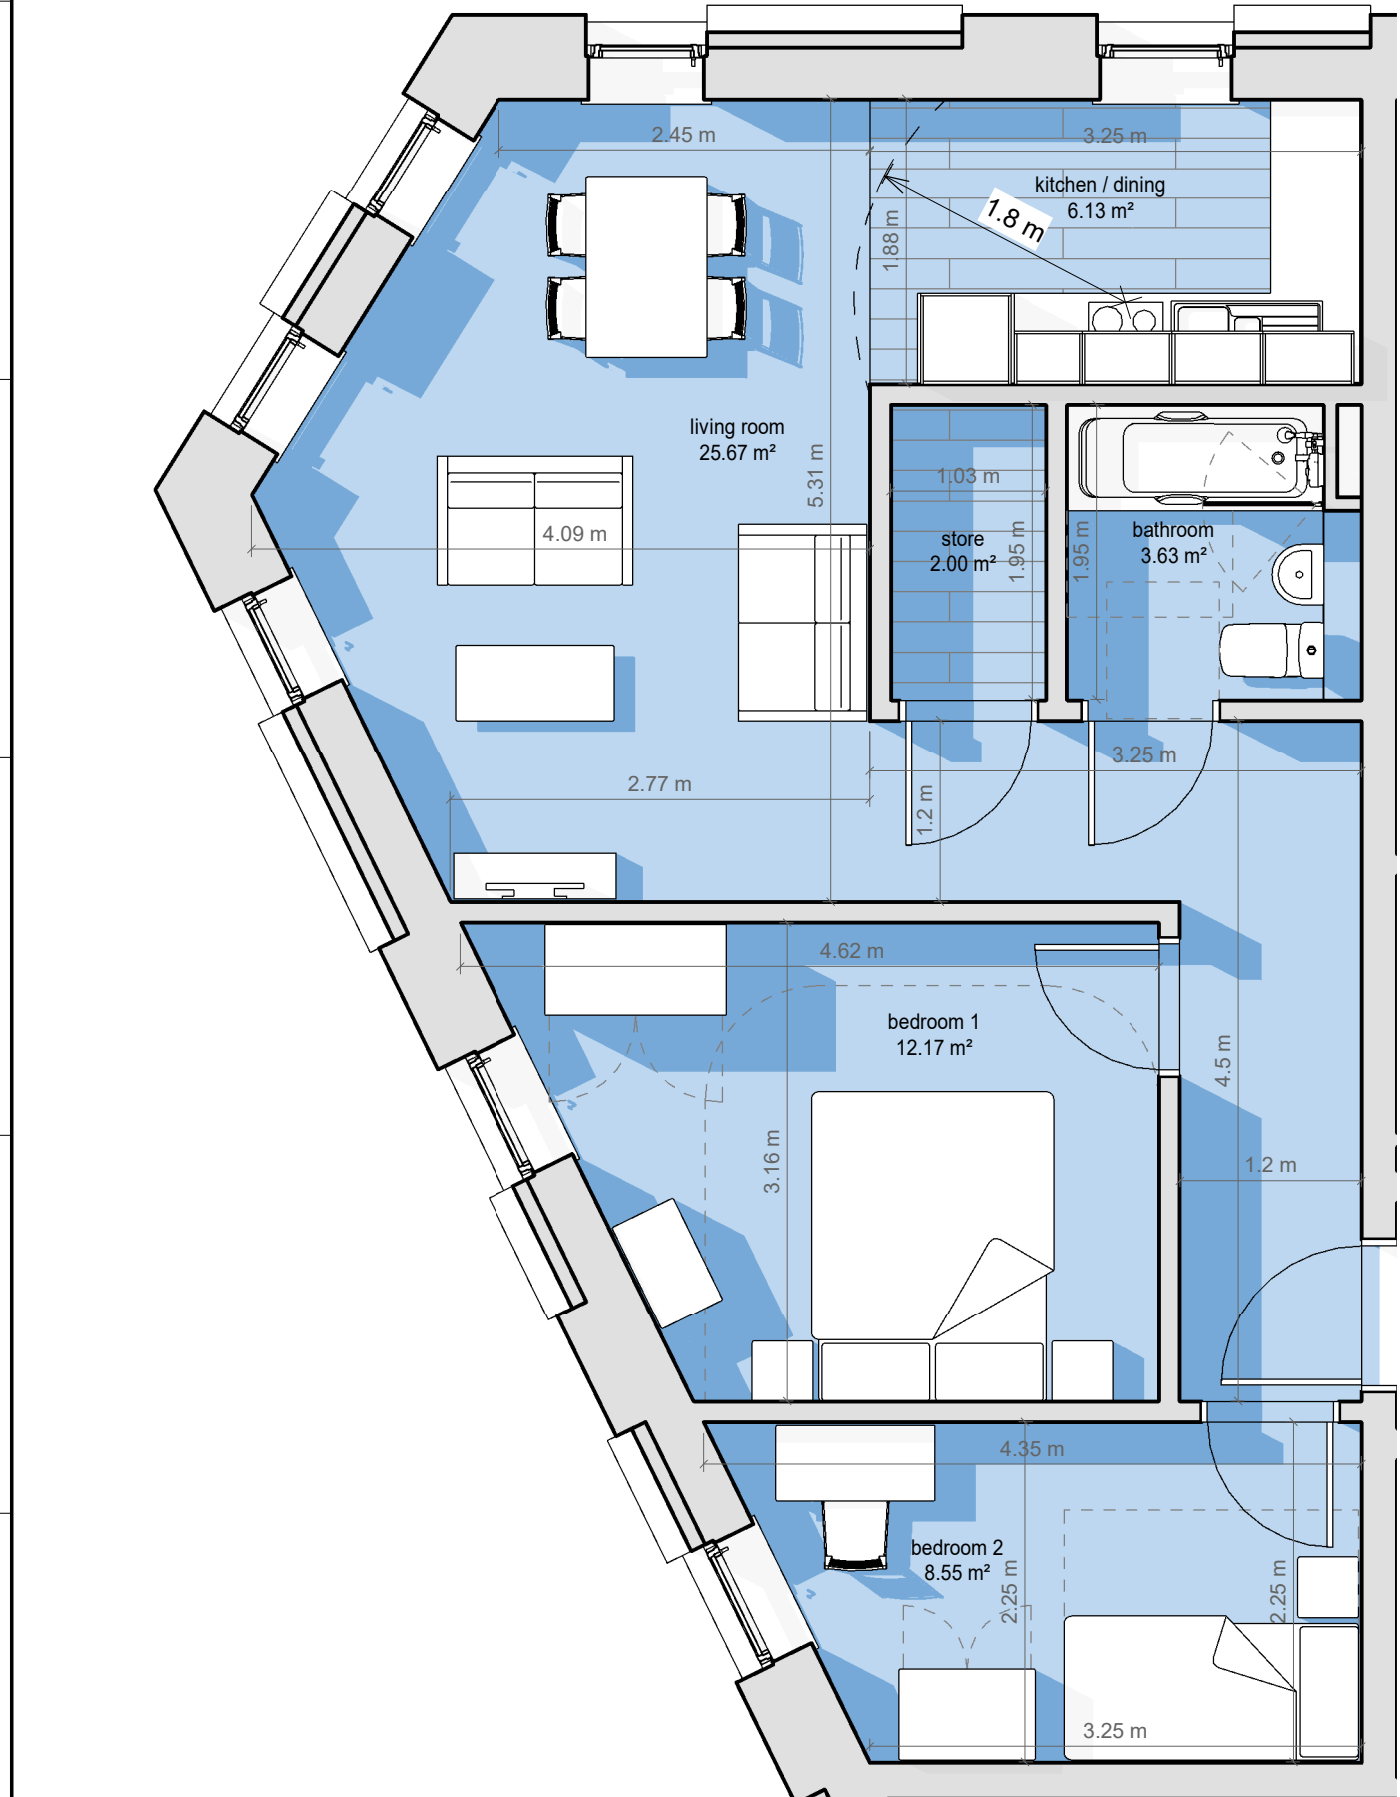

Apartment 2 Bed

2 bed 3 person apartment

GIA 61m² Number: 05



Apartment 2 Bed

2 bed 3 person apartment

GIA 65m² Number: 04



Apartment 2 Bed

2 bed 3 person apartment

GIA 61m² Number: 04

4 2 Bedroom Apartment - Junction Corner
1:50

5 2 Bedroom Apartment - Outside Corner
1:50

6 2 Bedroom Apartment - Inside Corner
1:50

CLIENT

One Manchester

STRUCTURAL ENGINEER

Curtins Consulting

SERVICES ENGINEER

TBC

CONSULTANT

Wilkinson Cowan Partnership Ltd

KEY PLAN

NOTES:

DO NOT SCALE. FIGURED DIMENSIONS ONLY TO BE TAKEN FROM THIS DRAWING. CHECK DIMENSIONS ON SITE AND REPORT DISCREPANCIES TO THE ARCHITECT.

THIS DRAWING IS PROTECTED BY COPYRIGHT.

ALL AREAS HAVE BEEN MEASURED FROM CURRENT DRAWINGS. THEY MAY VARY BECAUSE OF (EG) SURVEY, DESIGN DEVELOPMENT, CONSTRUCTION TOLERANCES, STATUTORY REQUIREMENTS OR RE-DEFINITION OF THE AREAS TO BE MEASURED.

I1	28-07-2023	Issued for Planning	DJW	AJL
P2	07-07-2023	General updates. Issue for comment and approval.	JMG	AJL
P1	02-06-2023	First Issue - Draft Issue for Consultant Coordination	JMG	AJL

No.	Date	Comments	Drawn	Checked
Revisions				

Issue Status

Information

tp bennett

architecture
interiors
planning

Royal Mills Unit 2B 17 Redhill Street Manchester M4 5BA | UK +44 (0) 161 694 7700
www.tp-bennett.com

Project

Residential Development
Newton Heath
Manchester

Drawing Title

Building 1 Apartments
Proposed Typical Apartment Plans
Sheet 1

Drawn	Date	Scale @ A1	Alt. Ref.
JMG	06/12/2022	1:50	

tp bennett Project No.	Series	Zone	Drawing Number	Rev.
T8170	D	1	253	I1