



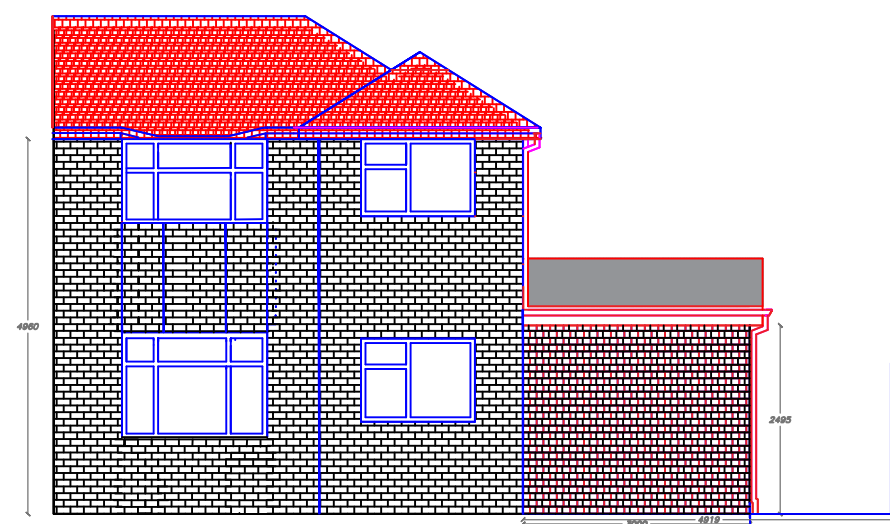

PROPOSED REAR LAYOUT

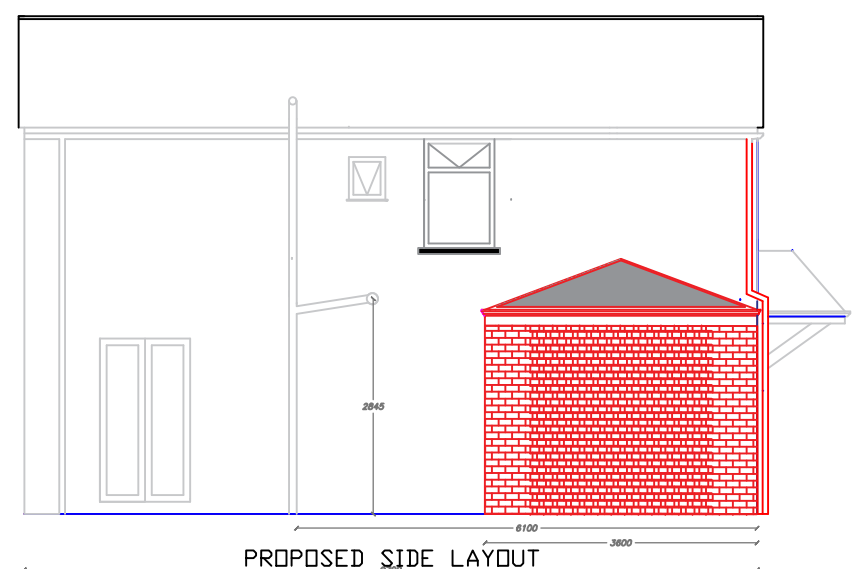

PROPOSED SIDE LAYOUT



PROPOSED FRONT LAYOUT

**Manchester
Equipment and
Adaptation Service**
Philips Park Rd
Manchester
M11 3FU

Project: Ground floor extension for
Kingkraft bath . Proposed

9 Middlegate
Manchester
M40 0JP

Drawn By:

CRL

Scale: 1:50@A3

Date:

30/10/2023

PROPOSED
ELEVATIONS



**Manchester
Equipment &
Adaptations
Partnership**