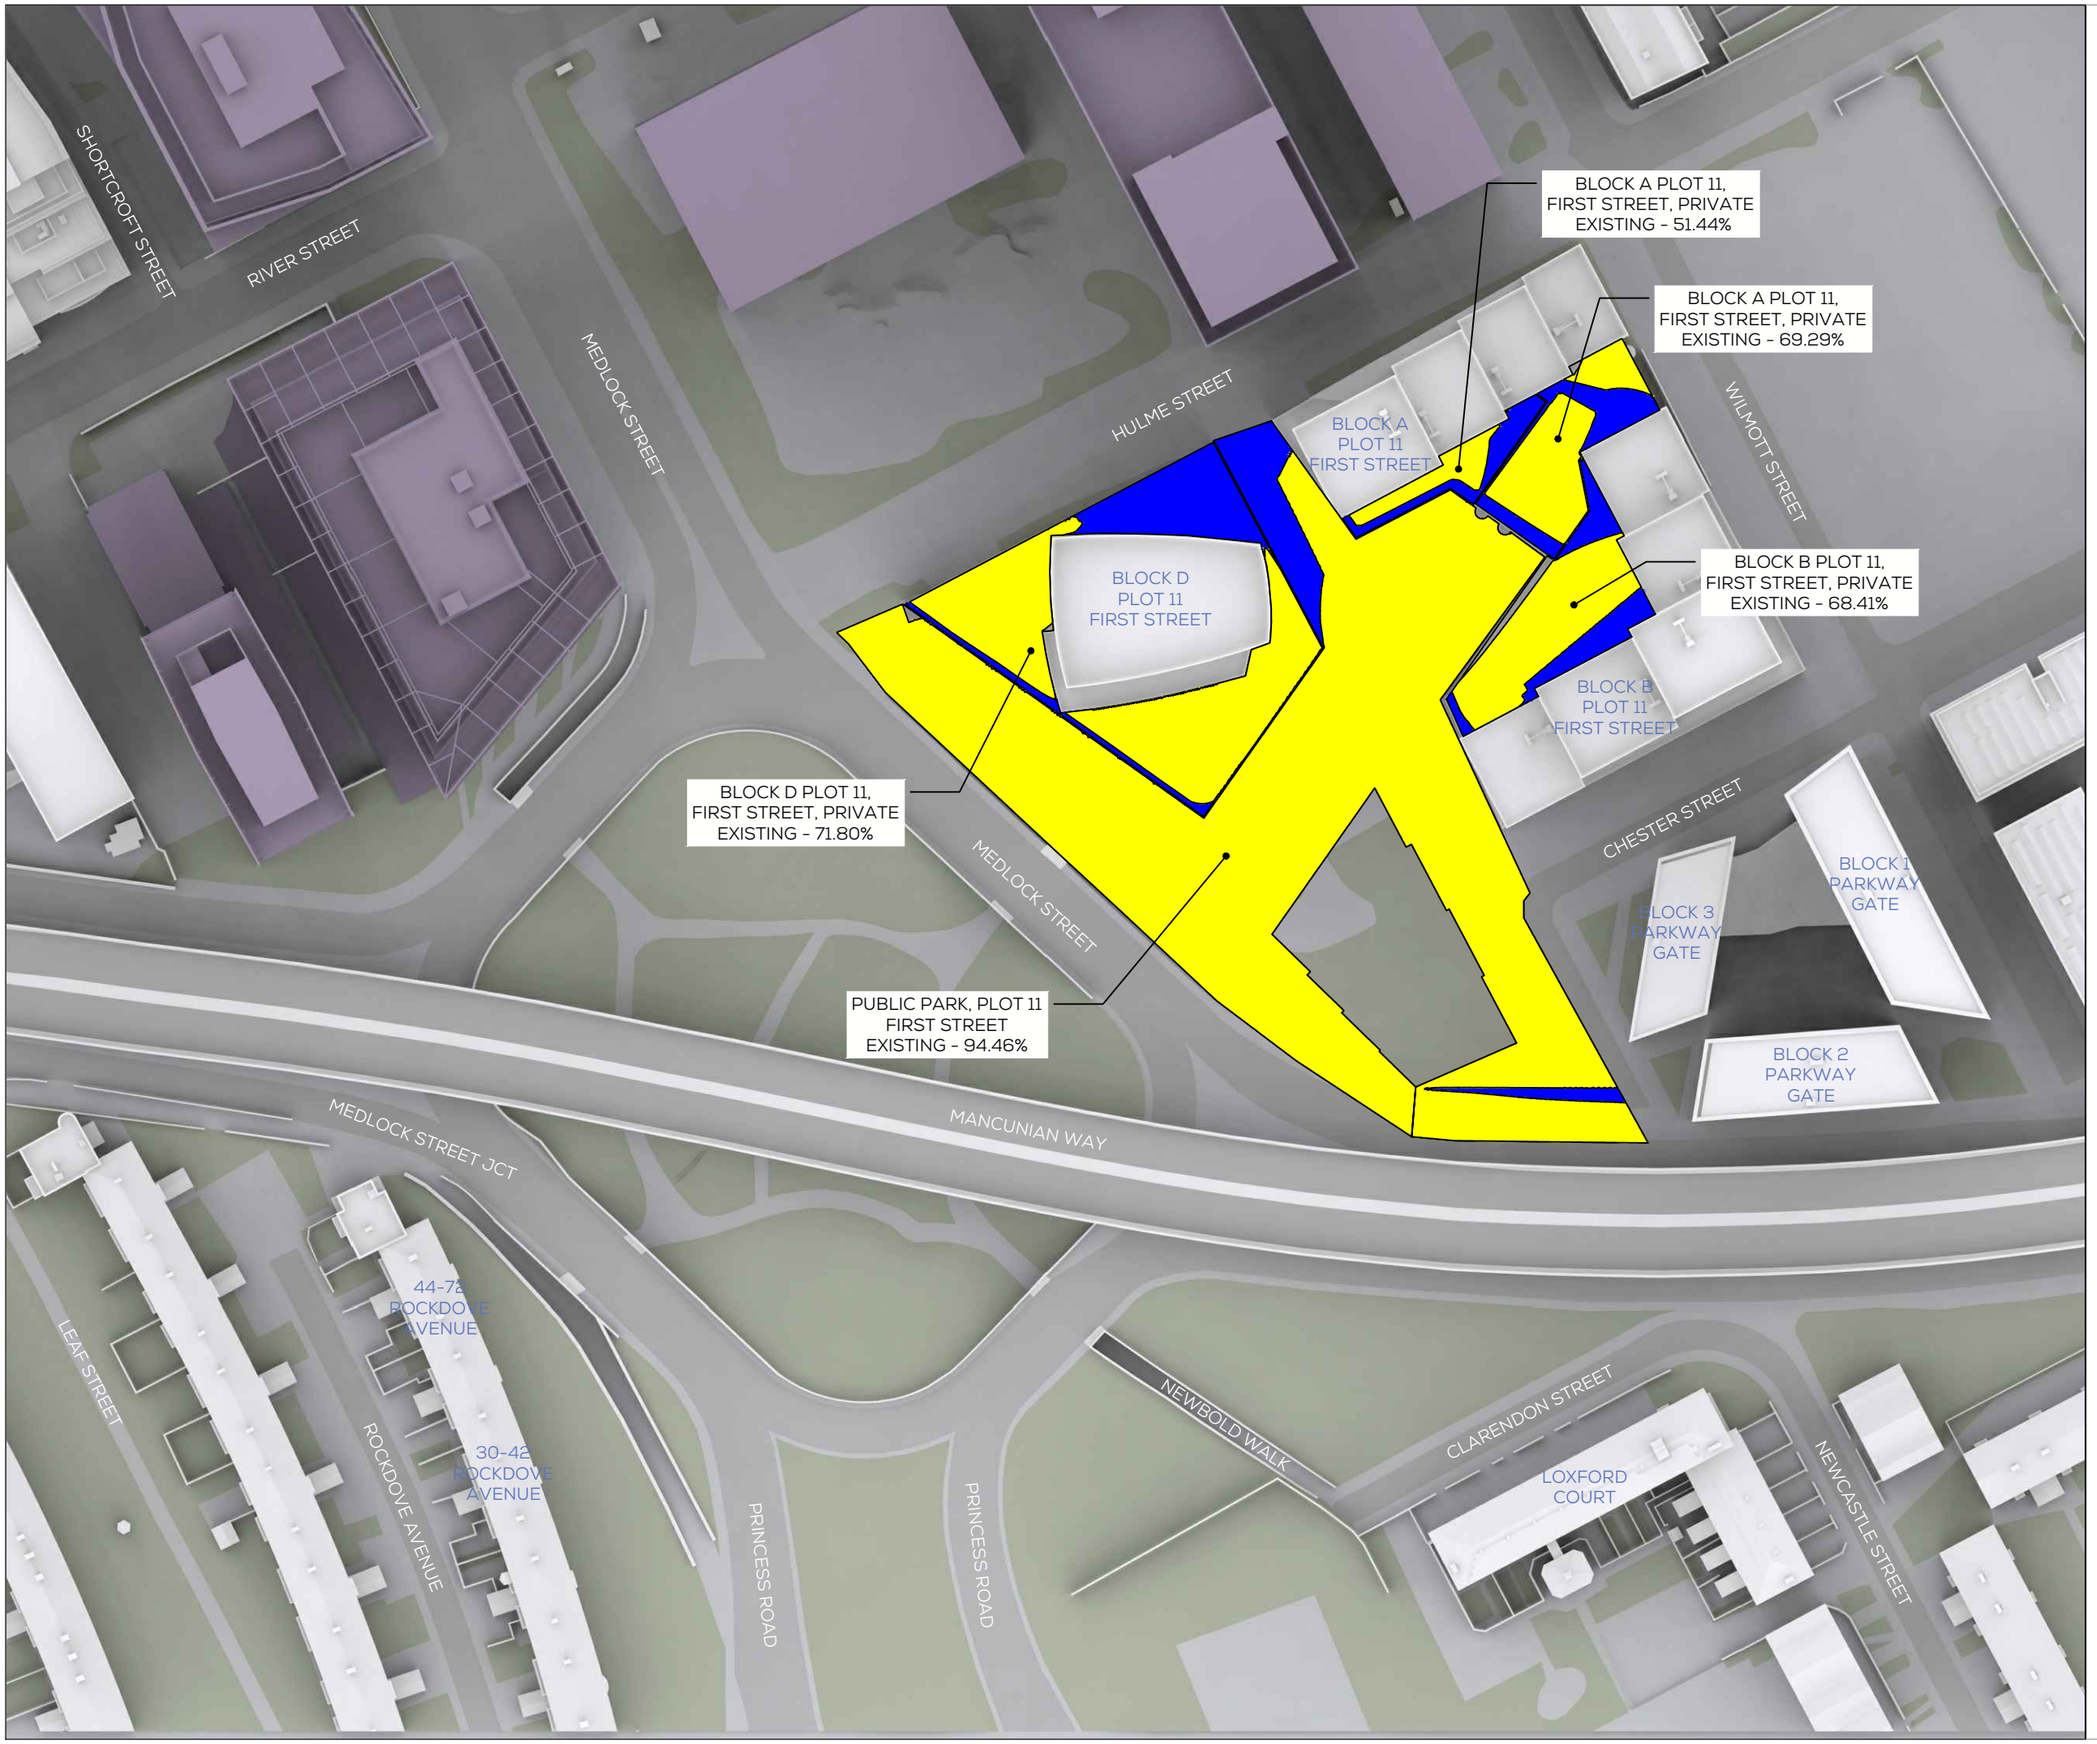

SOURCES OF INFORMATION

IR04-230929-SimpsonHaugh
IR06-20231002-Vertex
IR07-20231012-Planning Portal

ALL INFORMATION DISPLAYED IS SUBJECT TO A COMPLETE VERIFIABLE SITE SURVEY BEING UNDERTAKEN. GIA TAKES NO RESPONSIBILITY ON THE ACCURACY OR RELIABILITY OF THE DISPLAYED DATA SINCE A VERIFIED SITE SURVEY WAS NOT MADE AVAILABLE PRIOR TO THE GENERATION OF SUCH INFORMATION.

-2 HR AREA LIT

+2 HR AREA LIT

AREA OF LOSS

NOTES:
EXISTING HAS SHOWN
CUMULATIVE SCENARIO SHOWN IN PURPLE

N.B. DO NOT SCALE OFF THIS DRAWING

PROJECT:

BLOCK C, FIRST STREET, MANCHESTER

DRAWING NAME:

PLAN VIEW EXISTING
SUN HOURS ON GROUND
MARCH 21ST

DWN BY	SCALE	CHK BY	STATUS	DATE
HR	NTS	SP	-	NOV23
PROJ No.	REL No.	IS No.	DWG No.	REV No.
2450	01	05	07	-

gia
2 Commercial St.
Manchester
M15 4RQ
mail@gia.uk.com
www.gia.uk.com
MANCHESTER • LONDON

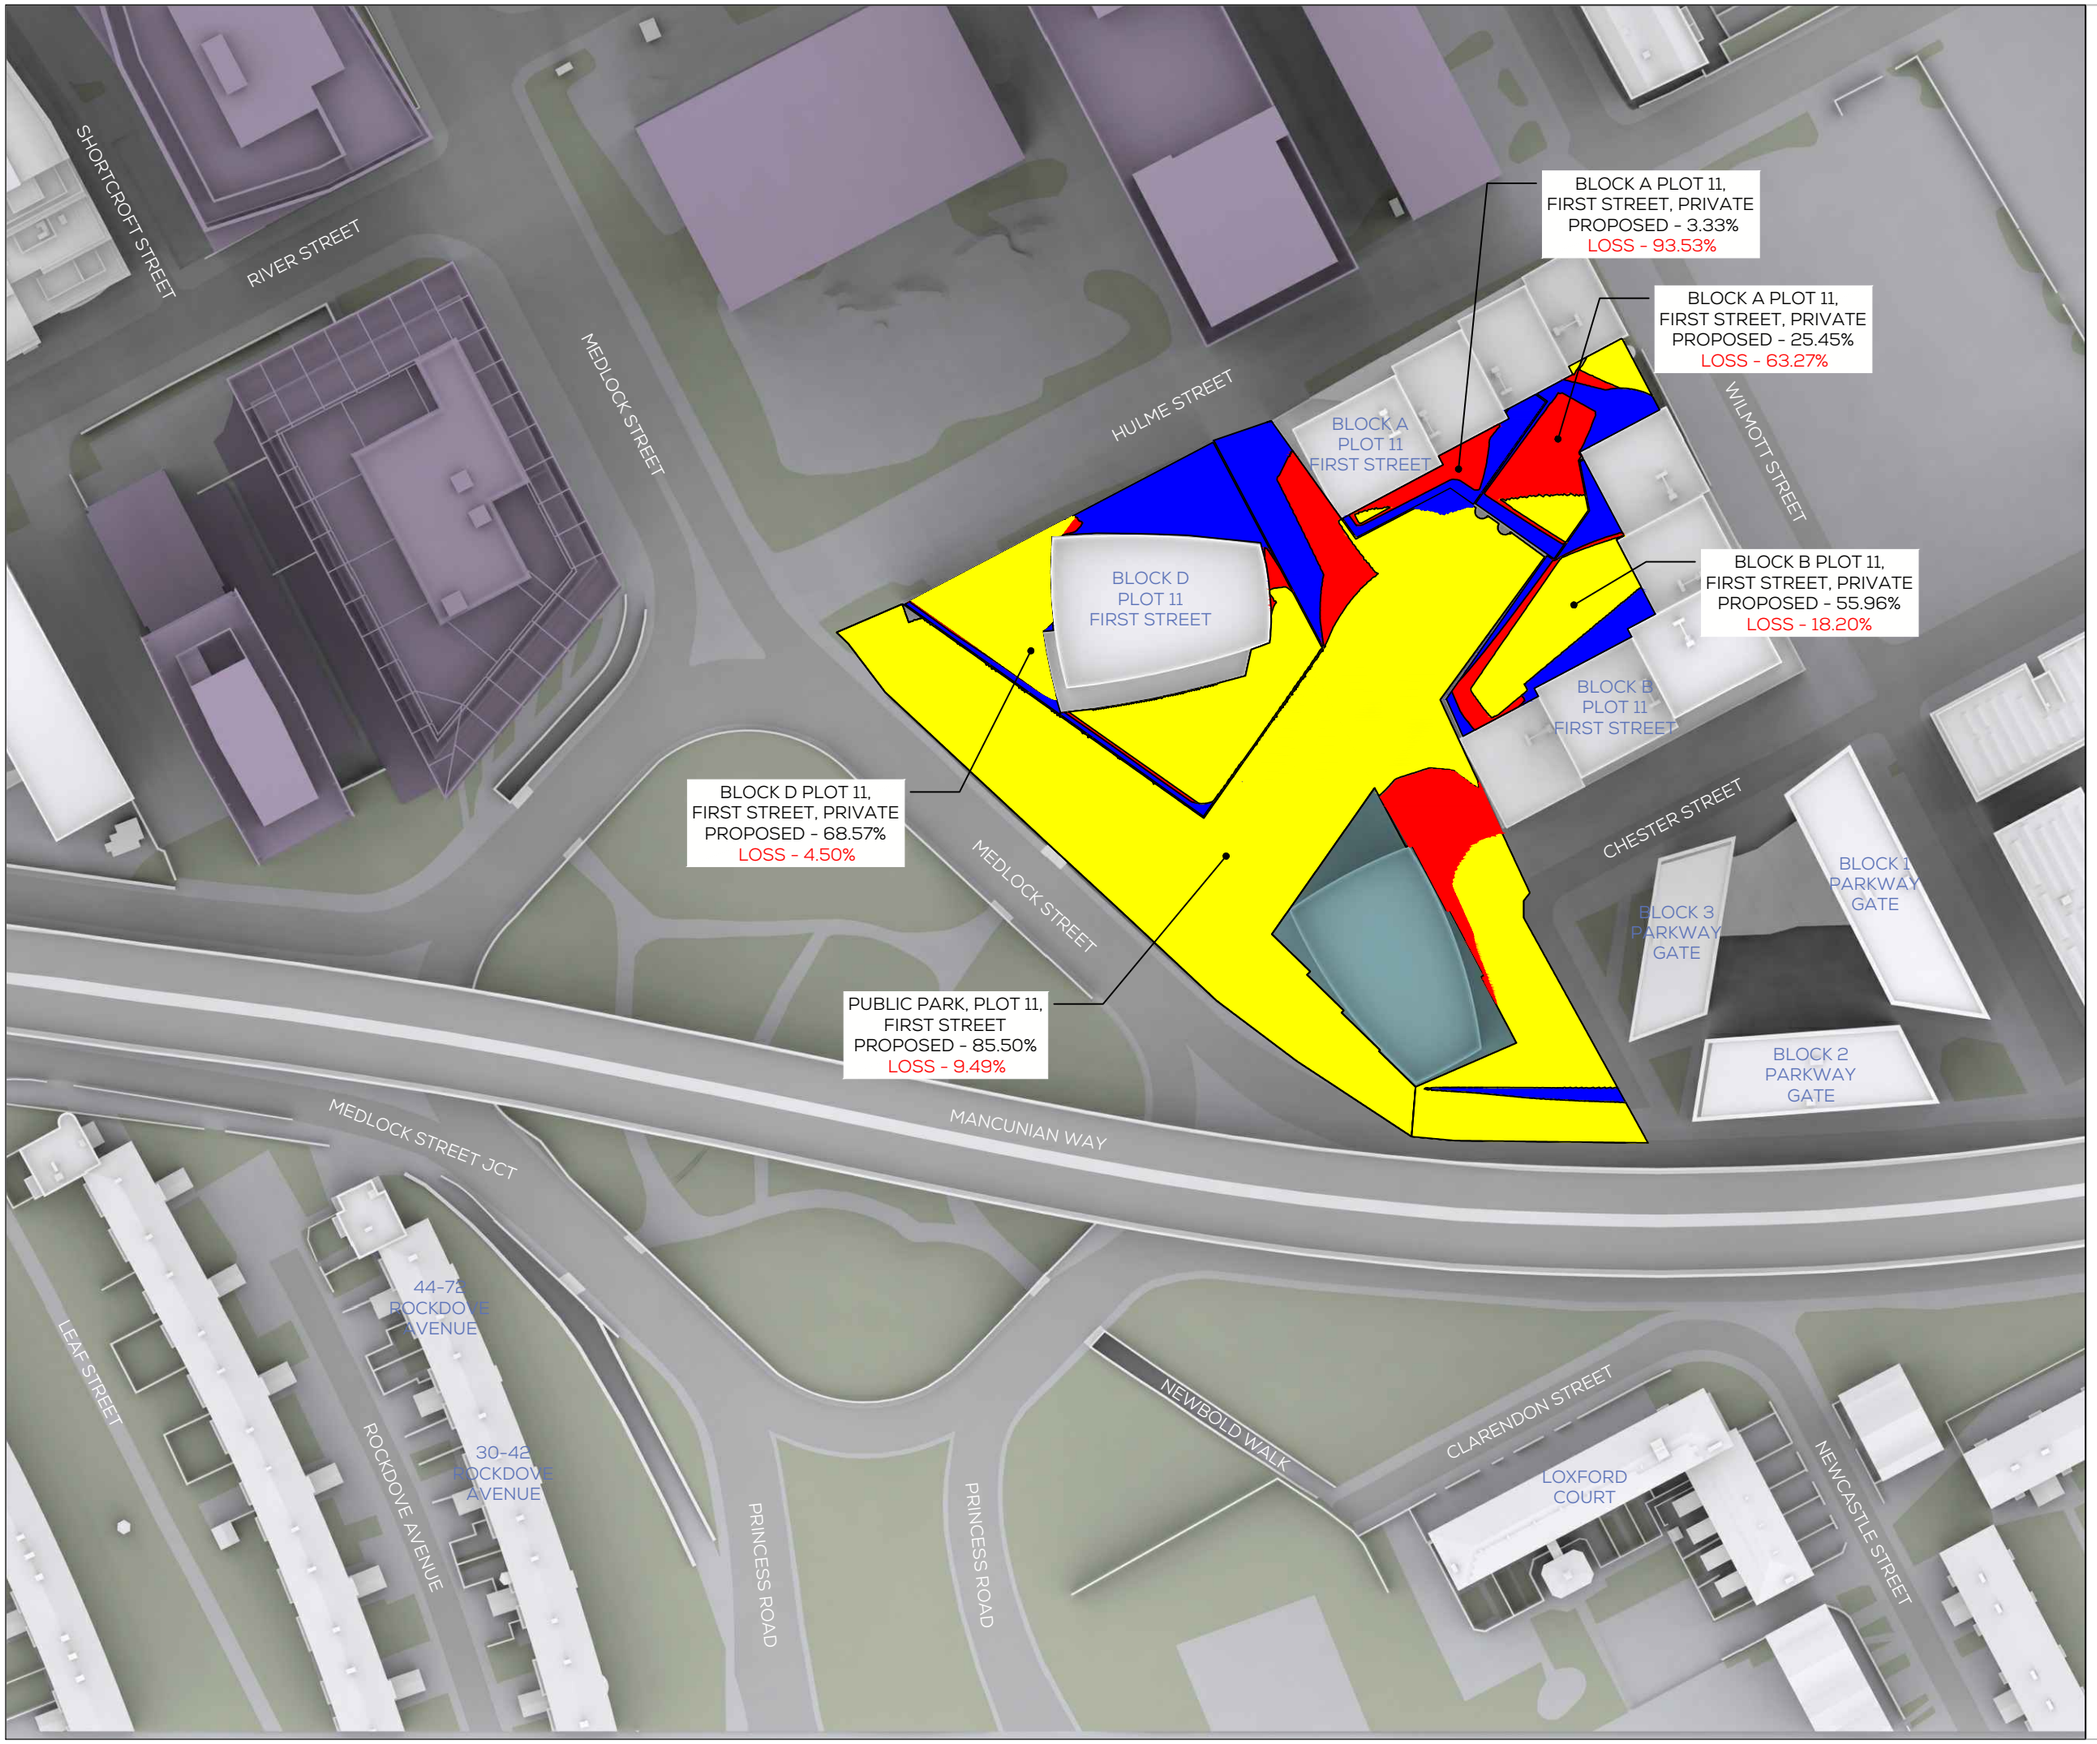

SOURCES OF INFORMATION

IR04-230929-SimpsonHaugh
IR06-20231002-Vertex
IR07-20231012-Planning Portal

ALL INFORMATION DISPLAYED IS SUBJECT TO A COMPLETE VERIFIABLE SITE SURVEY BEING UNDERTAKEN. GIA TAKES NO RESPONSIBILITY ON THE ACCURACY OR RELIABILITY OF THE DISPLAYED DATA SINCE A VERIFIED SITE SURVEY WAS NOT MADE AVAILABLE PRIOR TO THE GENERATION OF SUCH INFORMATION.

-2 HR AREA LIT

+2 HR AREA LIT

AREA OF LOSS

NOTES:
PROPOSED SCHEME SHOWN IN TEAL
CUMULATIVE SCENARIO SHOWN IN PURPLE

N.B. DO NOT SCALE OFF THIS DRAWING

PROJECT:

BLOCK C, FIRST STREET, MANCHESTER

DRAWING NAME:

PLAN VIEW PROPOSED
SUN HOURS ON GROUND
MARCH 21ST

DWN BY	SCALE	CHK BY	STATUS	DATE
HR	NTS	SP	-	NOV23
PROJ No.	REL No.	IS No.	DWG No.	REV No.
2450	01	05	08	-

gia
2 Commercial St.
Manchester
M15 4RQ
mail@gia.uk.com
www.gia.uk.com
MANCHESTER • LONDON