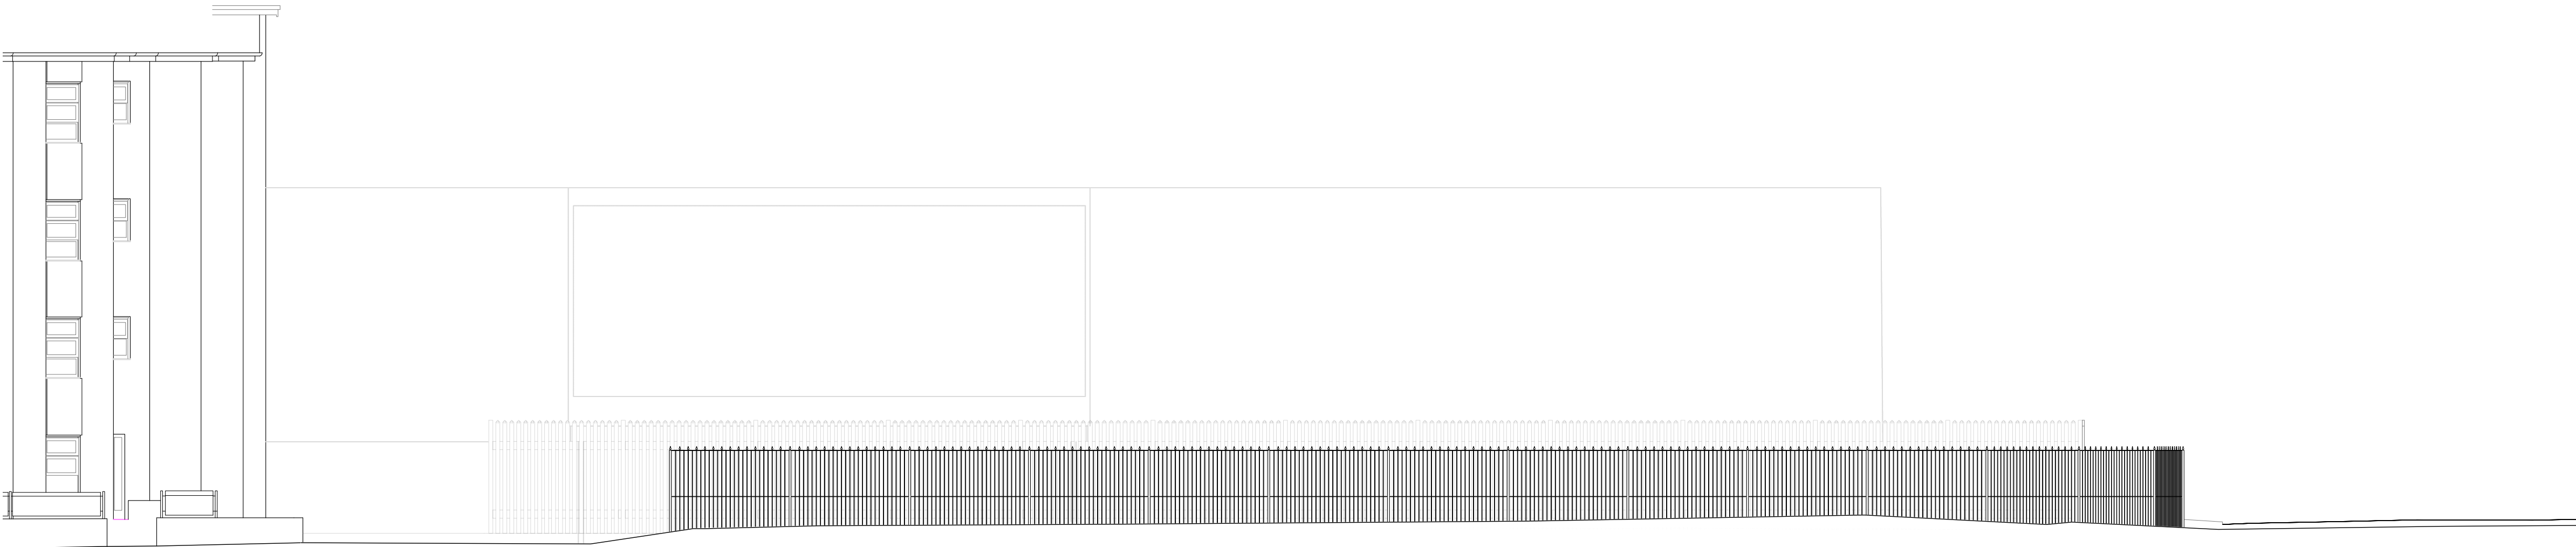


P2	2023.08.22	Drawing Number Amended			CW	LL				
P1	2023.07.05	ISSUE Planning			CW	LL				
rev	date	description			revised by	audited by				
stage PLANNING		drawing title EXISTING Oldham Road Elevation (South)				suitability code S2				
ARCHITECT that		CONTRACTORS ARE NOT TO SCALE DIMENSIONS FROM THIS DRAWING								
		68-80 Hanbury Street London E1 5JL								
		info@architectthat.com www.architectthat.com								
		client Be.EV		project Reliance Street Oldham						
		THIS DRAWING IS COPYRIGHT								
scale	drawn by	audited by	job no	originator	zone	level	type	role	dwg no	revision
1:100@A1 1:200@A3	CW	LL	658	AT	ZZ	GR	DR	A	3.0003	P2