





SECTION AA

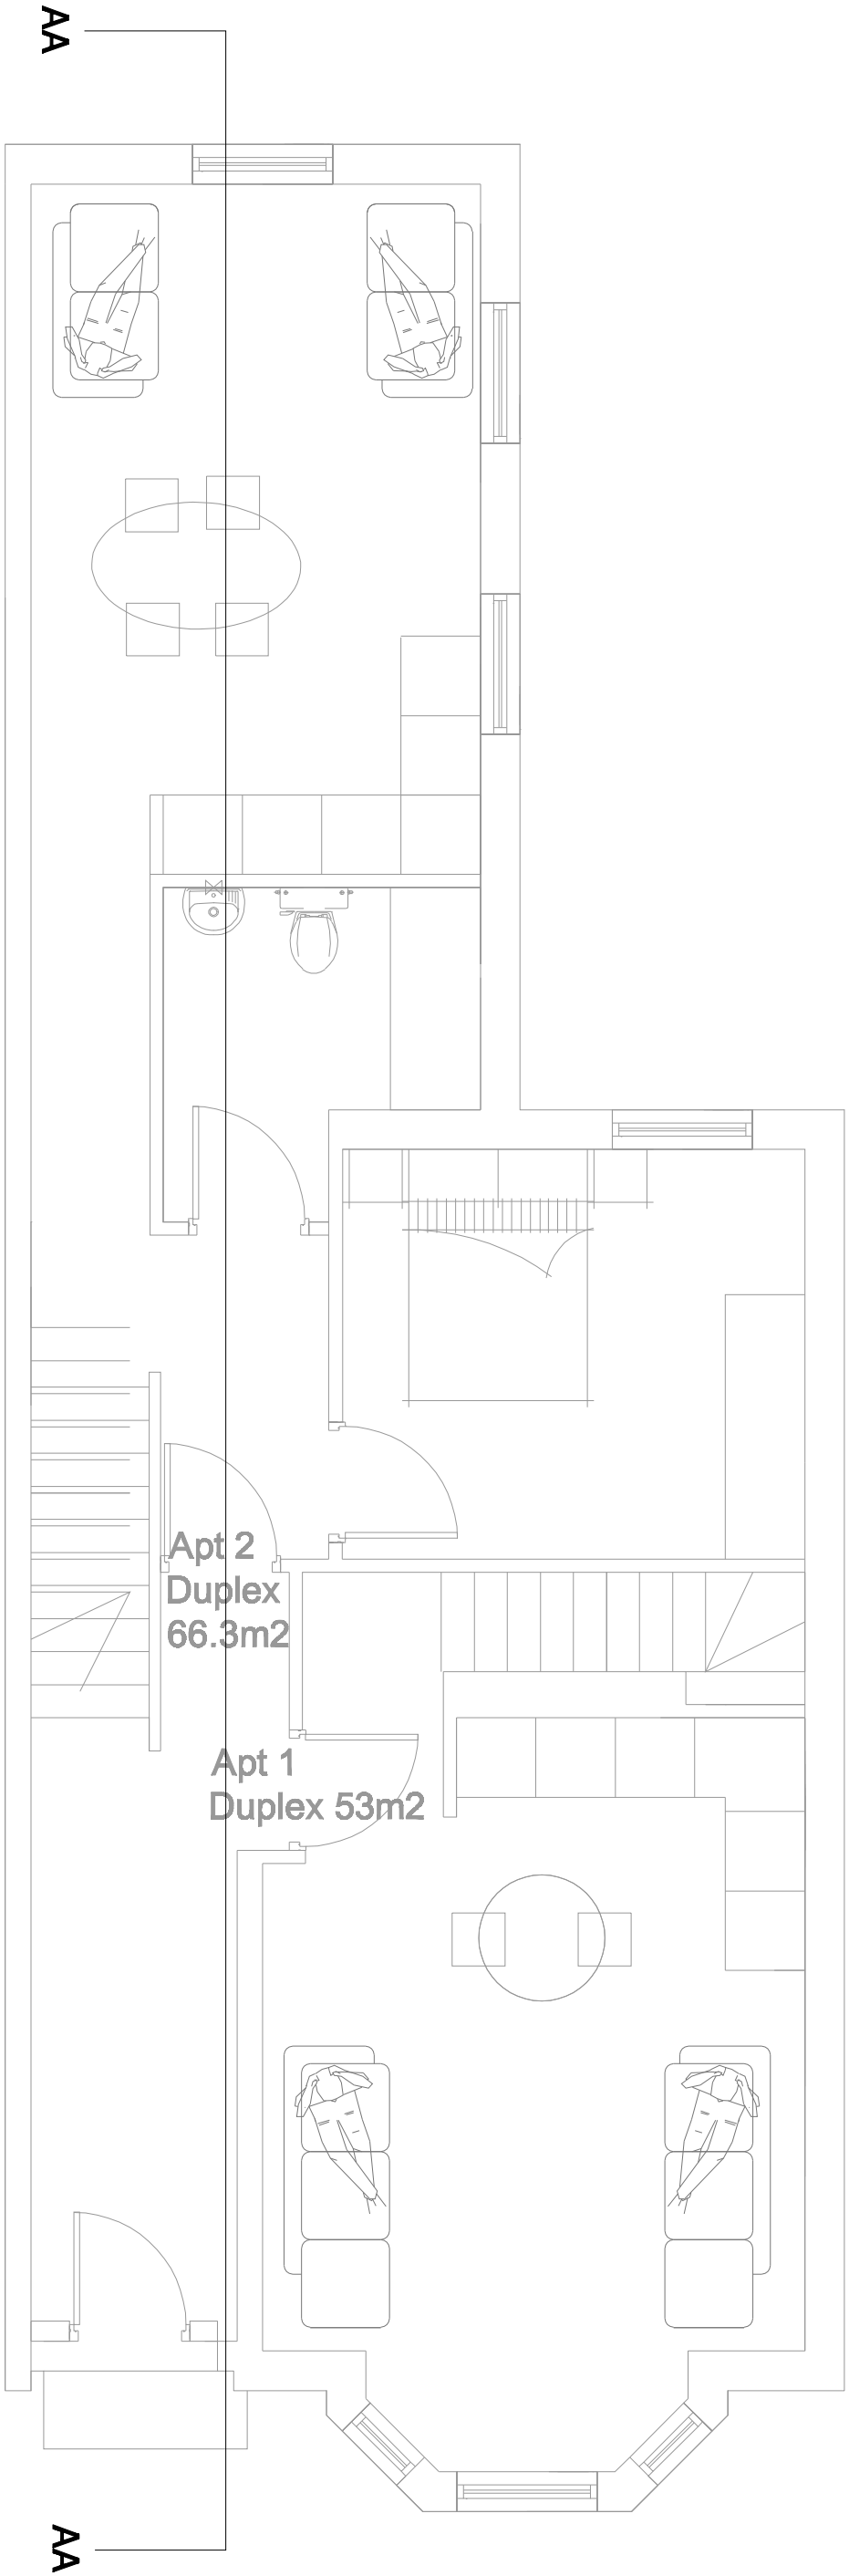

NOTES:

THIS IS NOT A CONSTRUCTION DRAWING.
Scale: NTS, ALL MEASUREMENTS MUST BE TAKEN ON SITE.
DO NOT SCALE FROM THIS DRAWING.

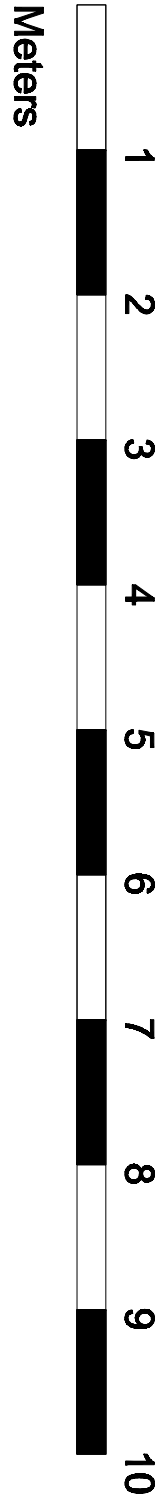

Proposed Section 3x 2 bed & 1x 1 bed Apartments

Designed by GF	Checked by XX	Approved by - date FOR-APPROVAL	File name 1011-03	Date 18/10/2023	Scale 1/100@A3
504 - WILMSLOW - RD		PROPOSED-FLOORPLANS			
		SFM-01	Edition REV01	Sheet 80F8	