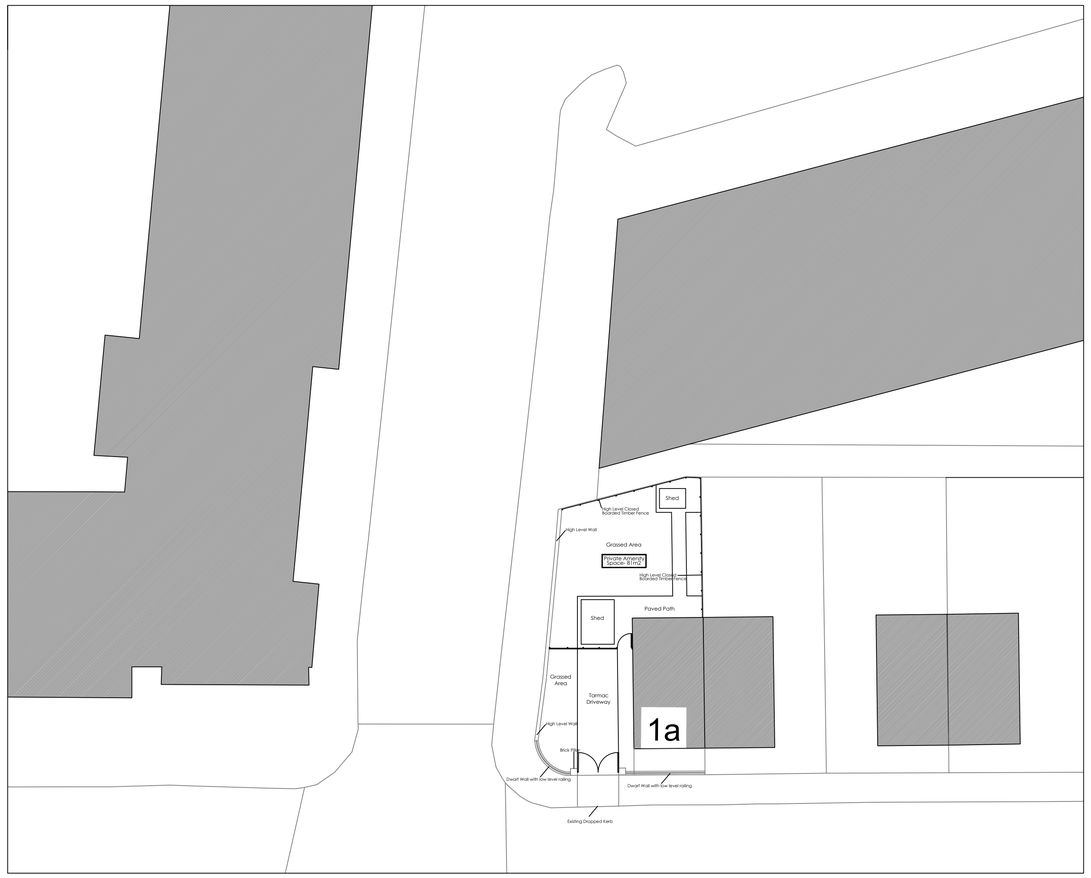

Existing Landscaping Plan

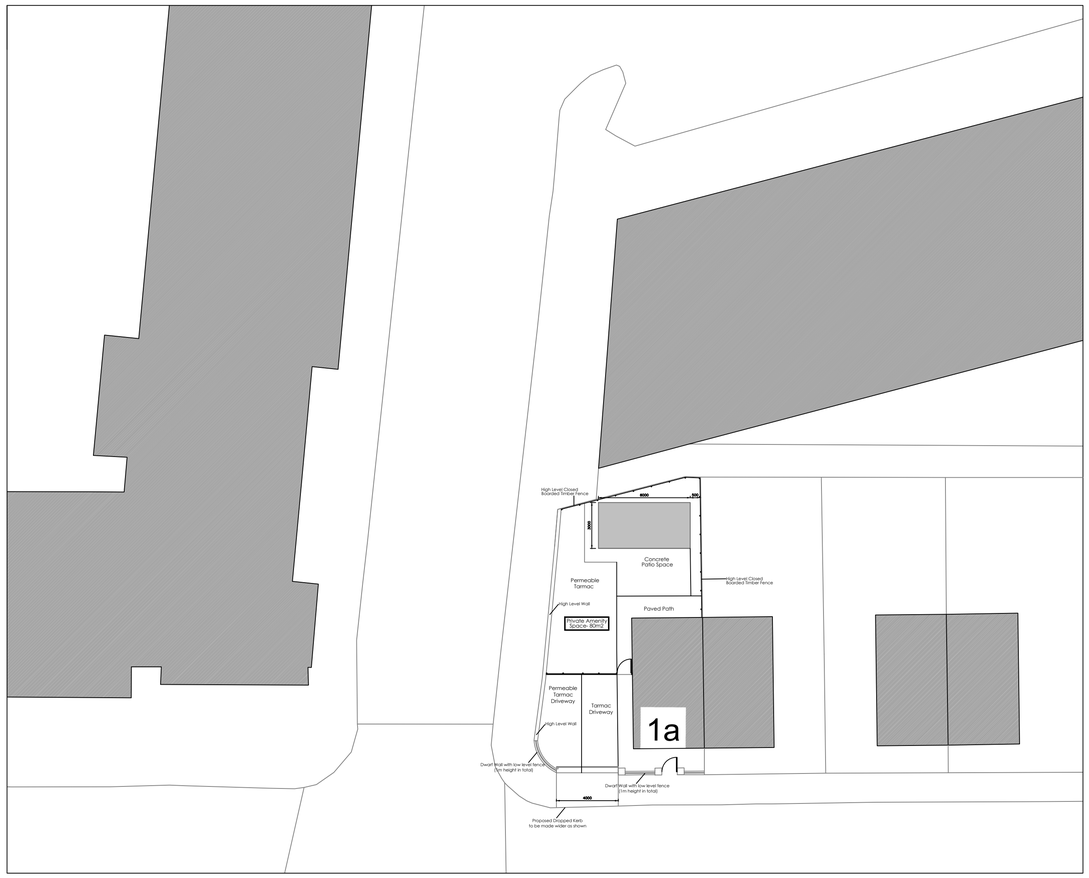

Proposed Landscaping Plan

0m 10m 20m 30m 40m 50m

N

Legend

Single storey Annex

Example image of concrete patio space/ section through permeable paving/ example image of paving/permeable tarmac

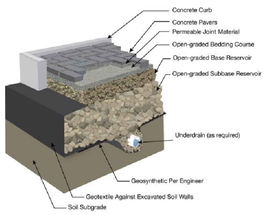

AJ ARCHITECTURAL LTD

Rev.	Description	By	Date

Project 1a Beamish Close, Manchester, M13 9RP	Drawing Title Existing/Proposed Layouts		
	Drawing No. Wing/02		Rev.
1. Figured dimensions to be followed in preference to scale. 2. All dimensions to be checked on site prior to the commencement of any work. Discrepancies to be reported immediately & resolved prior to work commencing. 3. This drawing is the copyright of AJ Architectural LTD. and may not be copied or used without prior consent.	Drawn by J.TD.	Scale 1:200@A1	Date Jan' 24