


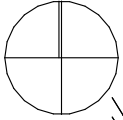


N

— SITE BOUNDARY

SITE AREA : 9,997m²



Location Plan

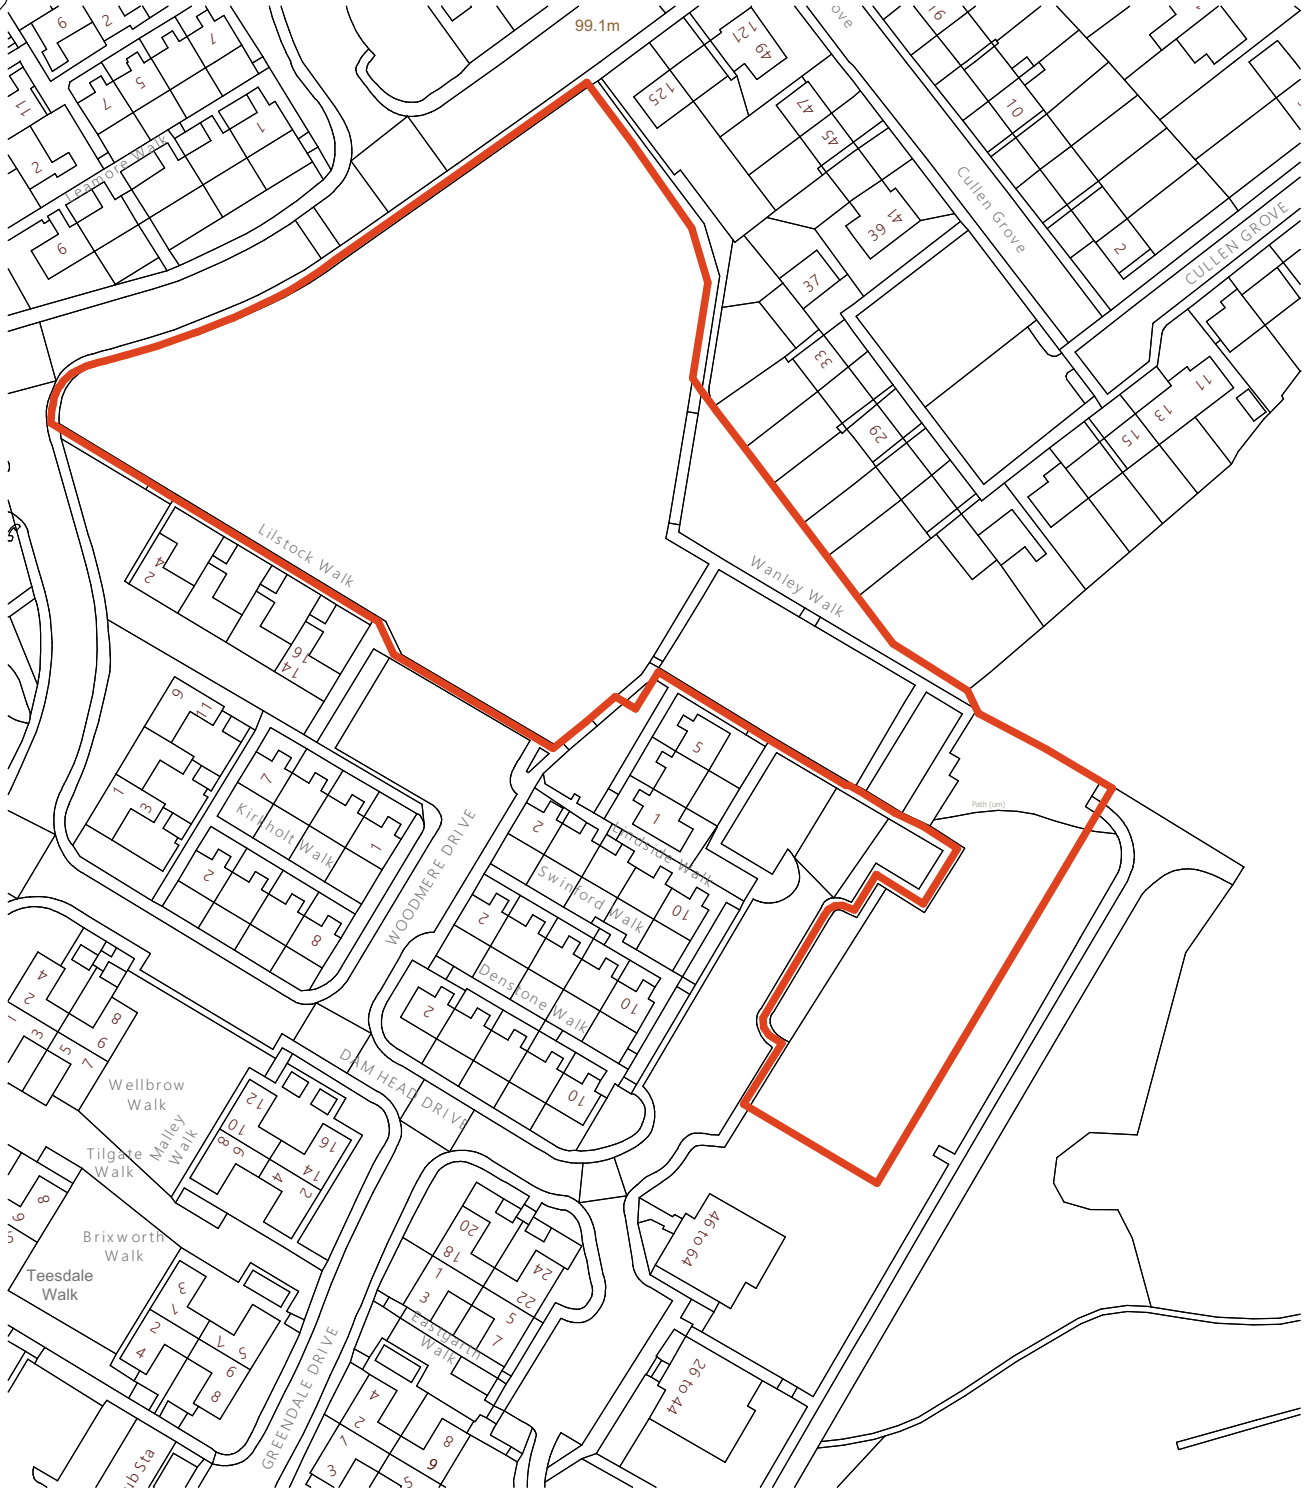

1

Location Plan

1:1250

PROJECT

**Charlestown, White Moss
Road and Dam Head Drive -
P500 Phase 1 Site**

TITLE

Location Plan

SIZE

A4

STATUS

PLANNING

PROJECT No

1785

DRAWING No

PL.001

DRAWN by

HW

CHECKED

DS

DATE

NOV 22

SCALE (u.n.o)

1:1250

JOHN MCCALL ARCHITECTS LTD

No.1 Arts Village, Henry Street, Liverpool L1 5BS Tel: 0151 707 1818 Fax: 707 1819

4a Rock Mill Lane, New Mills, SK22 3BN e-mail: admin@John McCall.co.UK