


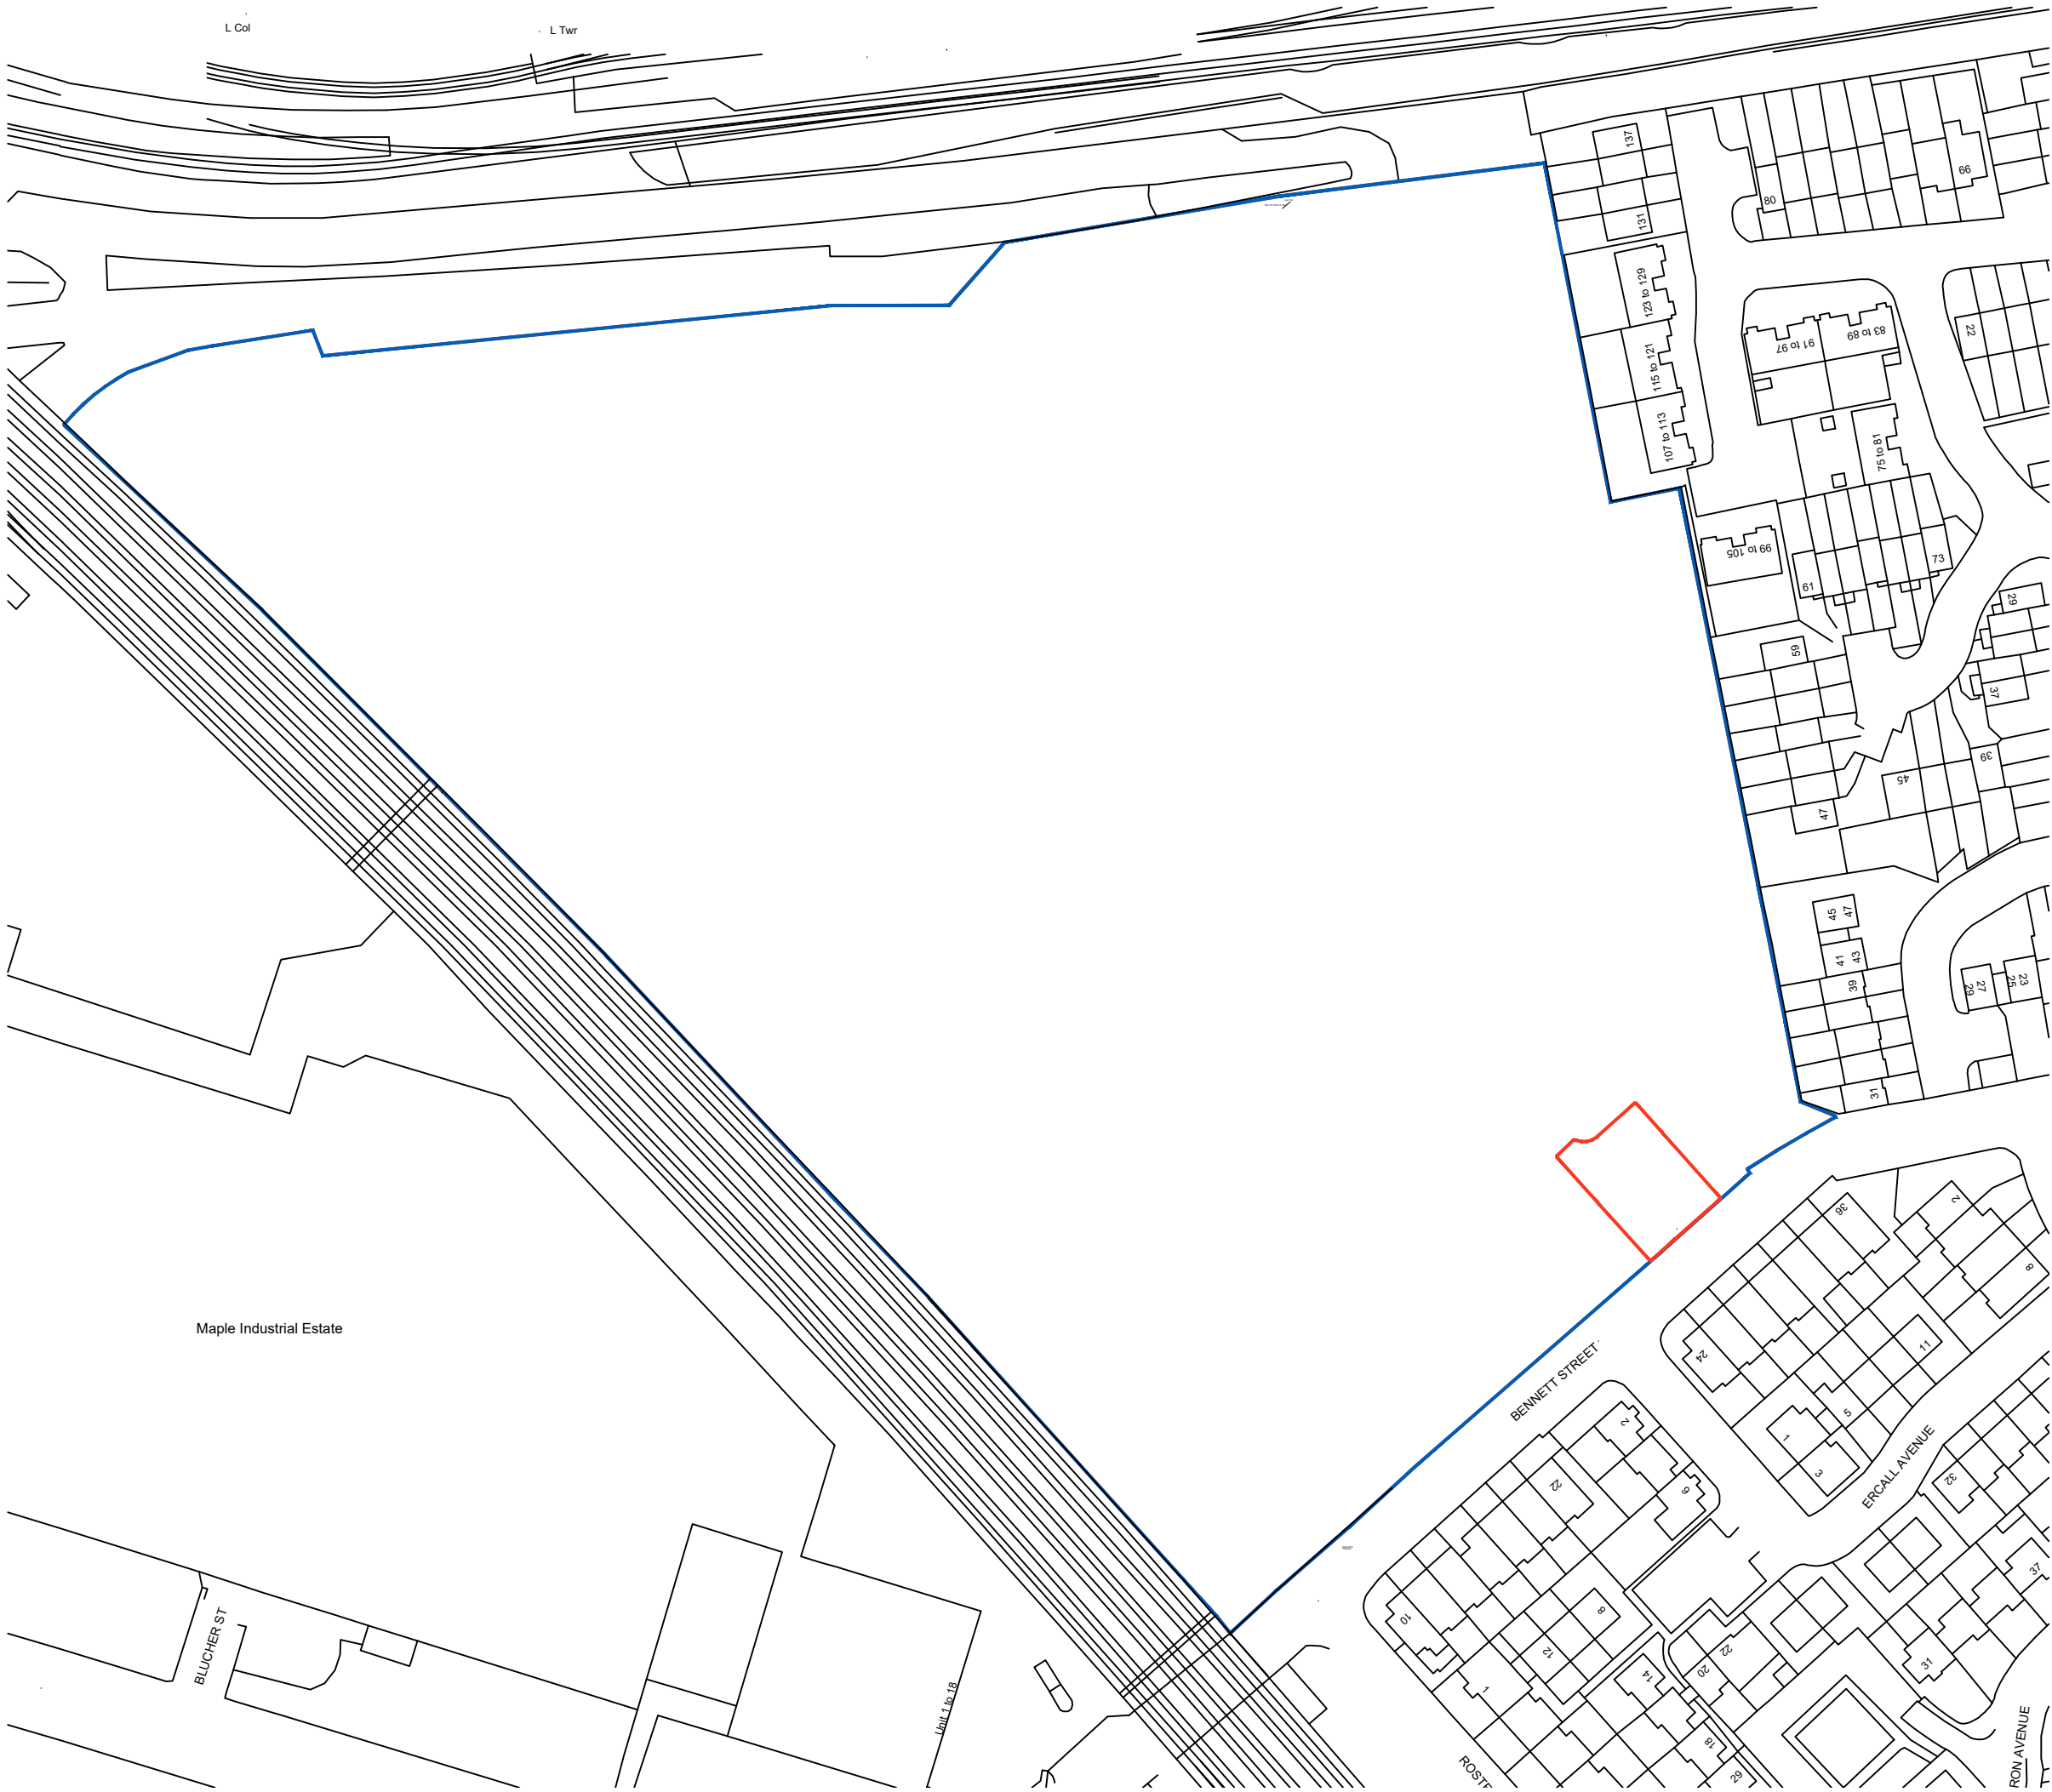

Legend



Indicates application boundary

Revision	Date	Amendment	Initials

Development BENNETT STREET	
Location MANCHESTER	
Marketing Name -	
Drawing Title SITE LOCATION PLAN	
Job No. KH006	Drawing No. A-000
Revision -	Scale @ A3 1:1250
Drawn By BP	Date 20.05.22
Checked by RGC	Date Checked -

1st Floor, 103 Dalton Avenue, Birchwood Park,
Warrington WA3 6YE
T: 01925 363108 W: www.kellenhomes.com

**KELLEN**
HOMES