
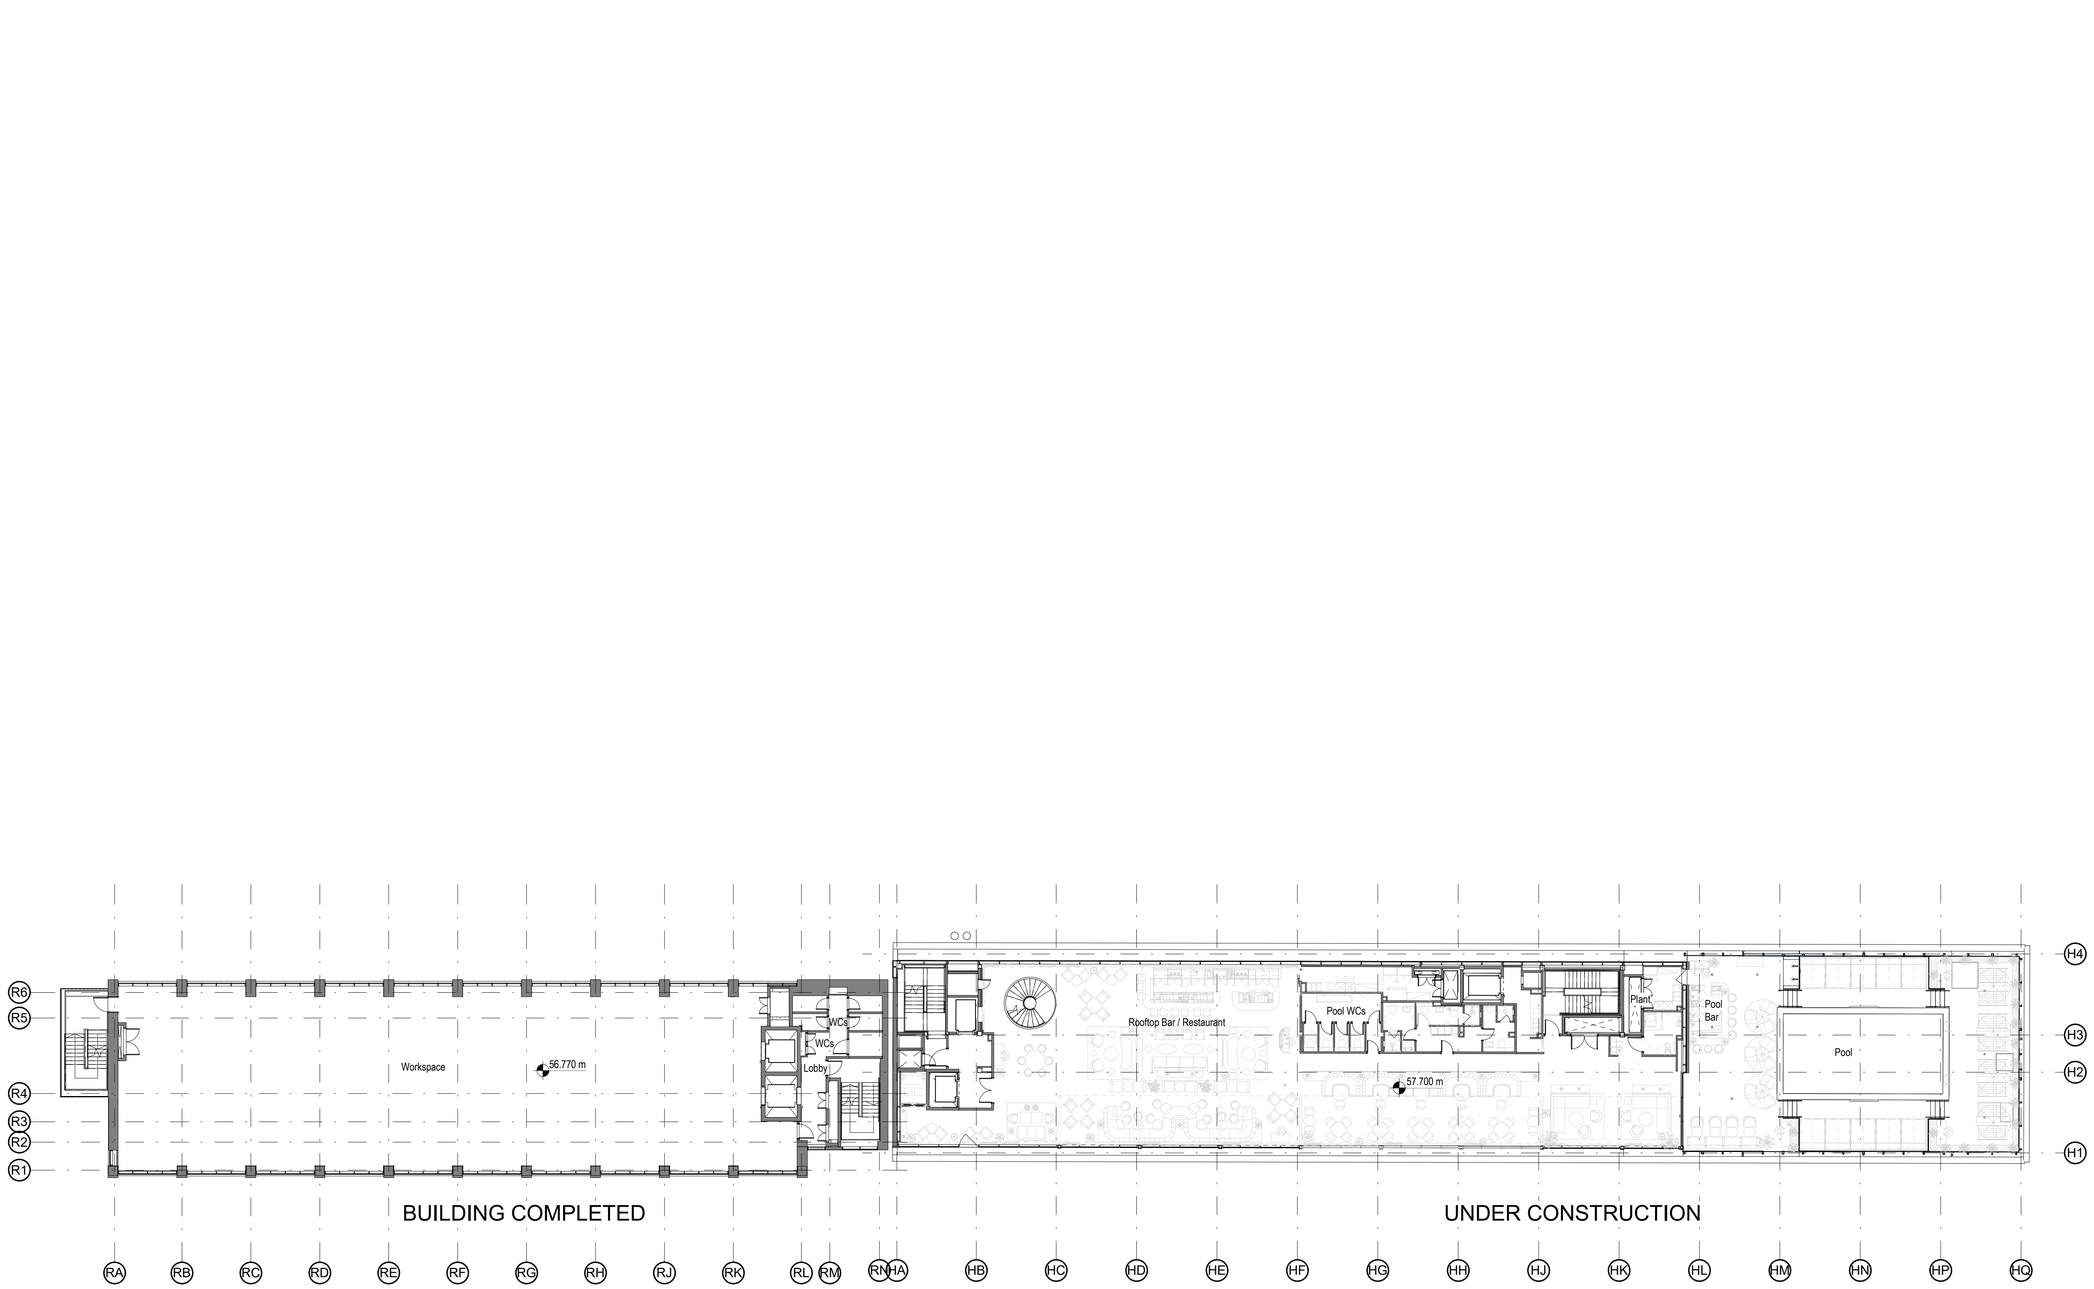


Notes

Do not scale from this drawing.

All dimensions are to be checked prior to construction and any discrepancies are to be identified to the Architect.

Copyright reserved.

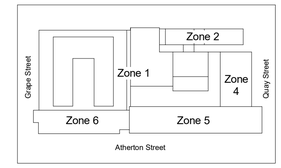

KEY PLAN

E	01/12/23	Planning updates to Zones 4 & 5	CLH
D	01/06/21	Issued for planning amendment	CS
C	30/07/20	Updated for Planning	HM
B	28/02/20	Room names and levels added	GL
A	14/02/20	First issue	GL

Revisions

Status
PLANNING

Client
Manchester Quays Ltd

Project
OGS
St John's
Manchester

Title
Proposed GA plan
Eighth floor

Scale	Size	Date	Drawn	Checked
1 : 200	A1	12/03/21	CS	HM

3DReid
www.3DReid.com
Architecture Interiors Masterplanning

Drawing No. 180146-3DR-Z0-08-DR-D108

Rev. E