

[DO NOT SCALE FROM DRAWING. IF IN DOUBT ASK!]

Drawing Approval Status

A☐B☐C☐

- ALL DIMENSIONS ARE IN MILLIMETRES

- DO NOT SCALE FROM DRAWING

- IF IN DOUBT ASK



KEY PLAN



T1

T2

SPECIFICATION/NOTES/LEGEND

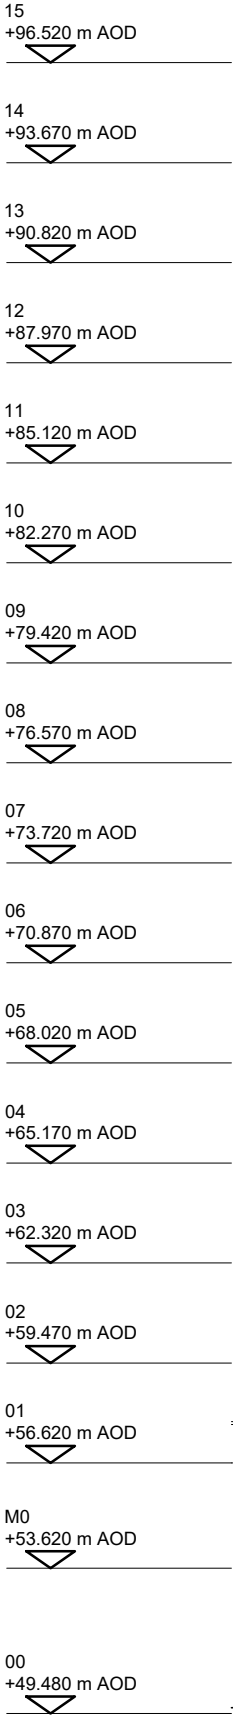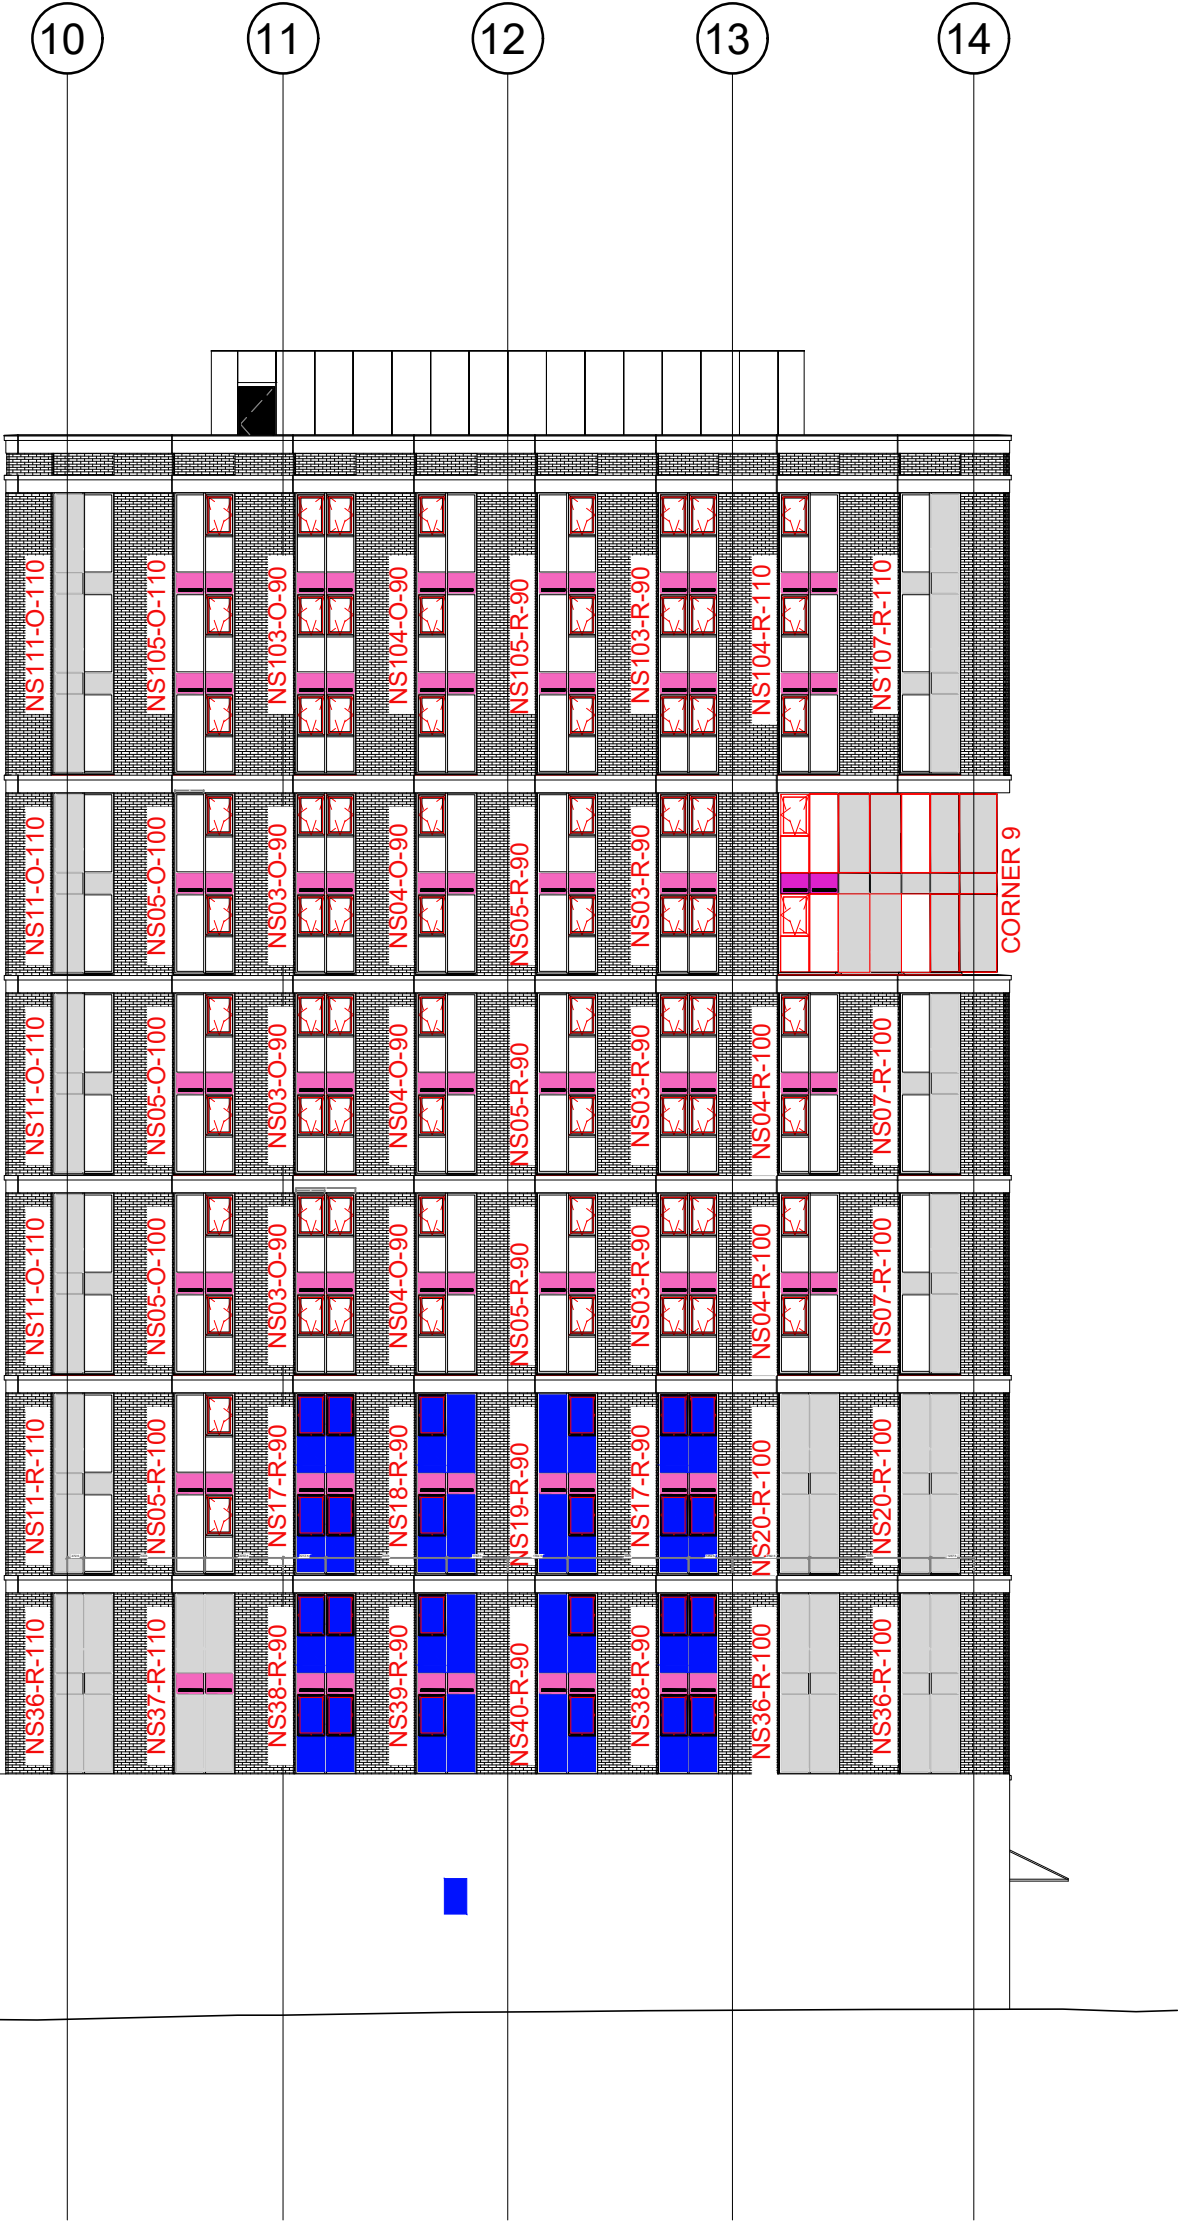

SOUTH
SWAN STREET

C01	UPLOADED FOR CONSTRUCTION.	24/08/22	RT
P02	CORNER ROOMS CHANGED TO MATCH.	25/03/22	RT
P01	UPLOADED FOR APPROVAL.	17/02/22	RT
REV	DESCRIPTION	DATE	CHK



UNIT 1, STEPHENSON INDUSTRIAL ESTATE,
STEPHENSON ROAD,
WASHINGTON NE37 3HR
TELEPHONE:- TYNESIDE 0191 2764418
FAX:- 01912766729

CLIENT/CONTRACTOR RG GROUP		
CONTRACT SWAN HOUSE MANCHESTER		
DRAWING TITLE CW SCHEDULE SOUTH - SWAN STREET T2		
CONTRACT NO: 2347	DRAWN BY: AA	DATE: 24/08/22
SCALE: NTS	CHECKED BY: RT	DATE: 24/08/22
DRAWING NO: NEG-A-31-601	REV: C01	