


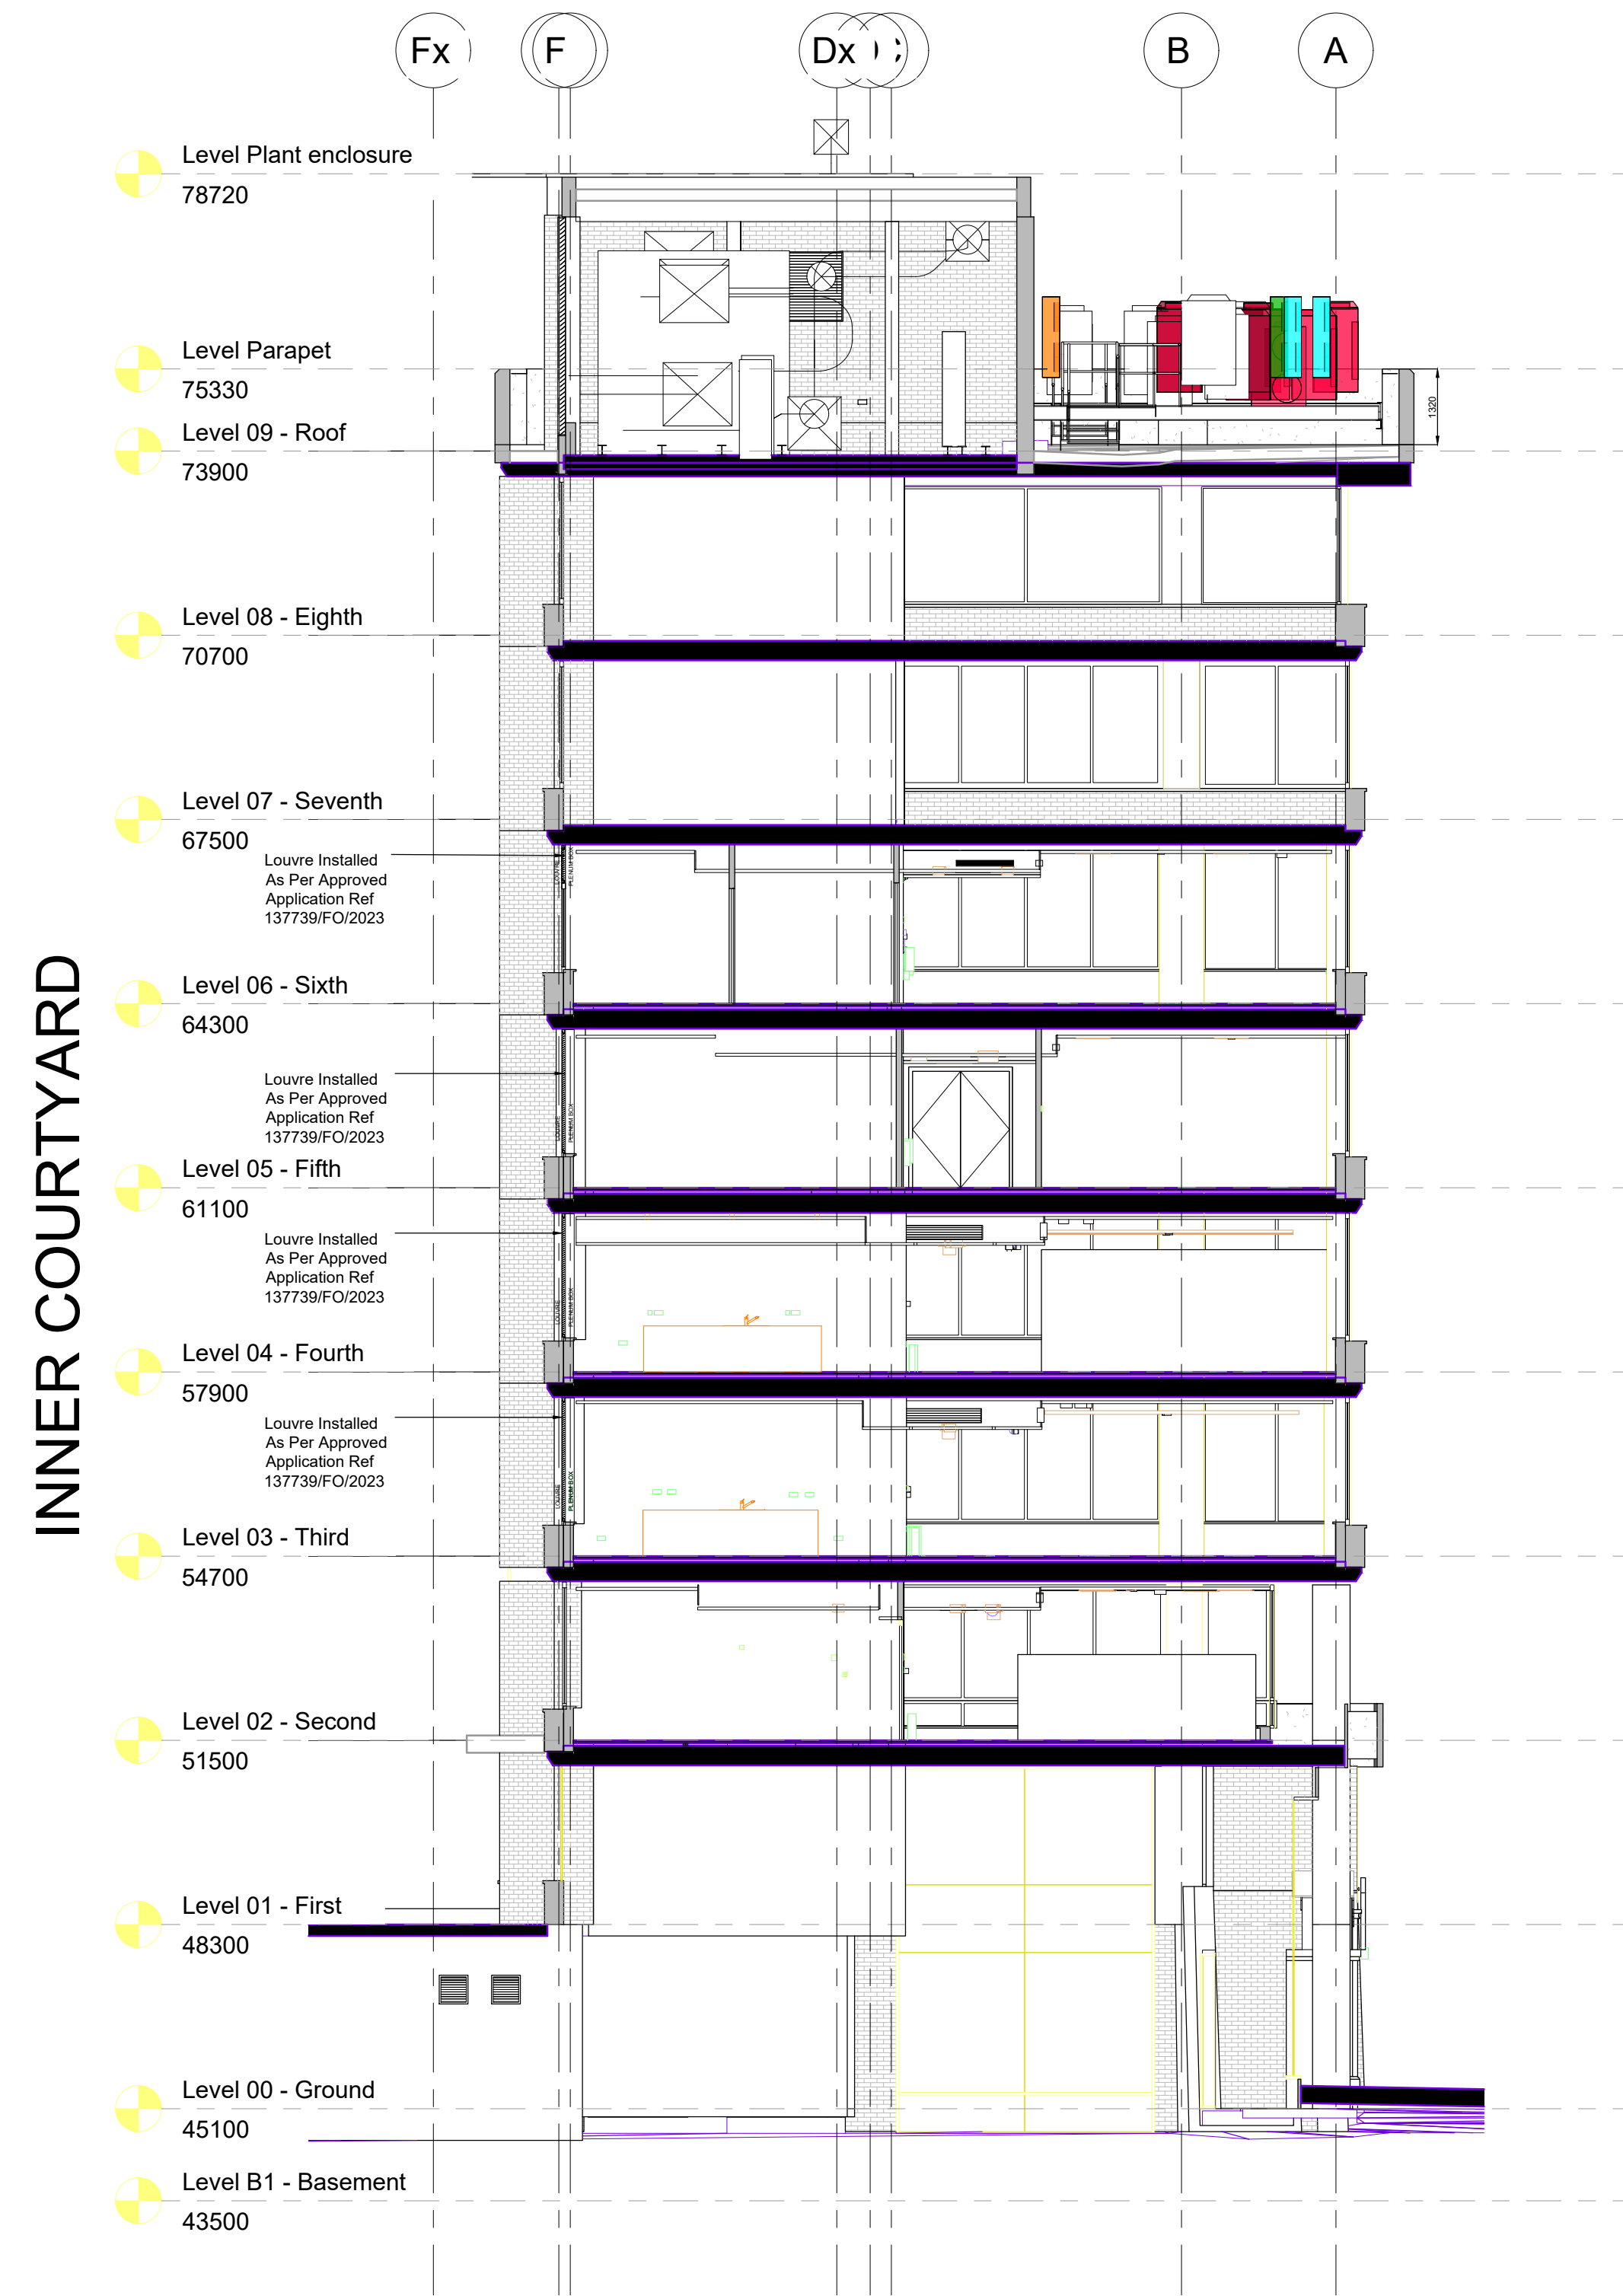


SECTION - PORTLAND STREET

SCALE 1:100




SECTION - MINSHULL STREET

SCALE 1:100

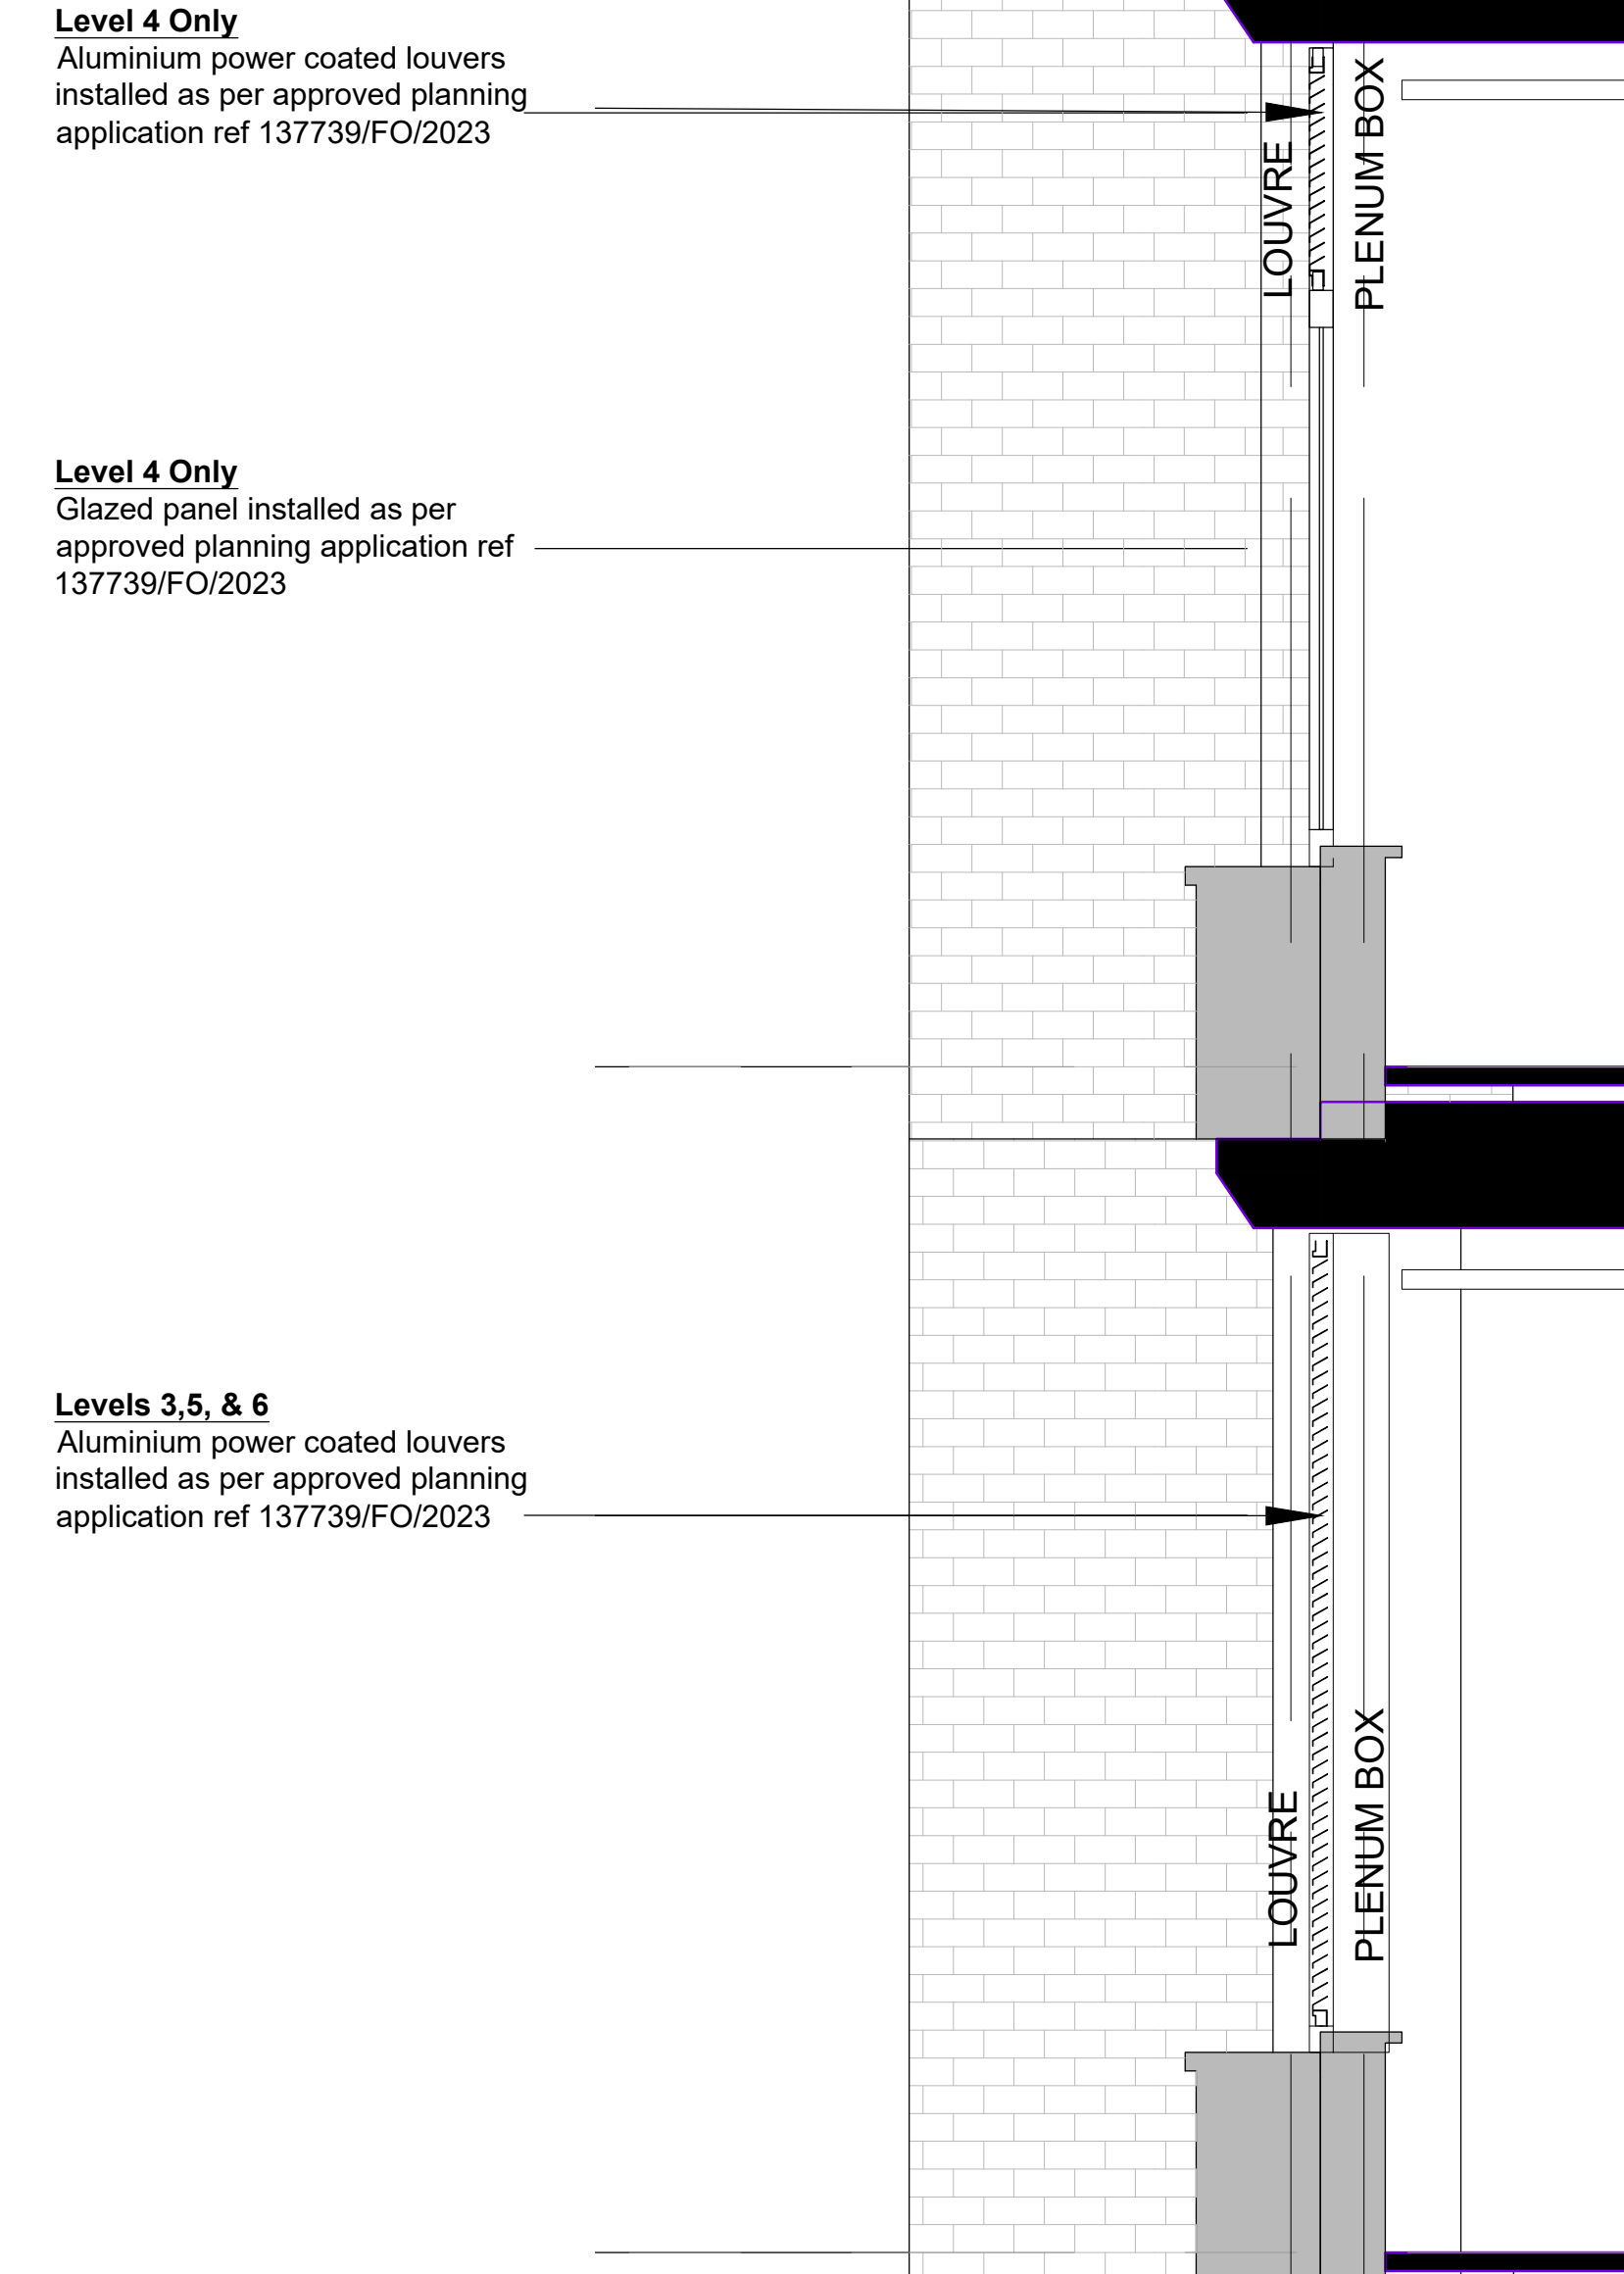


Typical section

scale 1:20 @ A0

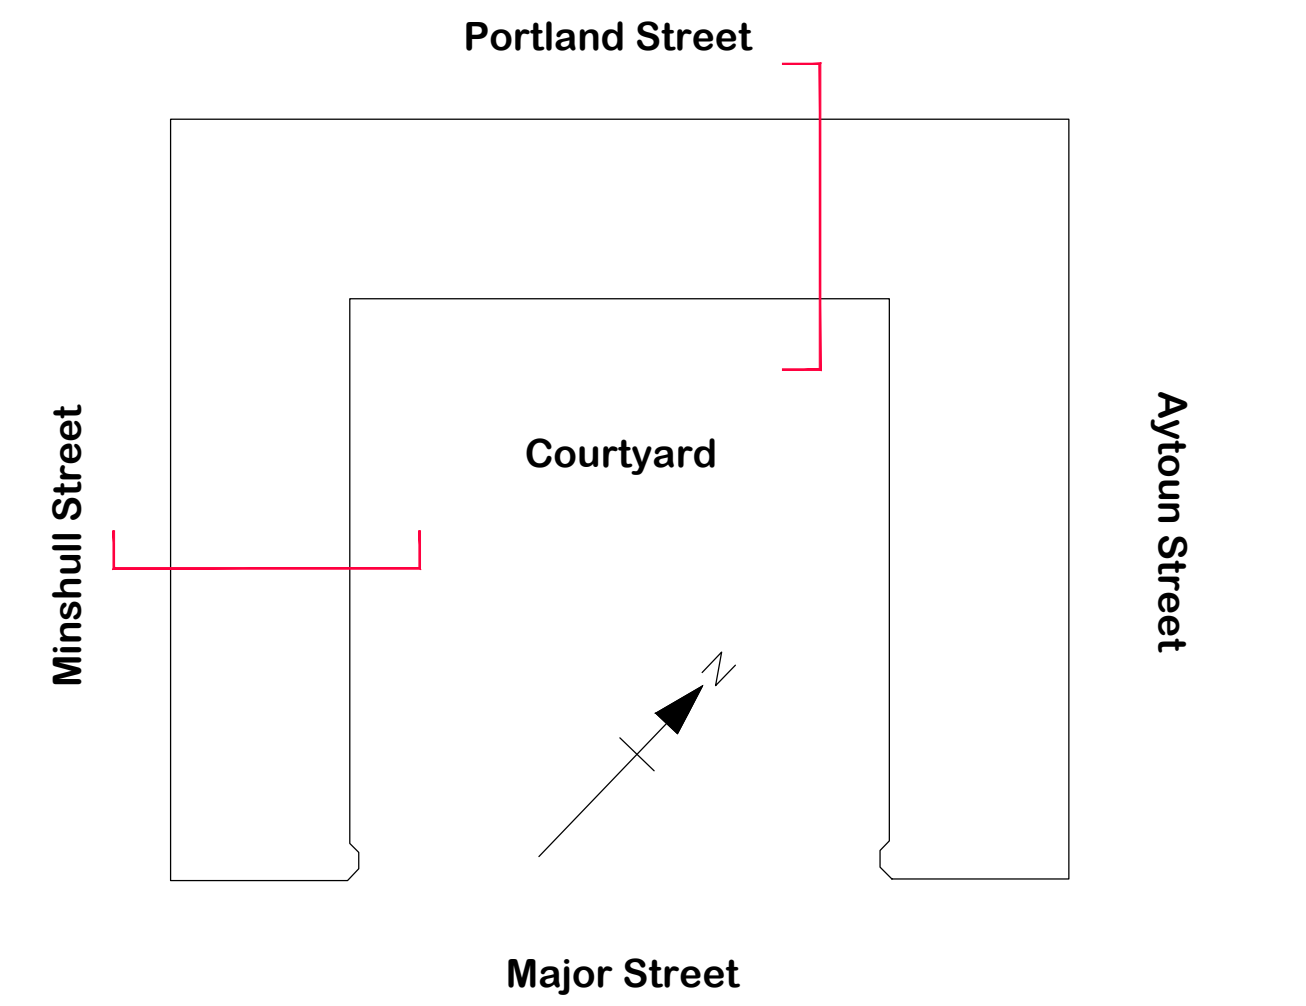


LEGEND
EXTERNAL AC CONDENSER UNITS

- EXISTING AC UNITS TO BE RETAINED
- APPROVED APPLICATION REF 137739/FO/2023 EXISTING UNIT, REPLACED WITH NEW UNIT RETAINED AS PER APPROVAL
- APPROVED APPLICATION REF 137739/FO/2023 NEW UNIT, LOCATION RETAINED AS PER APPROVAL
- APPROVED APPLICATION REF 137739/FO/2023 NEW UNIT, RELOCATED TO NEW POSITION
- NEW AC UNITS - PROPOSED LOCATION AS INDICATED
- APPROVED APPLICATION REF 137739/FO/2023 - UNITS TO BE REMOVED

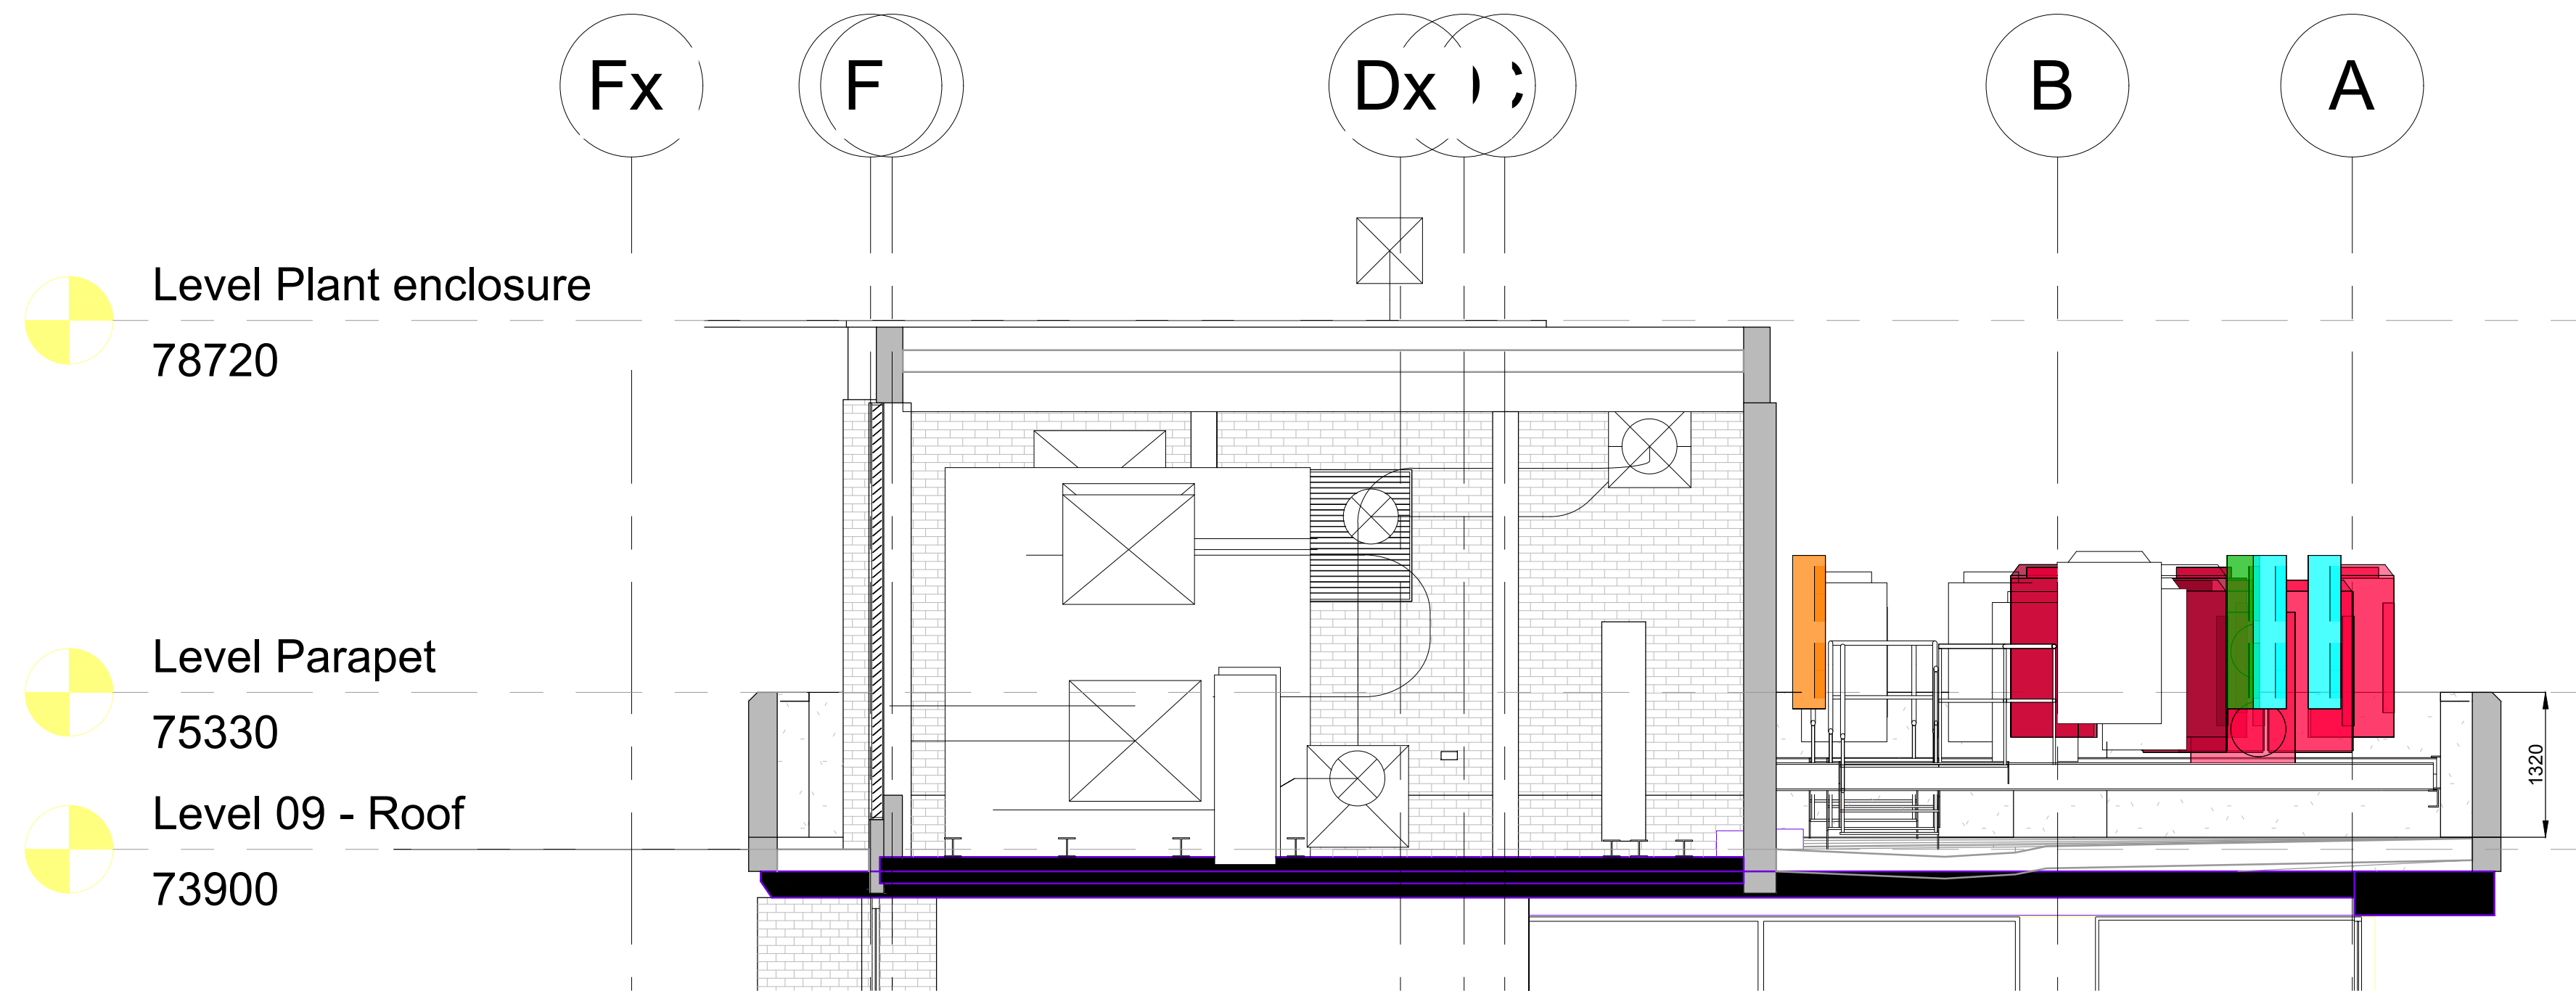

SECTION - PORTLAND STREET

scale 1:50 @ A0

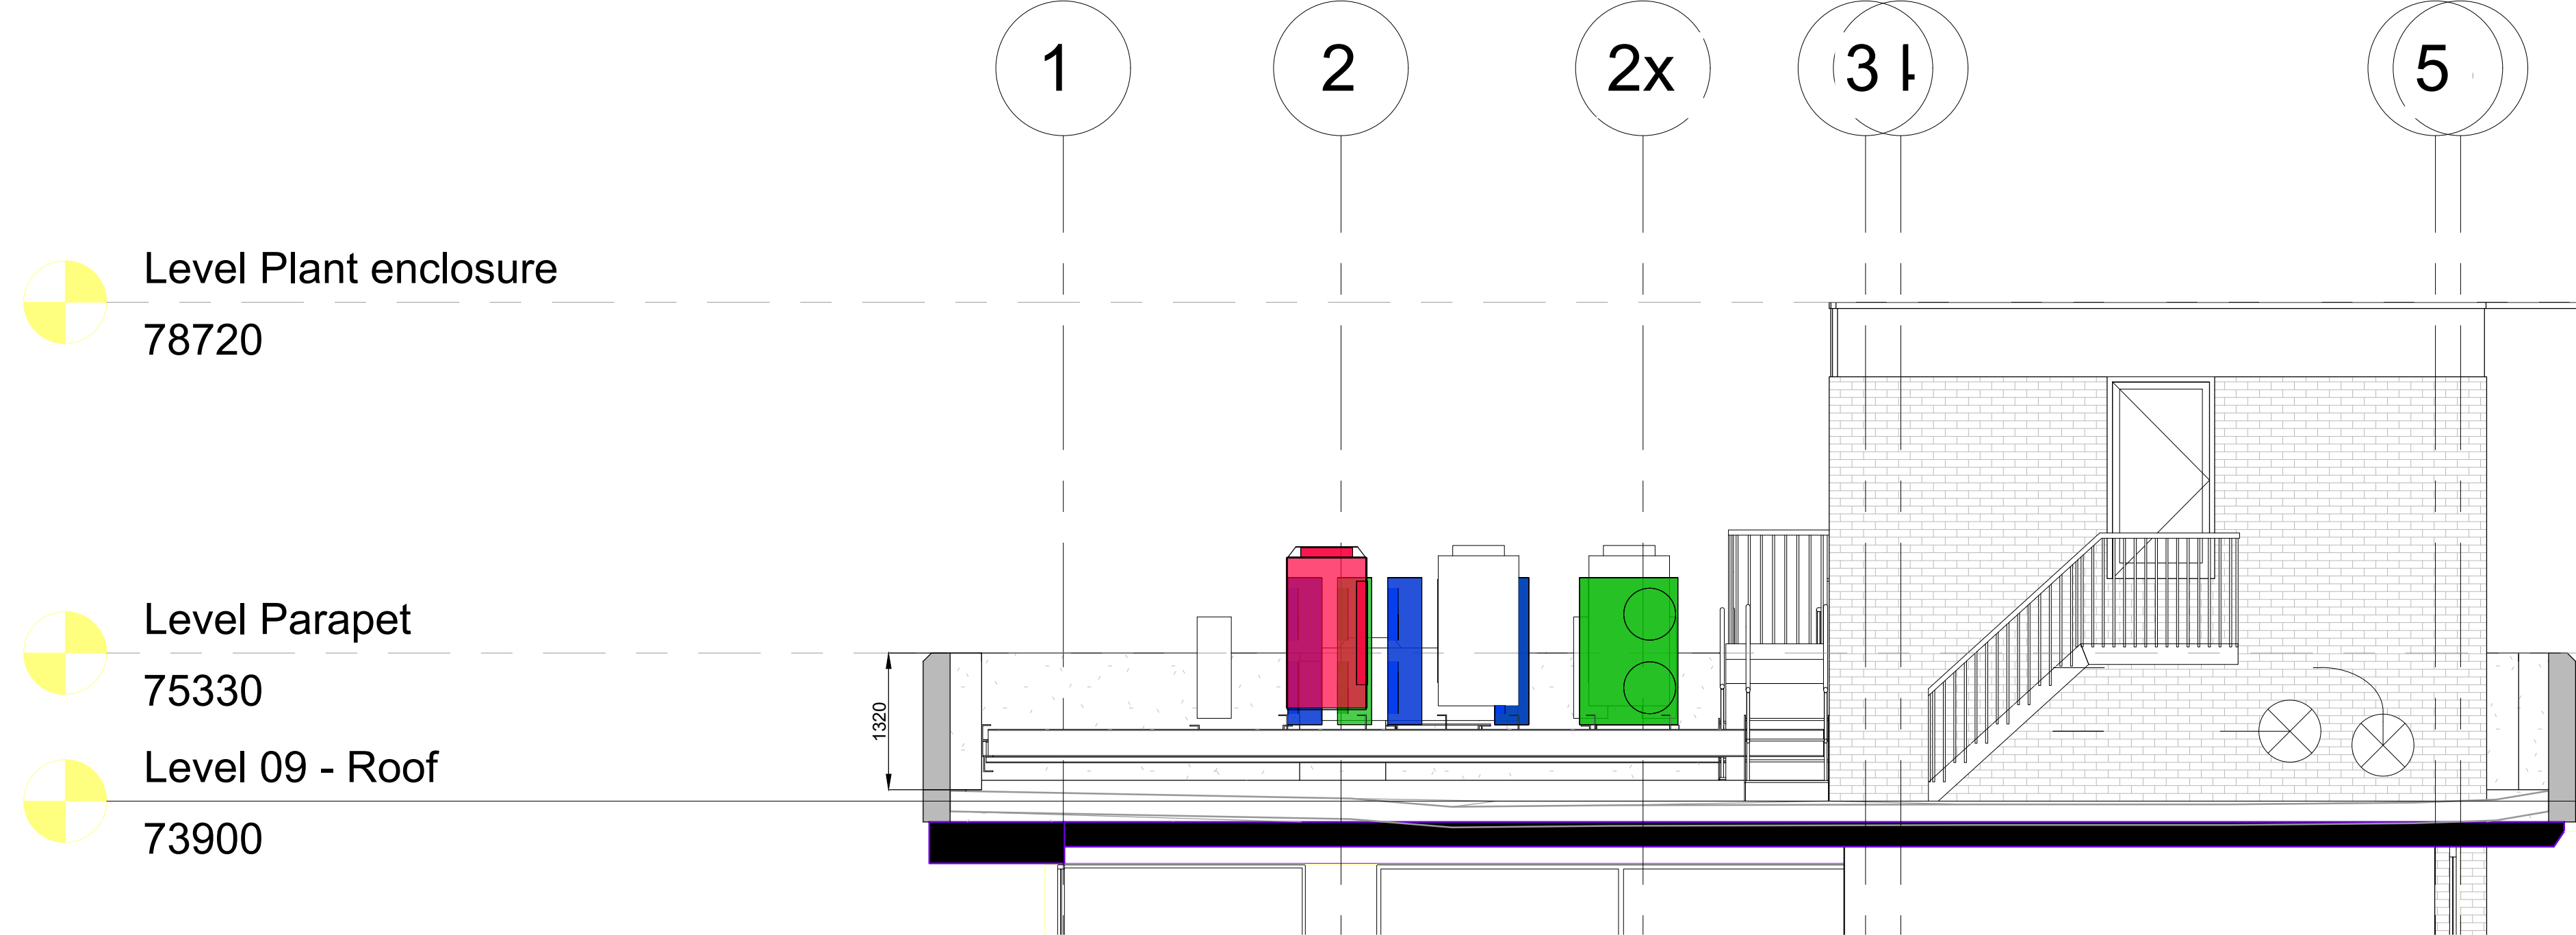

SECTION - MINSHULL STREET

scale 1:50 @ A0

D	13/03/2024	ISSUED FOR PLANNING	CJ/PW
C	13/10/2023	ISSUED FOR CONSTRUCTION	CJ/PW
B	08/09/2023	ISSUED AS CONTRACTORS PROPOSAL FOR LBG APPROVAL & SIGNOFF	CJ/PW
A	14/08/2023	Revised AC Units colour coded	CJ/PW
REV	DATE	REVISION	INITIALS

LLOYDS BANKING GROUP
ALL DIMENSIONS TO BE VERIFIED PRIOR TO COMMENCING WORK. DRAWING TO BE READ IN CONJUNCTION WITH PROJECT SPECIFICATIONS.
THIS DRAWING IS THE PROPERTY OF LLOYDS BANKING GROUP AND COPYRIGHT IS RESERVED BY THEM. THE DRAWING IS ISSUED ON CONDITION THAT IT IS NOT COPIED OR DISCLOSED BY OR TO ANY UNAUTHORISED PERSONS WITHOUT PRIOR CONSENT IN WRITING TO LLOYDS BANKING GROUP - GROUP PROPERTY. ALL MODIFIED DRAWINGS SHOULD BE RETURNED TO LLOYDS BANKING GROUP.
GROUP PROPERTY
BRISTOL - PO Box 112, Canons House, Canons Way, BRISTOL, BS99 7LH
EDINBURGH - Signature Square, 15 Bankhead Crossway South, EDINBURGH, EH11 4EN
HALFAX - Trinity Road, HALFAX, West Yorkshire, HX1 2JG

PROJECT ADDRESS	SCALE
11 Portland Street	A0-1:100 1:50
Manchester	A3 - NTS
M60 1HS	
DRAWING DESCRIPTION	DATE
Section	17/04/2023
Portland Street & Minshull Street	DRAWN BY
Proposed	CJ/PW
DRAWING NUMBER	REVISION
50960488-HLN-XX-S1-M2-AR01-7301	D

STAGE 5 - ISSUED FOR CONSTRUCTION