


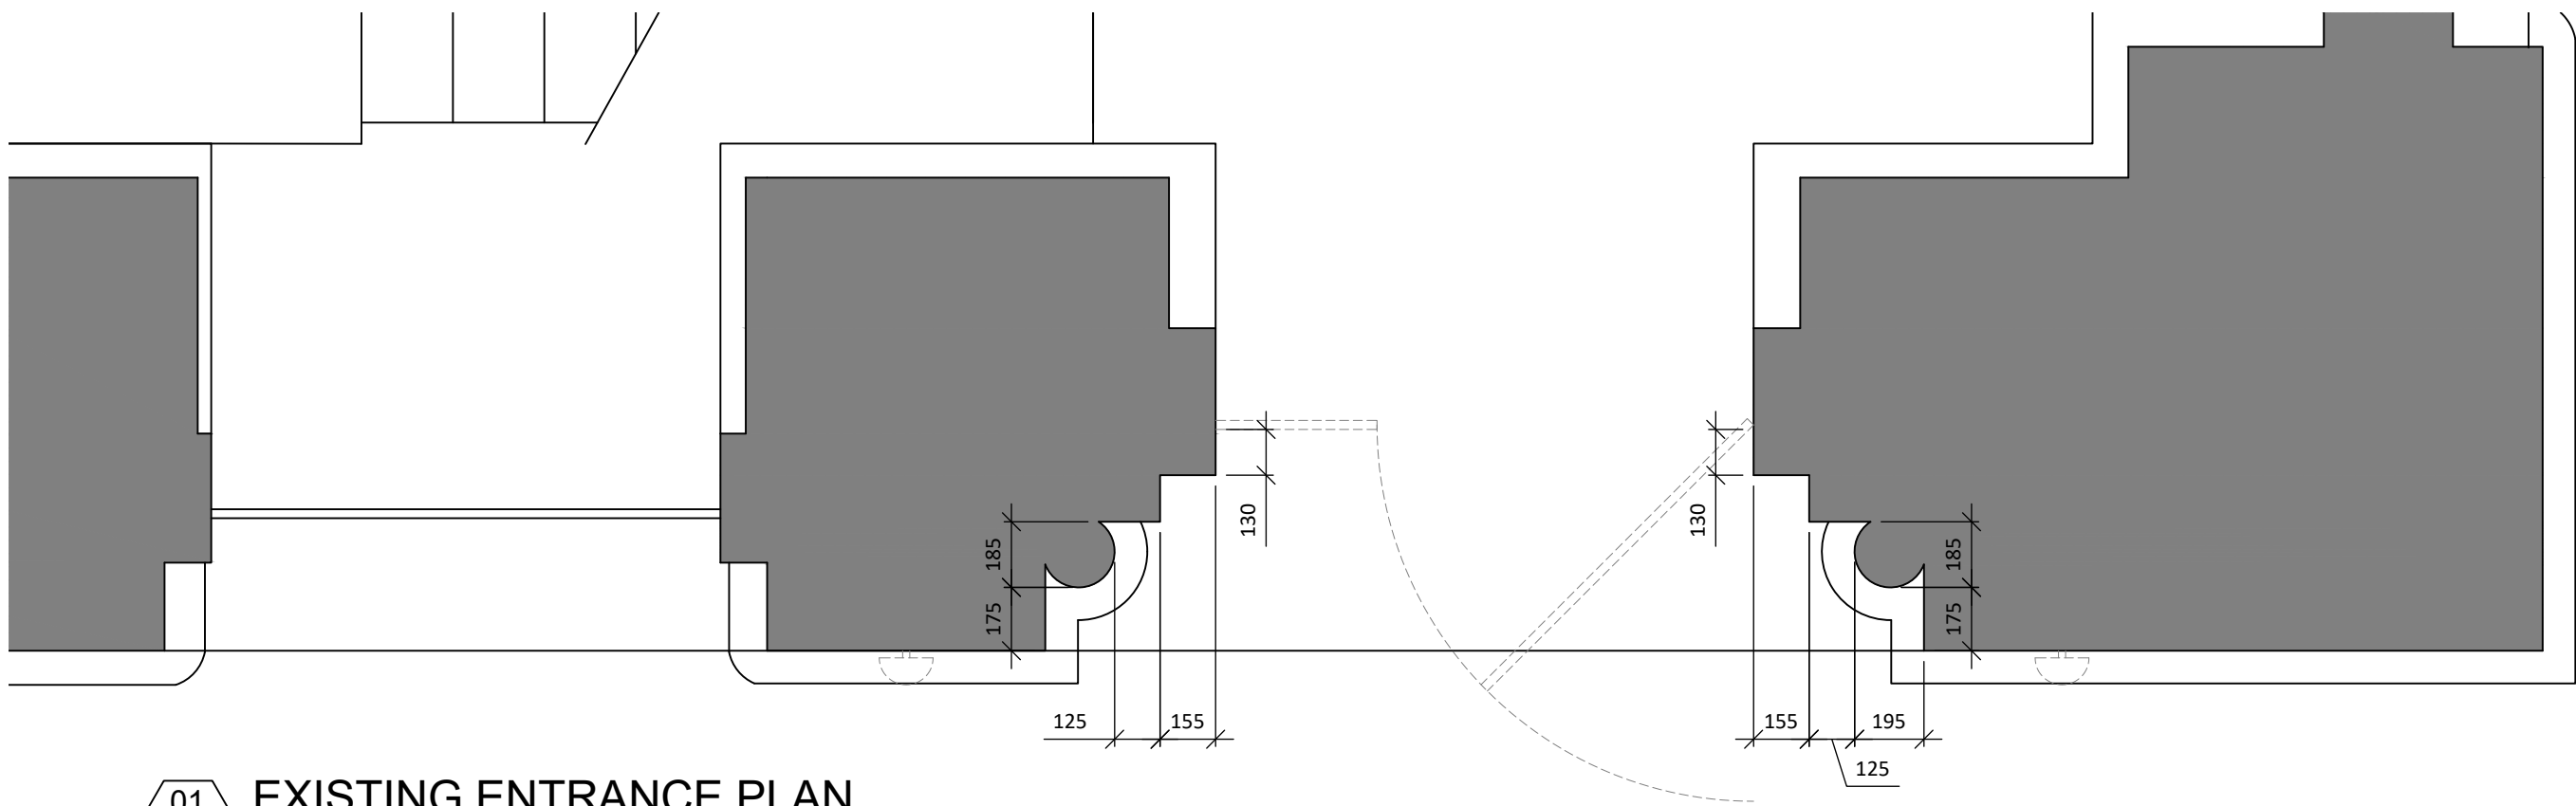

01
SK01

EXISTING ENTRANCE PLAN

SCALE - 1:20 @ A1

PLAN



02
SK02

EXISTING ENTRANCE ELEVATION


SCALE - 1:20 @ A1

ELEVATION

PLANNING STAGE DRAWINGS.
ALL DETAILS SUBJECT TO REVIEW
BY PROJECT ARCHITECT, MAIN
CONTRACTOR AND RELEVANT
CONSULTANTS PRIOR TO TENDER.
DO NOT USE FOR CONSTRUCTION

NOTES ORIGINAL A1

DO NOT SCALE FROM THIS DRAWING.
ALL DIMENSIONS TO BE CHECKED ON SITE.
(DRAWINGS MAYBE SCALED FOR LOCAL AUTHORITY & PLANNING PURPOSE ONLY)
COPYRIGHT PROTECTED.

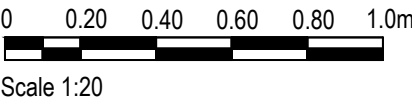

Scale 1:20

FOR INFORMATION

CONSULTANT REFERENCES IN DRAWING:

STRUCTURAL - REF/REVISION

2.00	15/12/23	ISSUED FOR INFORMATION	SO	-
REV	DATE	DESCRIPTION	DRAWN	CHECKED
<div><div>A × I</div><div>ADDRESS : 4th FLOOR CALICO 53-55 MOSLEY STREET, MANCHESTER, M2 3HQ TELEPHONE : +44 (0)161 879 7357 EMAIL : www.aki.studio COMPANY No : 11847325</div></div>				
CLIENT				
Blacklock				
PROJECT				
FREETRADE EXCHANGE 37 PETER STREET MANCHESTER M2 5GB				
DRAWING REFERENCE				
EXISTING PETER STREET ENTRANCE SURVEY INFORMATION				
JOB REFERENCE	DRAWING SCALE	DATE	DRAWN	CHECKED
23-161	1:50 @ A1	15.12.23	SO	-
DRAWING REFERENCE			STAGE	REV
AX1 - SK02			02	00