

architecture:m

Moravian College,
14 Fairfield Square,
Manchester, M43 6AD.
+44 [0]161 370 6166
mail@architecturem.co.uk
www.architecturem.co.uk


Revision Notes

Project Title
276 Withington Road

Drawing Title
Existing Site Plan

Date	Drawn By	Scale @ A3	Job Number	Status	Drawing Number	Revision
05.06.23	MD	1:200	555	-	100	-

Design and drawings are copyright of Architecture:m. Written permision must be sought before duplication. Any discrepancy found between information given on this drawing and that given on elsewhere recorded on site shall be notified immediatiely to the architect in writing / Do not scale from this drawing or derive dimensions from digital media / All dimensions are to be checked prior to works commencing on site / Design and drawings are copyroght of Architecture:m / Written permision must be sought before duplication / Any discrepancy found between information given on this drawing and that given on elsewhere recorded on site shall be notified immediatiely to the architect in writing. Do not scale from this drawing or derive dimensions from digital media. All dimensions are to be checked prior to works commencing on site.

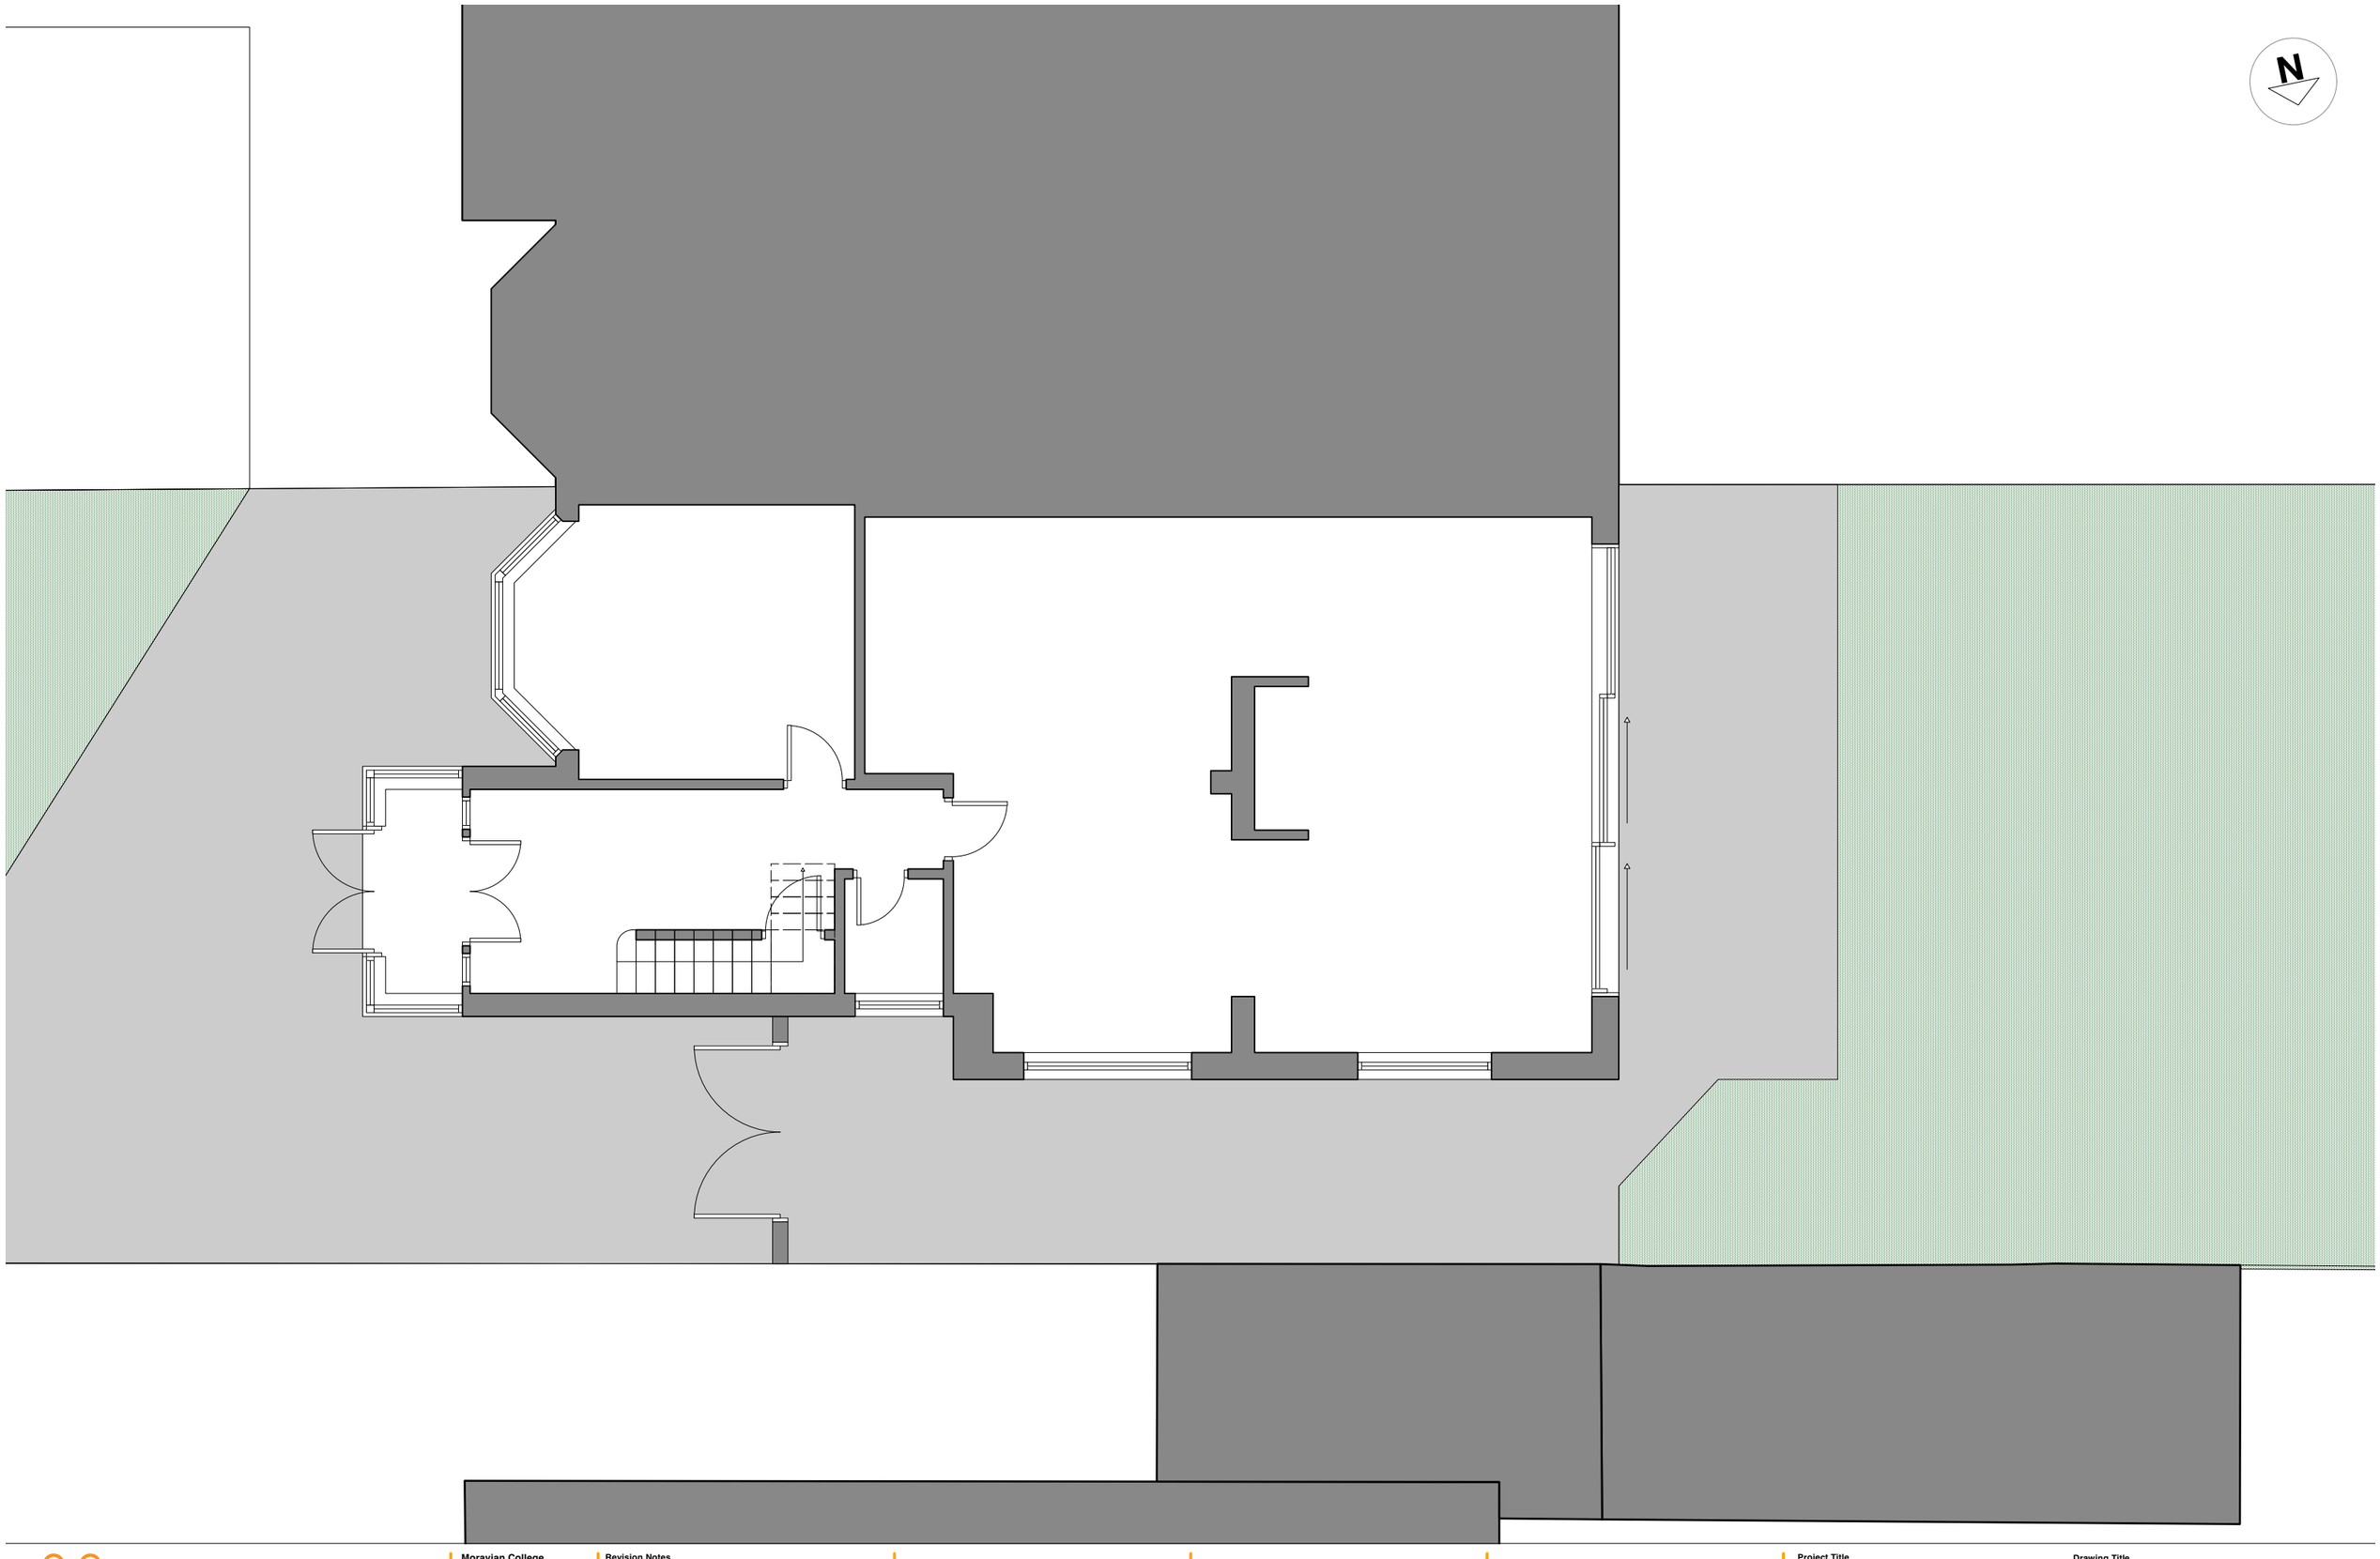

architecture:m

Moravian College,
14 Fairfield Square,
Manchester, M43 6AD.
+44 [0]161 370 6166
mail@architecturem.co.uk
www.architecturem.co.uk

Revision Notes

Project Title
276 Withington Road

Drawing Title
Existing Ground Floor Plan

Date	Drawn By	Scale @ A3	Job Number	Status	Drawing Number	Revision
05.06.23	MD	1:75	555	-	101	-

Design and drawings are copyright of Architecture.m. Written permision must be sought before duplication. Any discrepancy found between information given on this drawing and that given on elsewhere recorded on site shall be notified immediatiely to the architect in writing I Do not scale from this drawing or derive dimensions from digital media I All dimensions are to be checked prior to works commencing on site I Design and drawings are copyright of Architecture.m I Written permision must be sought before duplication I Any discrepancy found between information given on this drawing and that given on elsewhere recorded on site shall be notified immediatiely to the architect in writing. Do not scale from this drawing or derive dimensions from digital media. All dimensions are to be checked prior to works commencing on site.



architecture:m

Moravian College,
14 Fairfield Square,
Manchester, M43 6AD.
+44 [0]161 370 6166
mail@architecturem.co.uk
www.architecturem.co.uk

Revision Notes

Project Title
276 Withington Road

Drawing Title
Existing First Floor Plan

Date	Drawn By	Scale @ A3	Job Number	Status	Drawing Number	Revision
05.06.23	MD	1:75	555	-	102	-

Design and drawings are copyright of Architecture.m. Written permision must be sought before duplication. Any discrepancy found between information given on this drawing and that given on elsewhere recorded on site shall be notified immediatley to the architect in writing ! Do not scale from this drawing or derive dimensions from digital media ! All dimensions are to be checked prior to works commencing on site ! Design and drawings are copyright of Architecture.m ! Written permision must be sought before duplication ! Any discrepancy found between information given on this drawing and that given on elsewhere recorded on site shall be notified immediatley to the architect in writing. Do not scale from this drawing or derive dimensions from digital media. All dimensions are to be checked prior to works commencing on site.



architecture:m

Moravian College,
14 Fairfield Square,
Manchester, M43 6AD.
+44 [0]161 370 6166
mail@architecturem.co.uk
www.architecturem.co.uk

Revision Notes

Project Title
276 Withington Road

Drawing Title
Existing Second Floor Plan

Date	Drawn By	Scale @ A3	Job Number	Status	Drawing Number	Revision
05.06.23	MD	1:75	555	-	103	-

Design and drawings are copyright of Architecture.m. Written permision must be sought before duplication. Any discrepancy found between information given on this drawing and that given on elsewhere recorded on site shall be notified immediatley to the architect in writing I Do not scale from this drawing or derive dimensions from digital media I All dimensions are to be checked prior to works commencing on site I Design and drawings are copyright of Architecture.m I Written permision must be sought before duplication I Any discrepancy found between information given on this drawing and that given on elsewhere recorded on site shall be notified immediatley to the architect in writing. Do not scale from this drawing or derive dimensions from digital media. All dimensions are to be checked prior to works commencing on site.



architecture:m

Moravian College,
14 Fairfield Square,
Manchester, M43 6AD.
+44 [0]161 370 6166
mail@architecturem.co.uk
www.architecturem.co.uk

Revision Notes

Project Title
276 Withington Road

Drawing Title
Existing Second Floor Plan

Date	Drawn By	Scale @ A3	Job Number	Status	Drawing Number	Revision
05.06.23	MD	1:75	555	-	104	-

Design and drawings are copyright of Architecture:m. Written permision must be sought before duplication. Any discrepancy found between information given on this drawing and that given on elsewhere recorded on site shall be notified immediatley to the architect in writing ! Do not scale from this drawing or derive dimensions from digital media ! All dimensions are to be checked prior to works commencing on site ! Design and drawings are copyright of Architecture:m ! Written permision must be sought before duplication ! Any discrepancy found between information given on this drawing and that given on elsewhere recorded on site shall be notified immediatley to the architect in writing. Do not scale from this drawing or derive dimensions from digital media. All dimensions are to be checked prior to works commencing on site.



architecture:m

Moravian College,
14 Fairfield Square,
Manchester, M43 6AD.
+44 [0]161 370 6166
mail@architecturem.co.uk
www.architecturem.co.uk


Revision Notes

Project Title
276 Withington Road

Drawing Title
Existing East Elevation

Date	Drawn By	Scale @ A3	Job Number	Status	Drawing Number	Revision
05.06.23	MD	1:75	555	-	110	-

Design and drawings are copyright of Architecture:m. Written permision must be sought before duplication. Any discrepancy found between information given on this drawing and that given on elsewhere recorded on site shall be notified immediatiely to the architect in writing ! Do not scale from this drawing or derive dimensions from digital media ! All dimensions are to be checked prior to works commencing on site ! Design and drawings are copyright of Architecture:m ! Written permision must be sought before duplication ! Any discrepancy found between information given on this drawing and that given on elsewhere recorded on site shall be notified immediatiely to the architect in writing. Do not scale from this drawing or derive dimensions from digital media. All dimensions are to be checked prior to works commencing on site.

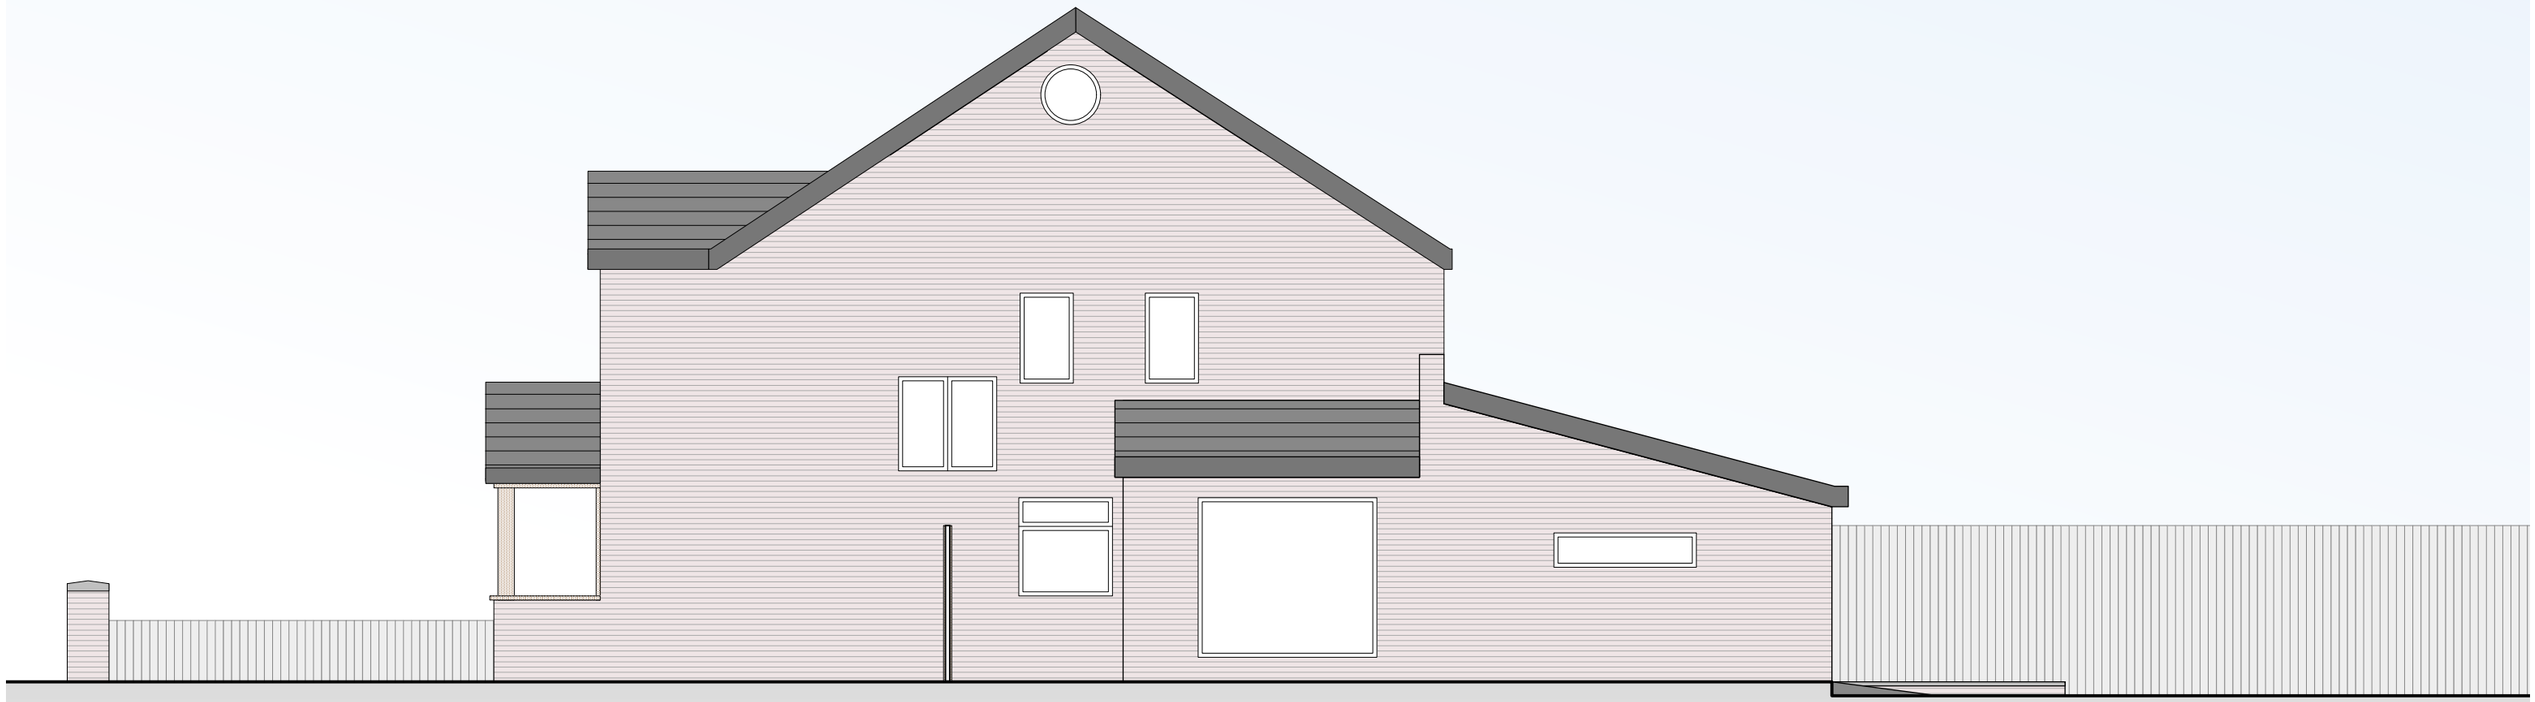

architecture:m

Moravian College,
14 Fairfield Square,
Manchester, M43 6AD.
+44 [0]161 370 6166
mail@architecturem.co.uk
www.architecturem.co.uk

Revision Notes

Project Title
276 Withington Road

Drawing Title
Existing North Elevation

Date	Drawn By	Scale @ A3	Job Number	Status	Drawing Number	Revision
05.06.23	MD	1:75	555	-	111	-

Design and drawings are copyright of Architecture.m. Written permision must be sought before duplication. Any discrepancy found between information given on this drawing and that given on elsewhere recorded on site shall be notified immediatley to the architect in writing I Do not scale from this drawing or derive dimensions from digital media I All dimensions are to be checked prior to works commencing on site I Design and drawings are copyright of Architecture.m I Written permision must be sought before duplication I Any discrepancy found between information given on this drawing and that given on elsewhere recorded on site shall be notified immediatley to the architect in writing. Do not scale from this drawing or derive dimensions from digital media. All dimensions are to be checked prior to works commencing on site.



architecture:m

Moravian College,
14 Fairfield Square,
Manchester, M43 6AD.
+44 [0]161 370 6166
mail@architecturem.co.uk
www.architecturem.co.uk


Revision Notes

Project Title
276 Withington Road

Drawing Title
Existing West Elevation

Date	Drawn By	Scale @ A3	Job Number	Status	Drawing Number	Revision
05.06.23	MD	1:75	555	-	112	-

Design and drawings are copyright of Architecture.m. Written permision must be sought before duplication. Any discrepancy found between information given on this drawing and that given on elsewhere recorded on site shall be notified immediatley to the architect in writing I Do not scale from this drawing or derive dimensions from digital media I All dimensions are to be checked prior to works commencing on site I Design and drawings are copyright of Architecture.m I Written permision must be sought before duplication I Any discrepancy found between information given on this drawing and that given on elsewhere recorded on site shall be notified immediatley to the architect in writing. Do not scale from this drawing or derive dimensions from digital media. All dimensions are to be checked prior to works commencing on site.

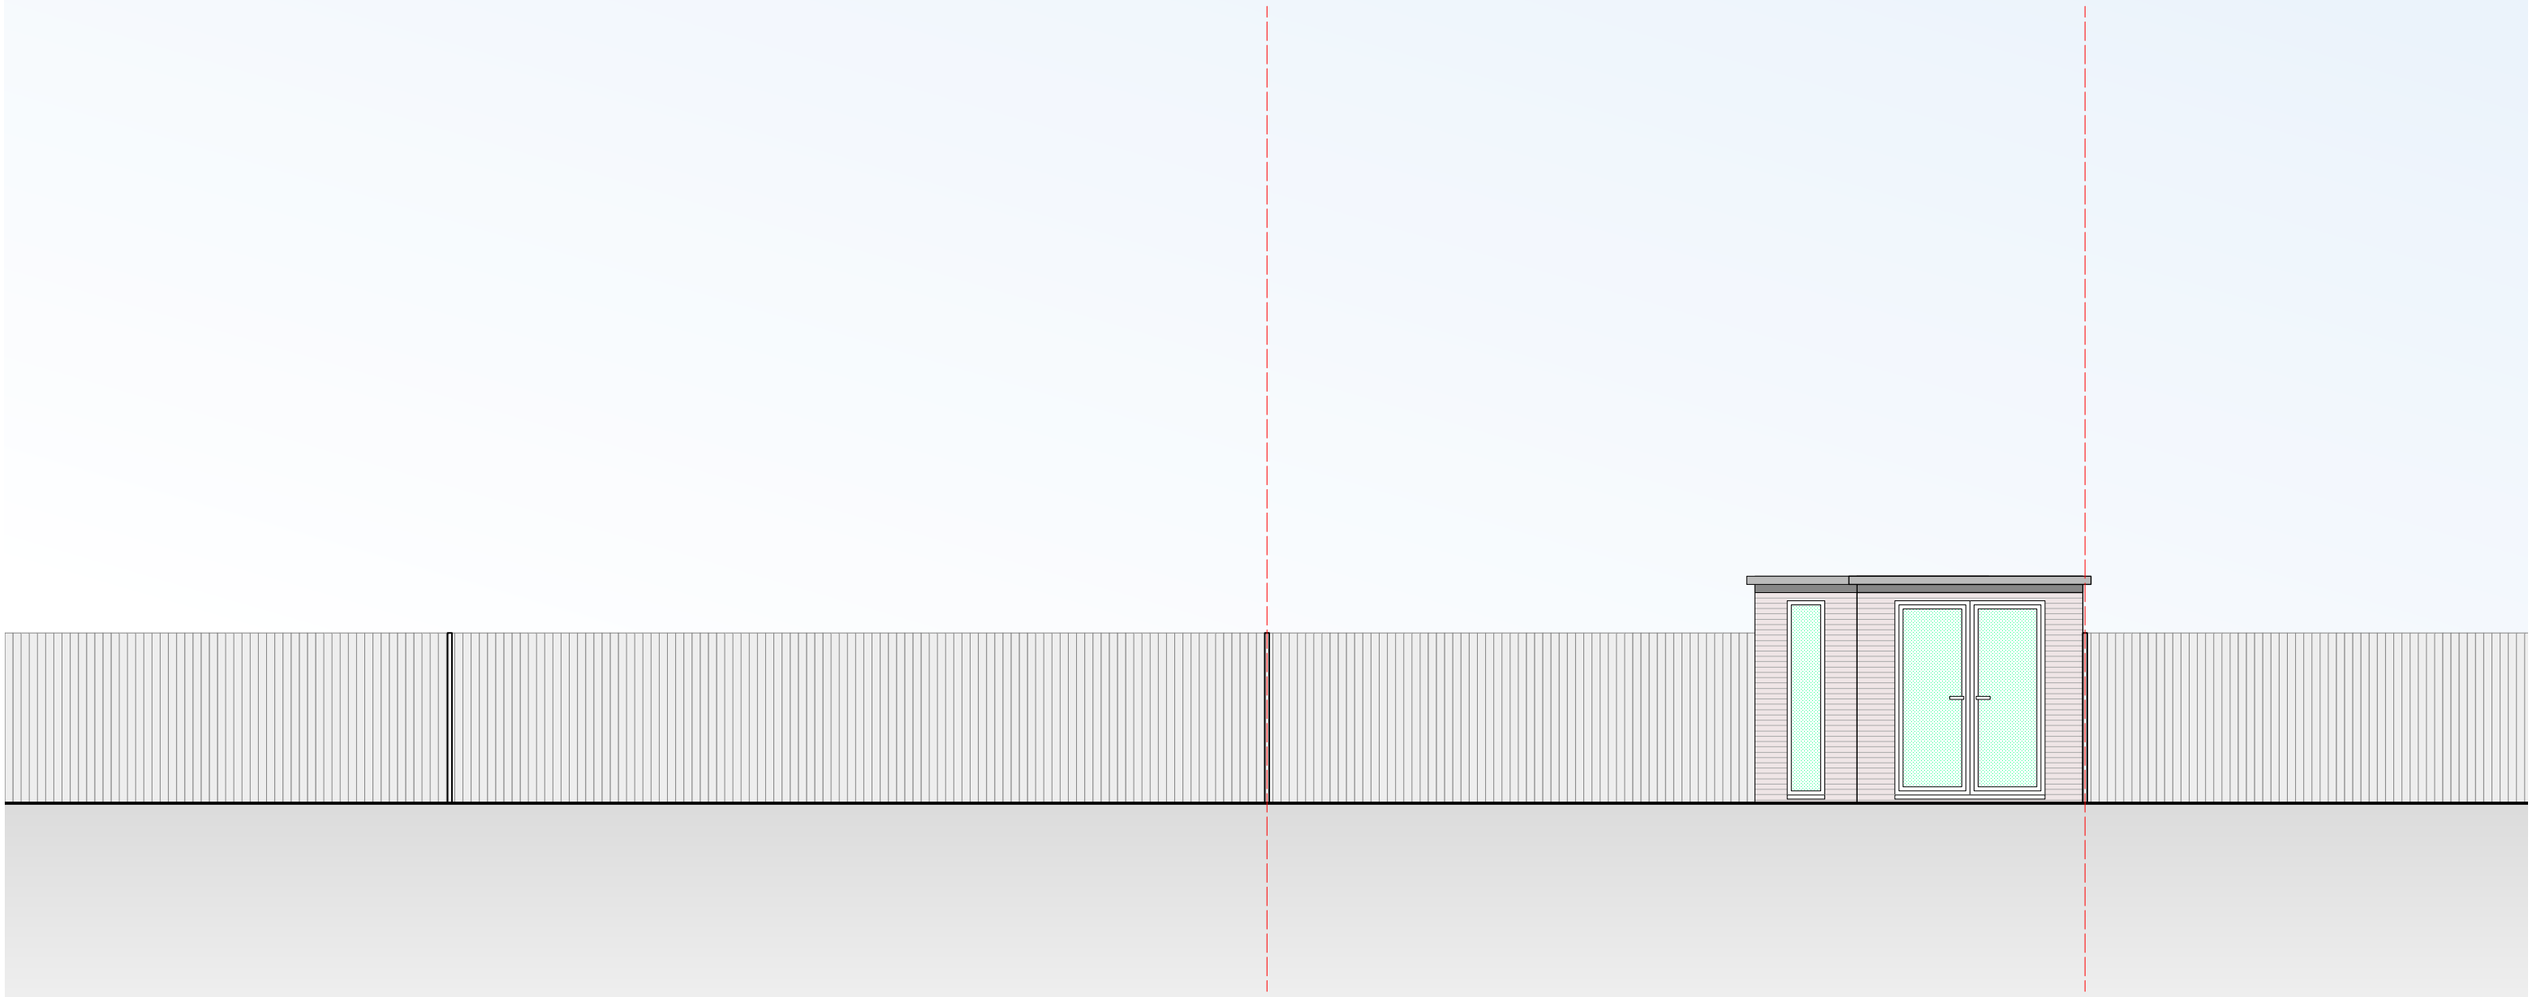

architecture:m

Moravian College,
14 Fairfield Square,
Manchester, M43 6AD.
+44 [0]161 370 6166
mail@architecturem.co.uk
www.architecturem.co.uk


Revision Notes

Project Title
276 Withington Road

Drawing Title
Existing East Elev Rear

Date	Drawn By	Scale @ A3	Job Number	Status	Drawing Number	Revision
24.08.23	MD	1:75	555	-	113	-

Design and drawings are copyright of Architecture:m. Written permision must be sought before duplication. Any discrepancy found between information given on this drawing and that given on elsewhere recorded on site shall be notified immediatley to the architect in writing I Do not scale from this drawing or derive dimensions from digital media I All dimensions are to be checked prior to works commencing on site I Design and drawings are copyright of Architecture:m I Written permision must be sought before duplication I Any discrepancy found between information given on this drawing and that given on elsewhere recorded on site shall be notified immediatley to the architect in writing. Do not scale from this drawing or derive dimensions from digital media. All dimensions are to be checked prior to works commencing on site.

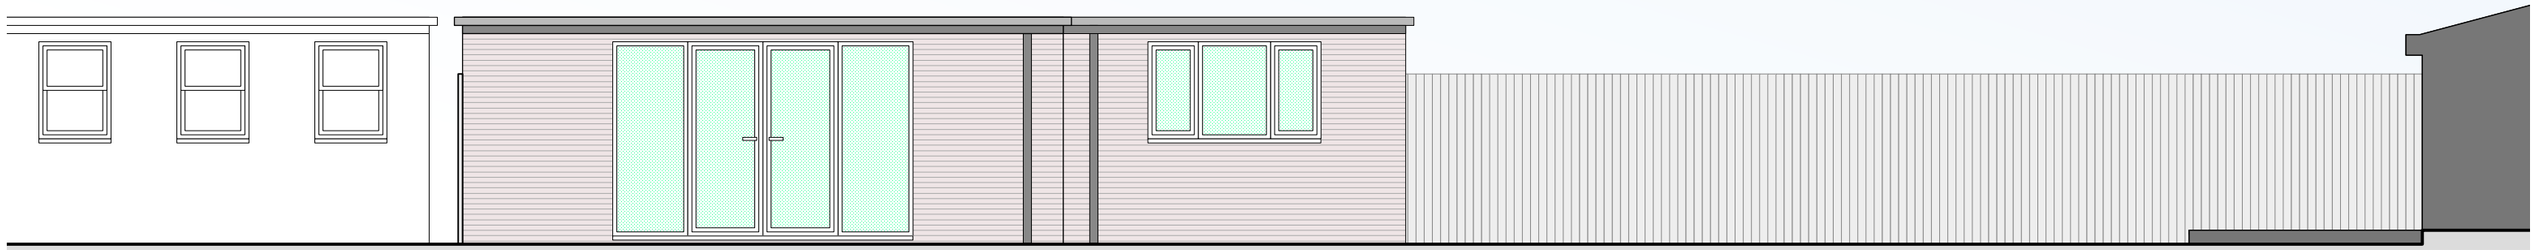

architecture:m

Moravian College,
14 Fairfield Square,
Manchester, M43 6AD.
+44 [0]161 370 6166
mail@architecturem.co.uk
www.architecturem.co.uk

Revision Notes

Project Title
276 Withington Road

Drawing Title
Existing South Elev Rear

Date	Drawn By	Scale @ A3	Job Number	Status	Drawing Number	Revision
24.08.23	MD	1:75	555	-	114	-

Design and drawings are copyright of Architecture:m. Written permision must be sought before duplication. Any discrepancy found between information given on this drawing and that given on elsewhere recorded on site shall be notified immediatley to the architect in writing I Do not scale from this drawing or derive dimensions from digital media I All dimensions are to be checked prior to works commencing on site I Design and drawings are copyright of Architecture:m I Written permision must be sought before duplication I Any discrepancy found between information given on this drawing and that given on elsewhere recorded on site shall be notified immediatley to the architect in writing. Do not scale from this drawing or derive dimensions from digital media. All dimensions are to be checked prior to works commencing on site.