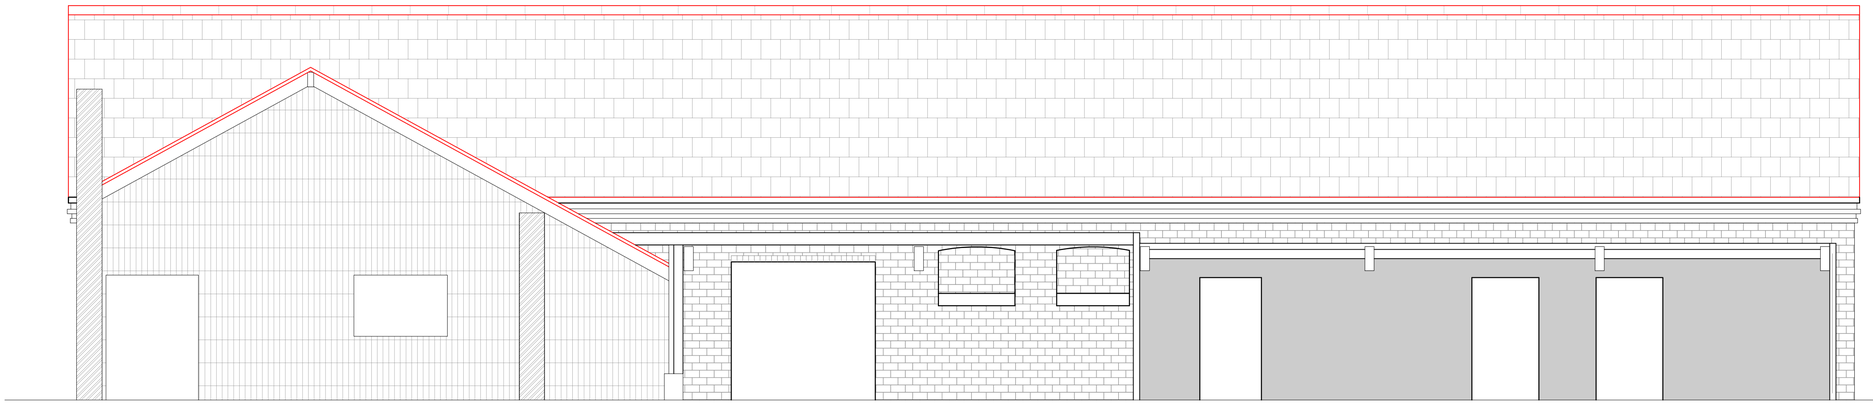

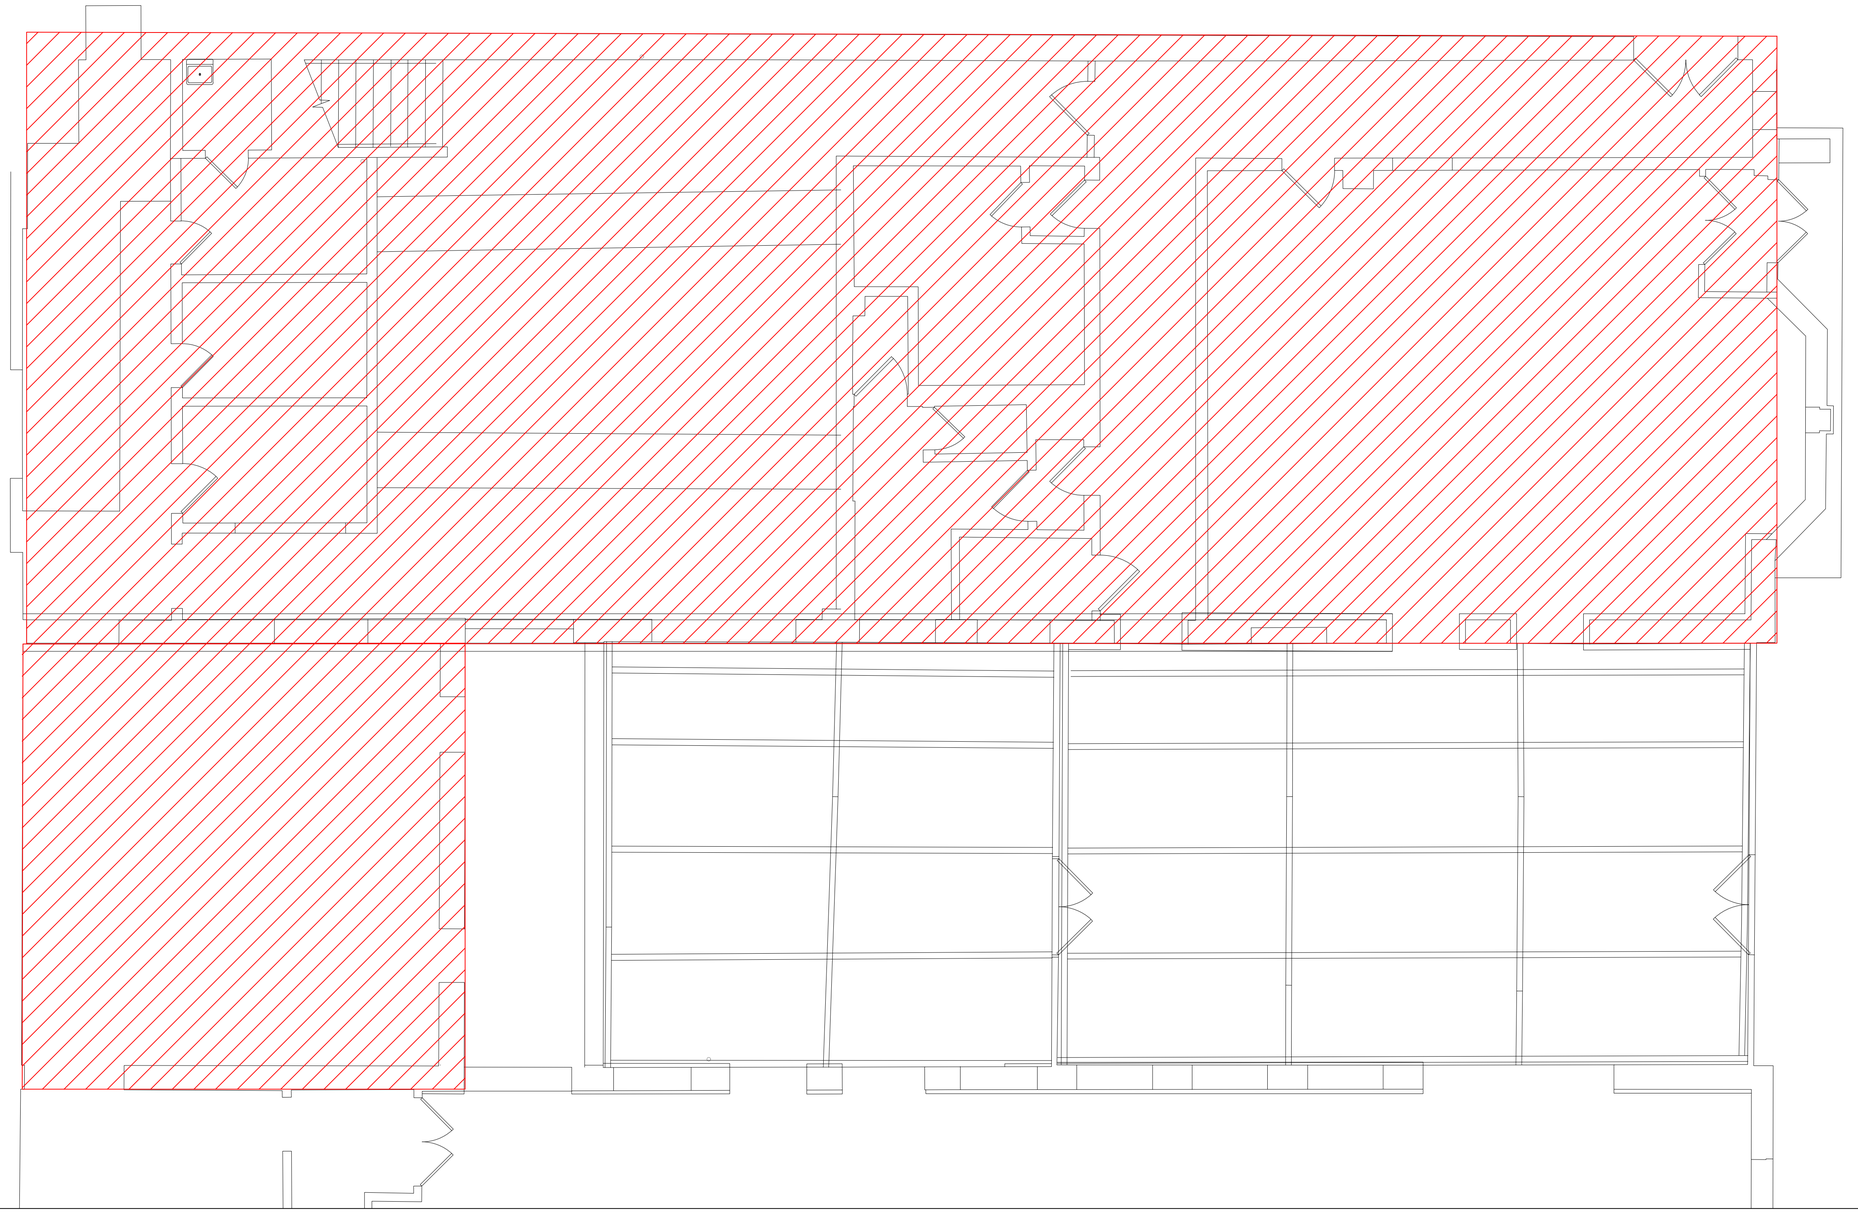

All dimensions are to be checked on site, any discrepancies are to be reported to the Architect before work commences.Do not scale from this drawing.

This drawing is to be read in conjunction with all relevant consultants and specialists drawings/ documents, any discrepancies are to be reported to the architect before the affected work commences.

This drawing is copyright.

Area of roof to be Repaired shown in red.
New slate to be applied, like for like.

ARCHITECTURE AND DESIGN

Project Wolfgang & Maria's	
Client Allied London	
Drawing Roof to be repaired	
Scale 1:50 @ A1	Date 20/06/2023
Number 011	Revision