


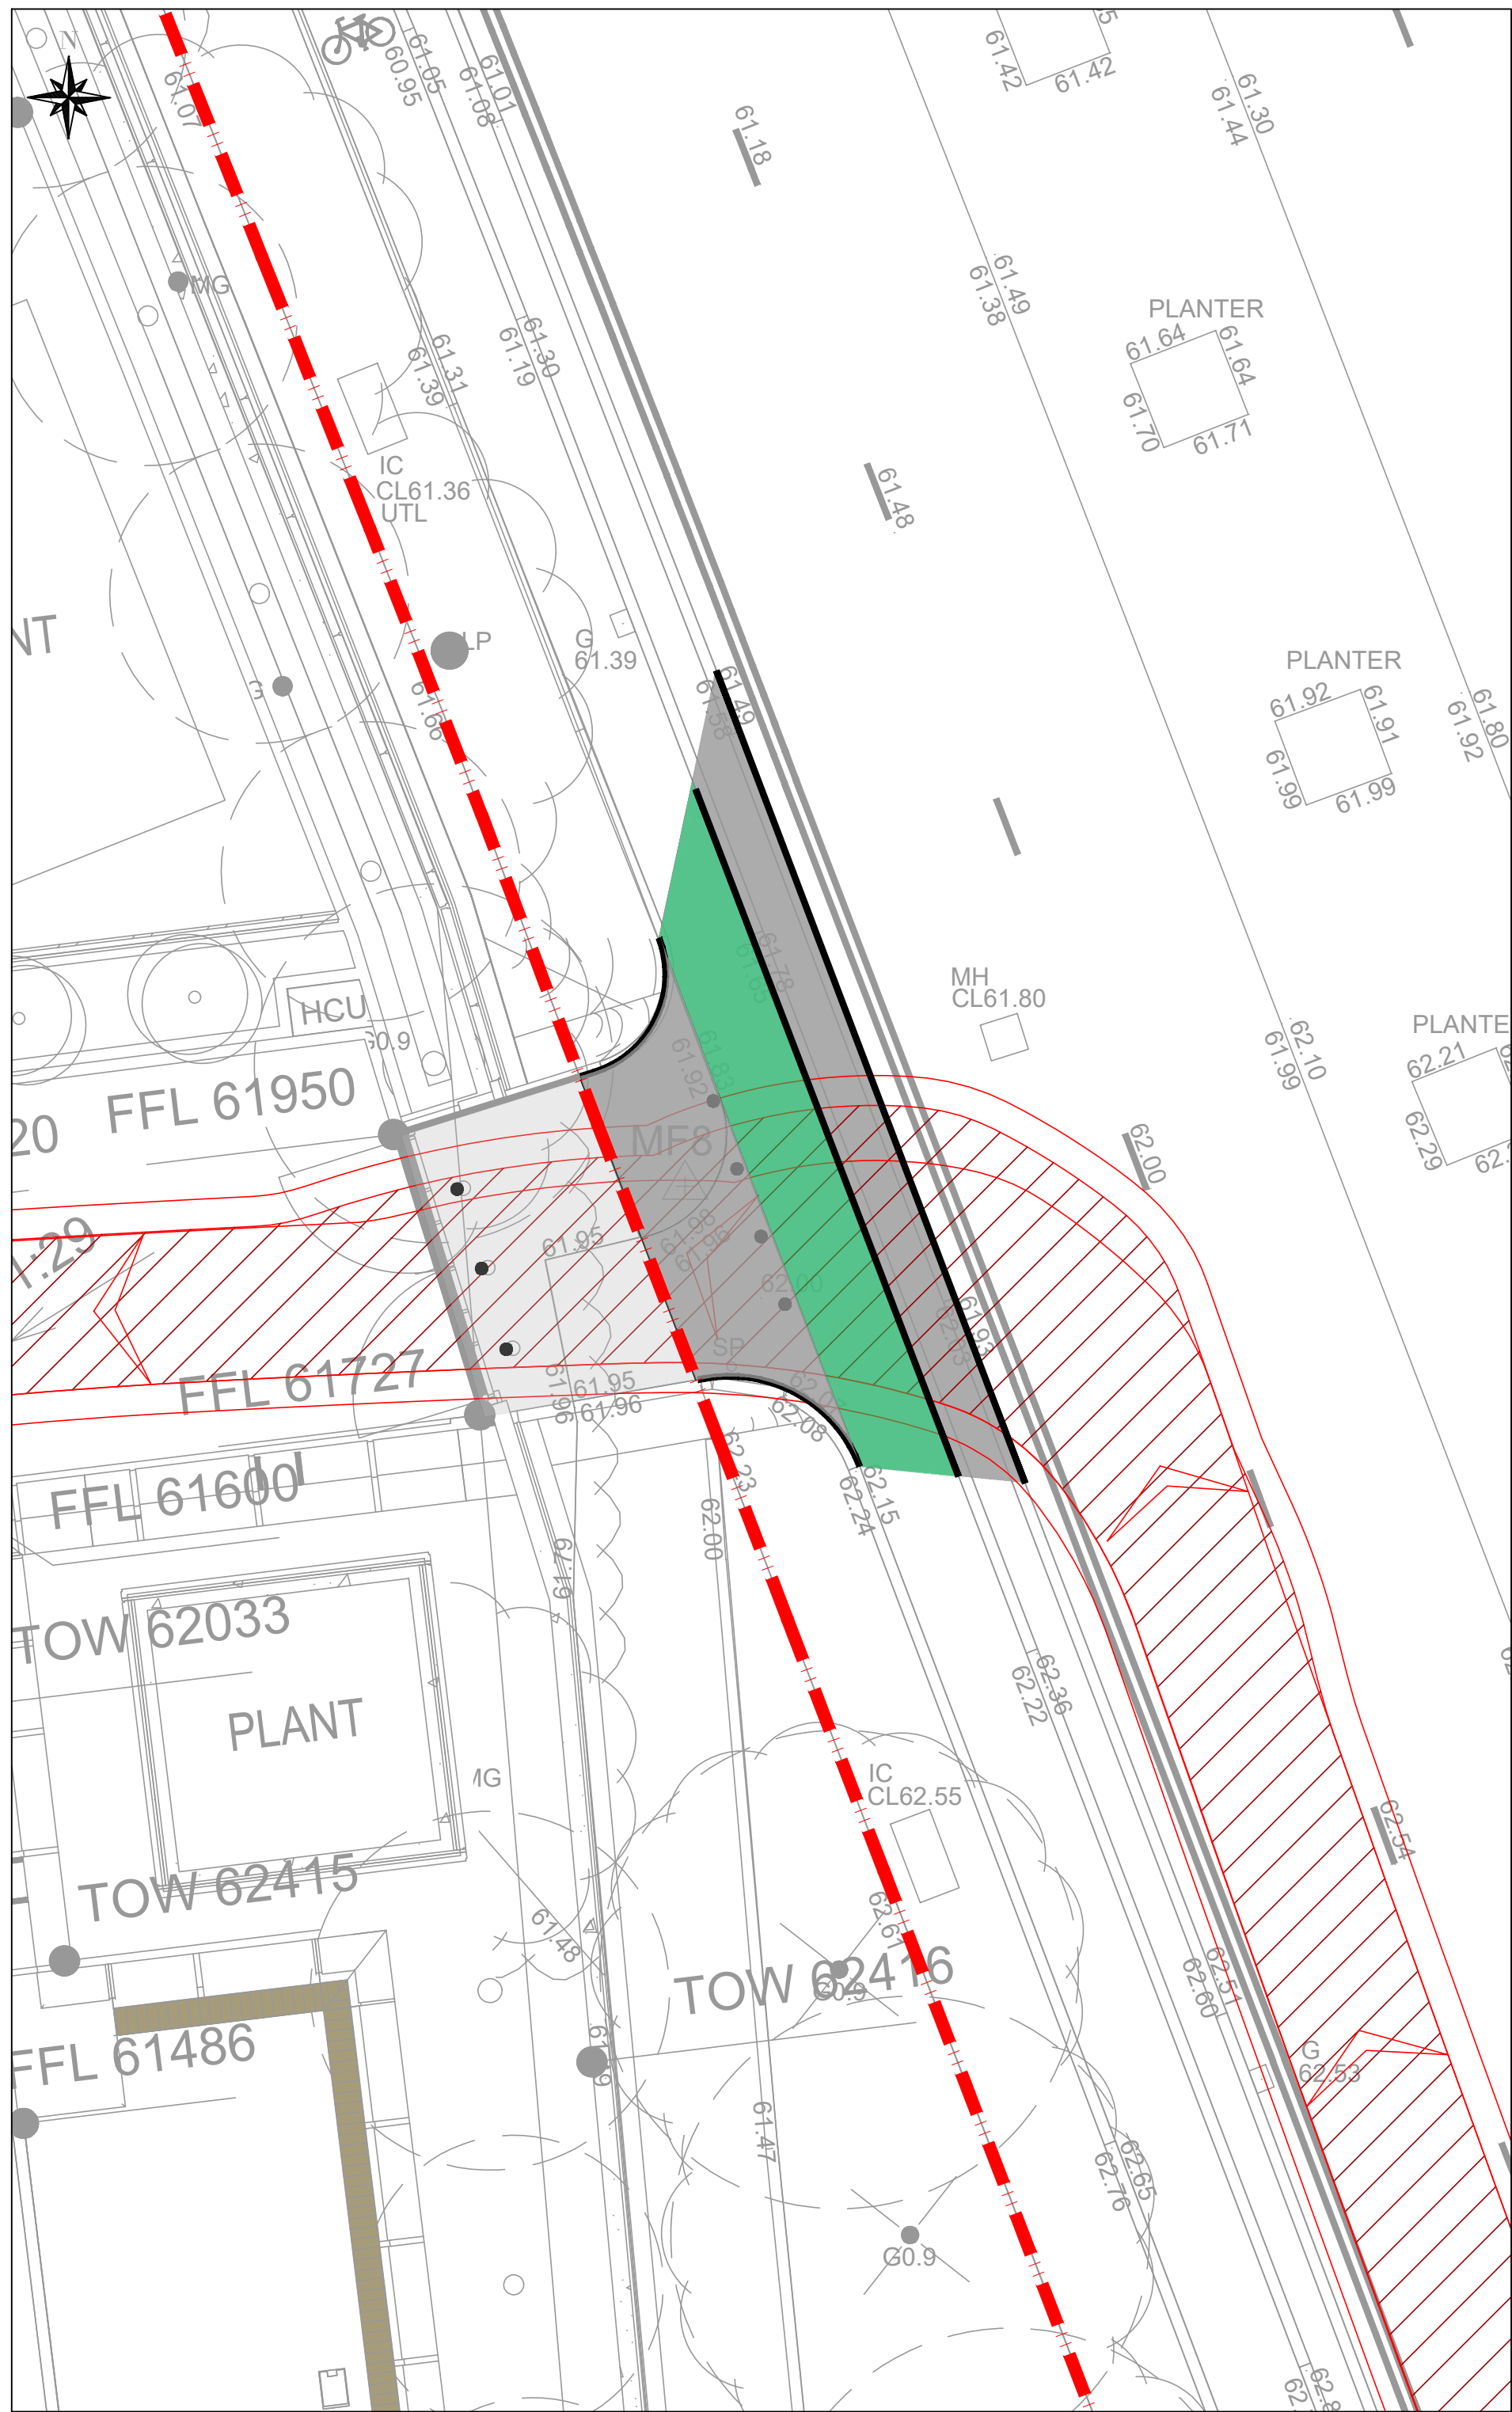

NOTE: ON SITE PRIVATE HIGHWAY WORKS SHOWN IN FADED COLOURS BEYOND THE HIGHWAY BOUNDARY ARE AS PER PLANNING APPLICATION LAYOUT DRAWINGS AND ARE SHOWN TO ADD CONTEXT TO THE 278 WORKS. THESE AREAS WILL BE SUBJECT TO MINOR MODIFICATIONS THROUGH PLANNING APPROVAL AND DETAILED DESIGN

All Rights reserved. Buro Happold and its group companies assert (unless otherwise agreed in writing) their rights under s.17 to 19 of the Copyright, Designs and Patents Act 1988.

DO NOT SCALE THIS DRAWING.

Suitability Code (as defined in ISO 19650-2:2018)

Work in Progress (WIP)
S0 - Initial Status

Shared (Non- Contractual)
S1 - Suitable for co-ordination
S2 - Suitable for information
S3 - Suitable for review & comment
S4 - Suitable for stage approval
S5 - Withdrawn
S6 - Suitable for PIM authorisation
S7 - Suitable for AIM authorisation

Published (Contractual)
A1, A2, A3, Etc - Authorised and accepted
B1,B2,B3, Etc - Partial sign-off (with comments)

Published (AIM Acceptance)
CR - As constructed record document

SAFETY HEALTH AND ENVIRONMENTAL INFORMATION

IN ADDITION TO THE HAZARDS/RISKS NORMALLY ASSOCIATED WITH THE TYPES OF WORK DETAILED ON THIS DRAWING, NOTE THE FOLLOWING

CONSTRUCTION

NA

MAINTENANCE/CLEANING/OPERATION

NA

DECOMMISSIONING/DEMOLITION

NA


Notes

LEGEND

TO BE READ IN CONJUNCTION WITH CIVILS DRAWINGS

BRA-BHE-XX-XX-DR-C-0263 GENERAL ARRANGEMENT
BRA-BHE-XX-XX-DR-C-0264 PROPOSED CONTOURS
BRA-BHE-XX-XX-DR-C-0265 CROSS SECTIONS
BRA-BHE-XX-XX-DR-C-0267 SURFACE FINISHES
BRA-BHE-XX-XX-DR-C-0268 TYPICAL CONSTRUCTION DETAILS
BRA-BHE-XX-XX-DR-C-0269 TACTICAL PAVEMENT/STITCHES
BRA-BHE-XX-XX-DR-C-0270 ROAD MARKINGS AND SIGNAGE

VEHICLE PROFILE

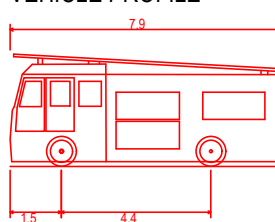

Pumping Appliance
Overall Length 7.900m
Overall Width 2.500m
Overall Body Height 3.300m
Min Body Ground Clearance 0.140m
Track Width 2.500m
Lock to lock time 4.00s
Kerb to Kerb Turning Radius 7.750m

P04 RJL NJH 11.12.20 SECTION 278

P03 SBH NJH 14.05.20 SECTION 278

P02 SBH NJH 27.04.20 SECTION 278

P01 SBH NJH 09.04.20 SECTION 278

Rev	Appr'Dm	Date	Description
-----	---------	------	-------------



BURO HAPPOLD

Camden Mill
Lower Bristol Road
Bath BA2 3DQ
UK

Tel: +44 (0)1225 320 600
Fax: +44 (0)8707 874 148
Email: 0042841@burohappold.com
Web: www.burohappold.com

OVG Manchester

title **SECTION 278
EMERGENCY VEHICLE ACCESS
GENERAL ARRANGEMENT**

purpose of issue
SECTION 278

scale 1:50	drawn SBH	job no.	Suitability
date Apr-20	checked NJH	0042841	S3
project code	originator	volume	level
reference BRA-BHE-XX-XX-DR-C-0263		type	role
		number	rev.

P04