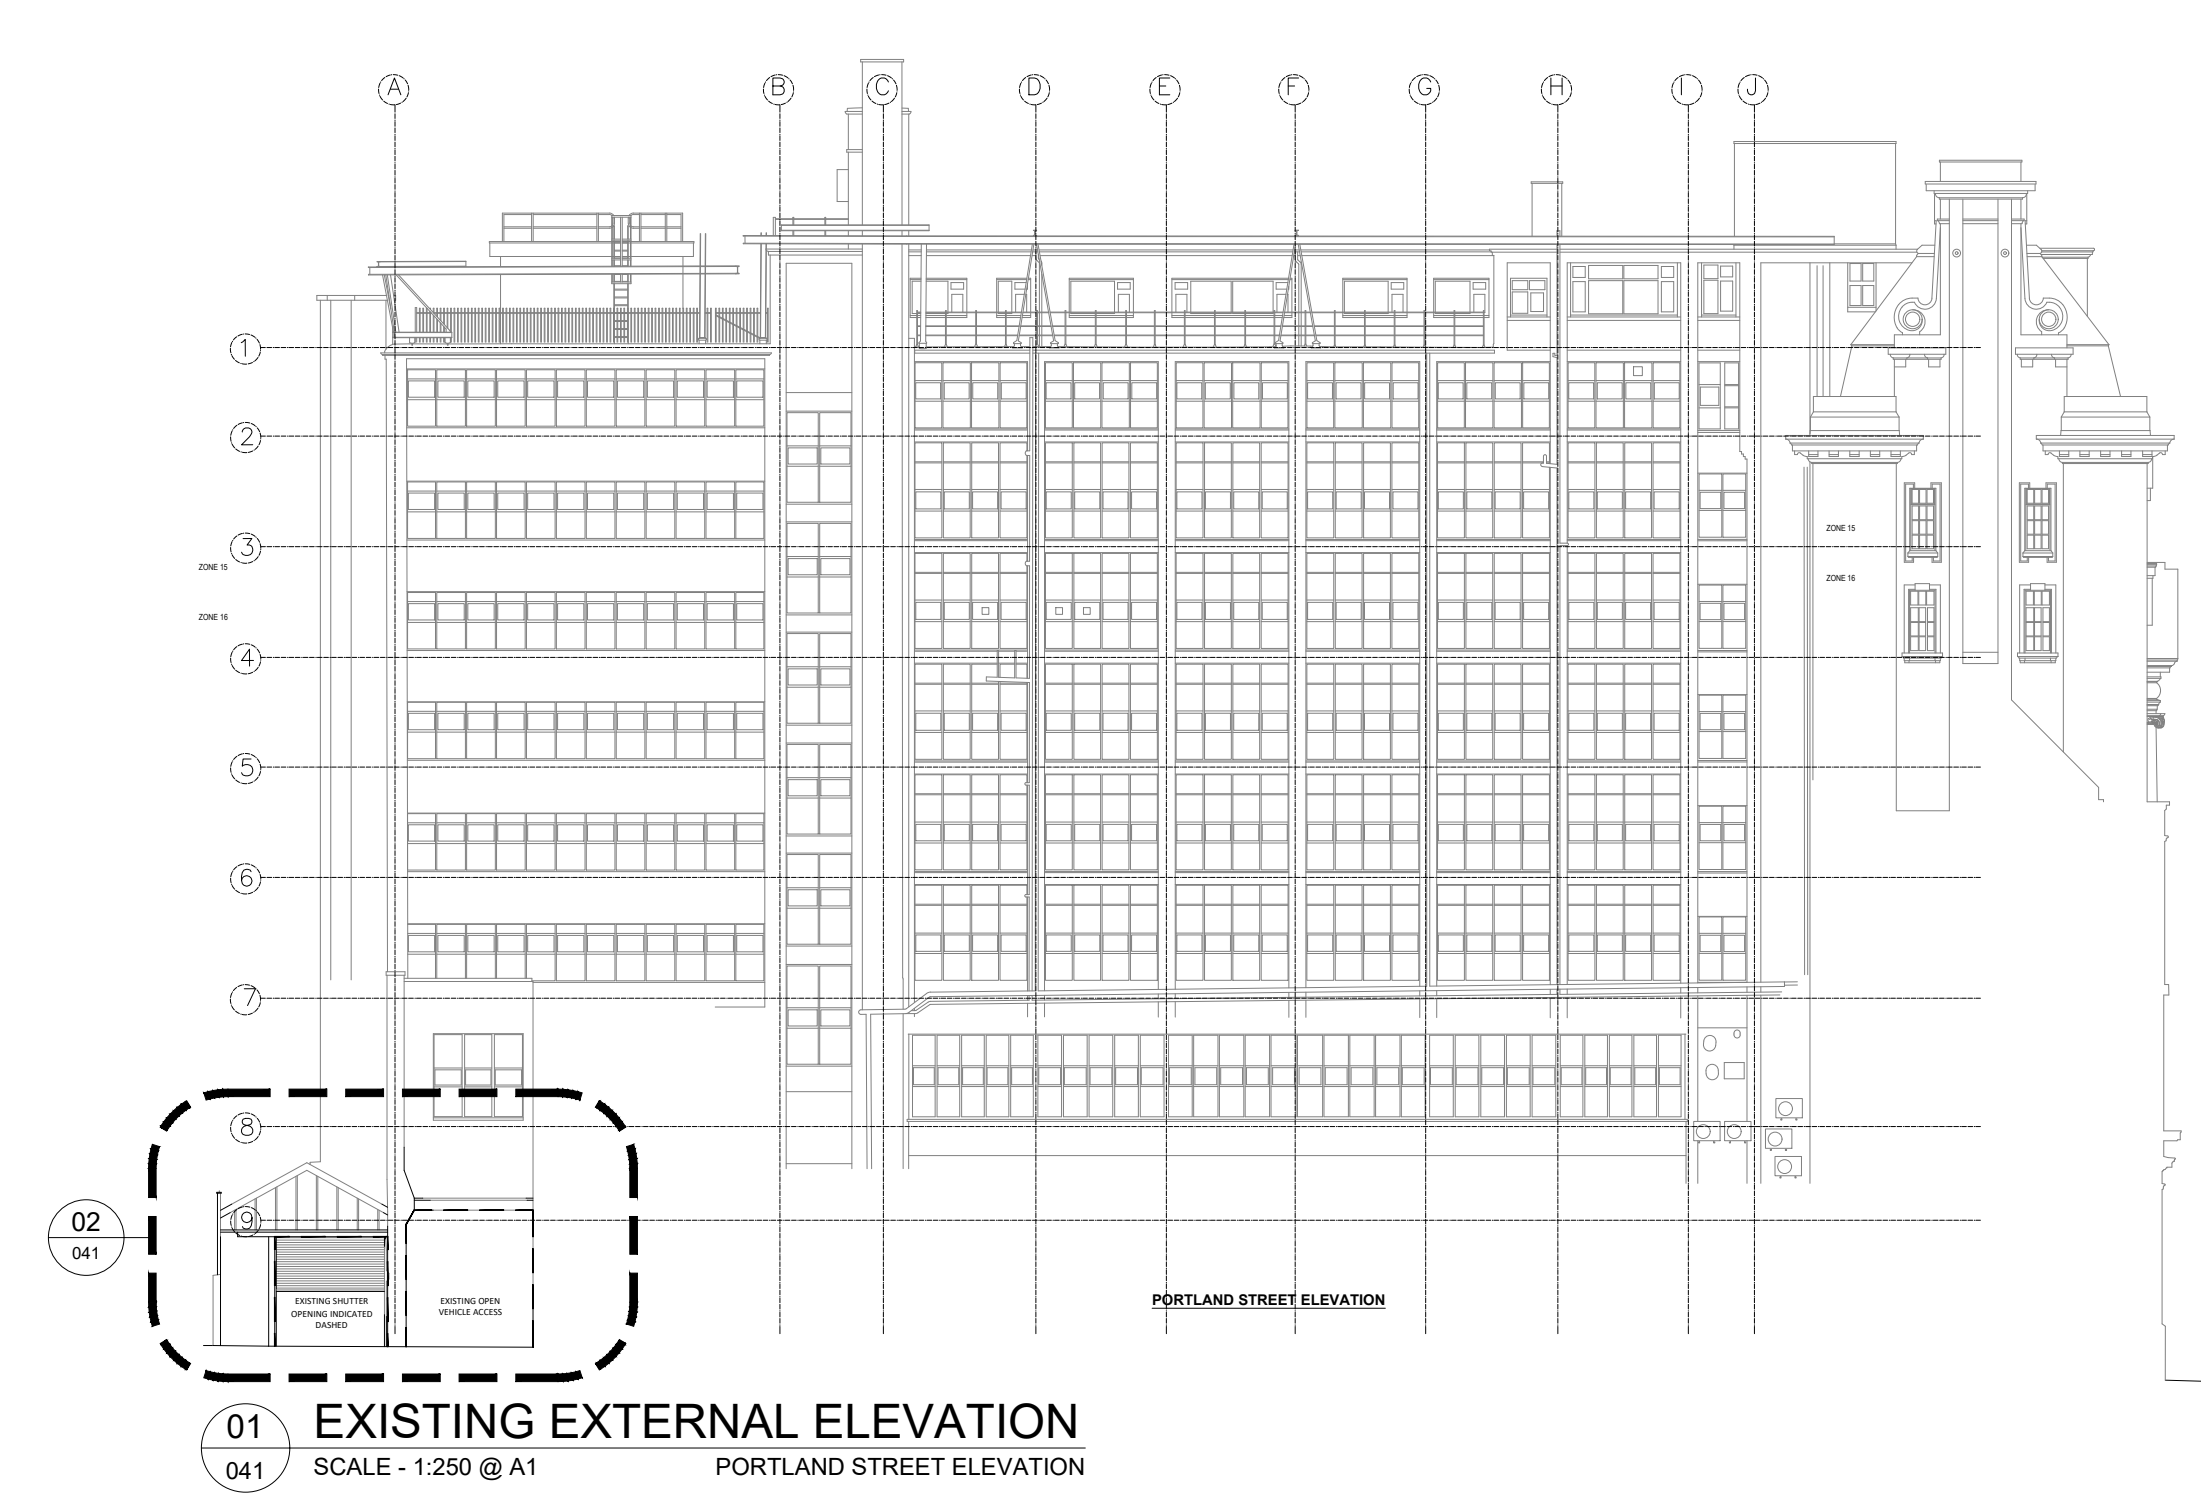
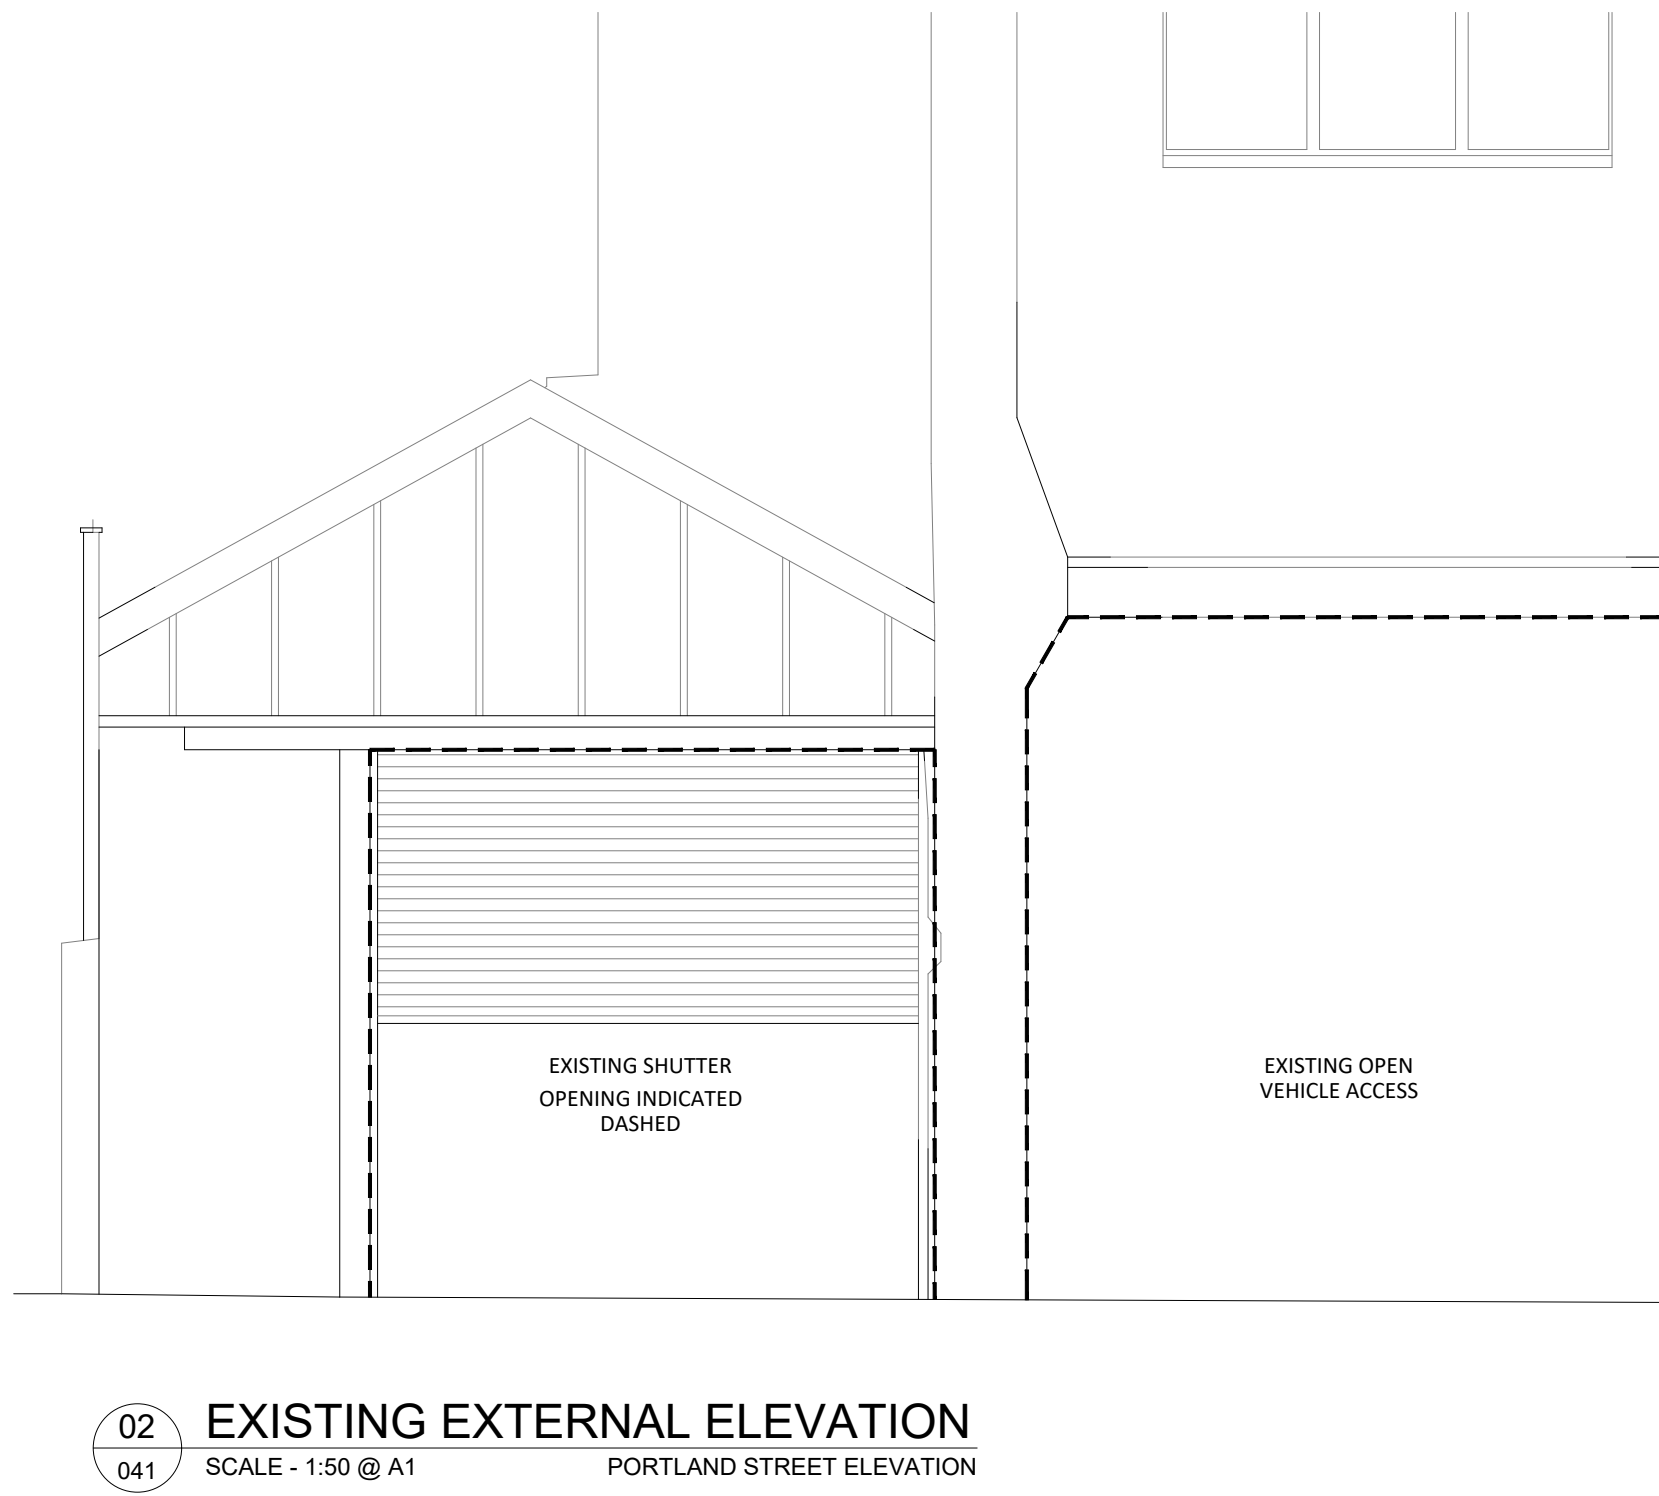


NOTES ORIGINAL A1





DO NOT SCALE FROM THIS DRAWING.
ALL DIMENSIONS TO BE CHECKED ON SITE.
(DRAWINGS MAYBE SCALED FOR LOCAL AUTHORITY & PLANNING PURPOSE ONLY)
COPYRIGHT PROTECTED.

FOR PLANNING
DO NOT USE FOR CONSTRUCTION

CONSULTANT REFERENCES IN DRAWING:

STRUCTURAL - REF/REVISION

GENERAL NOTES:

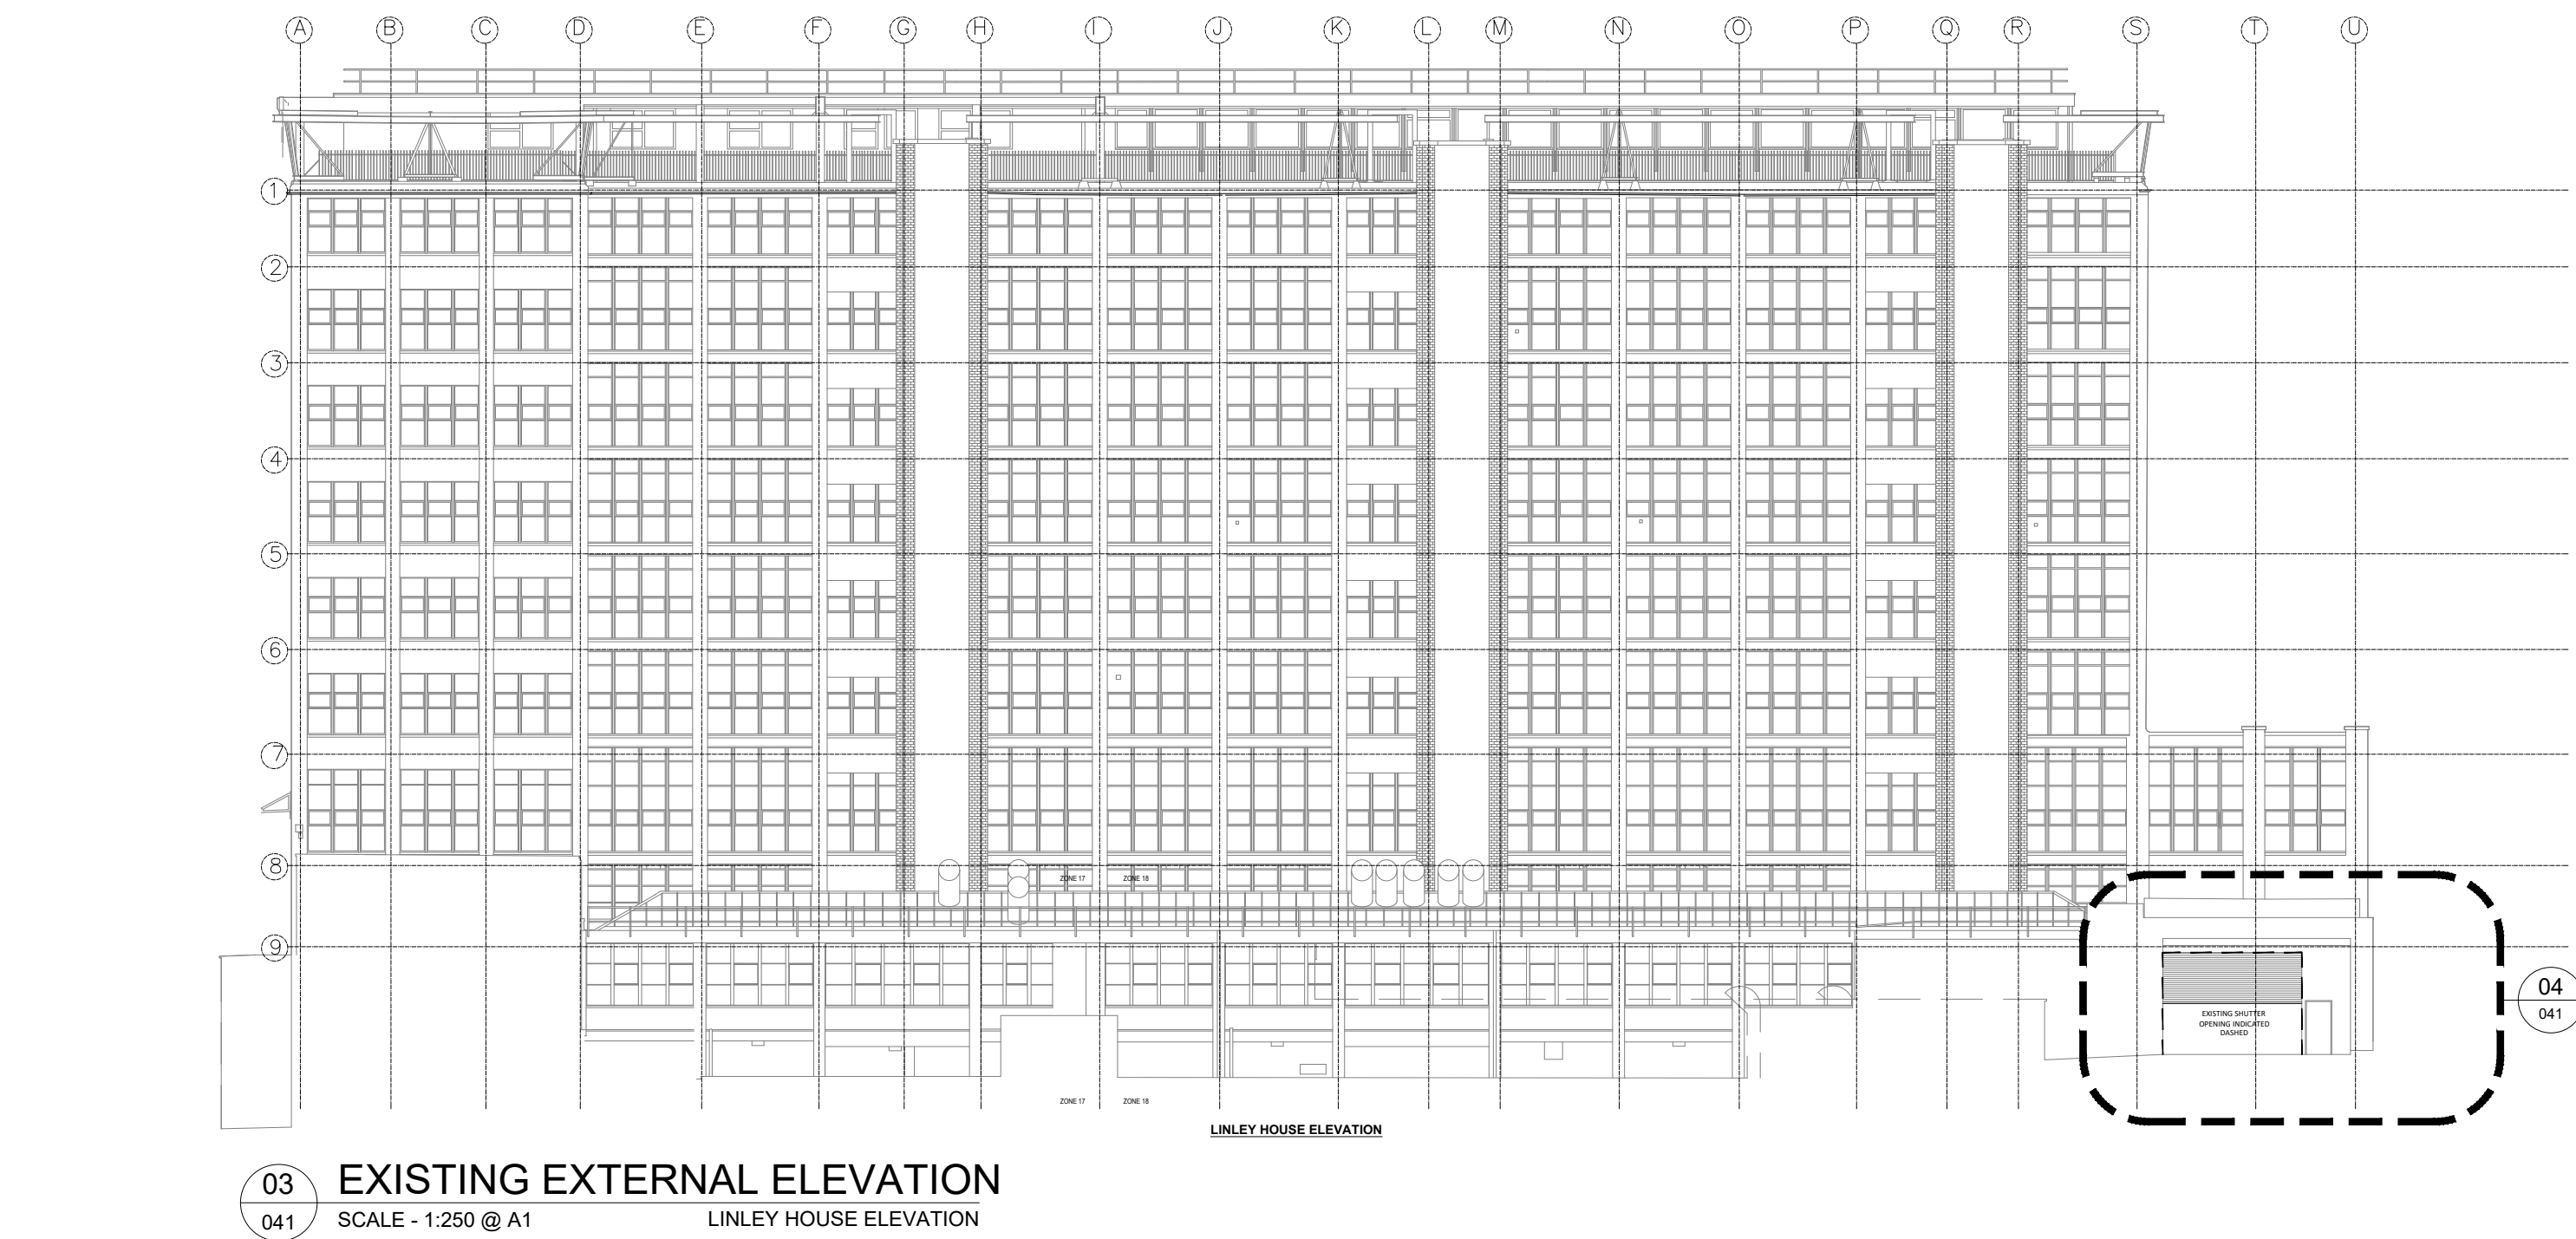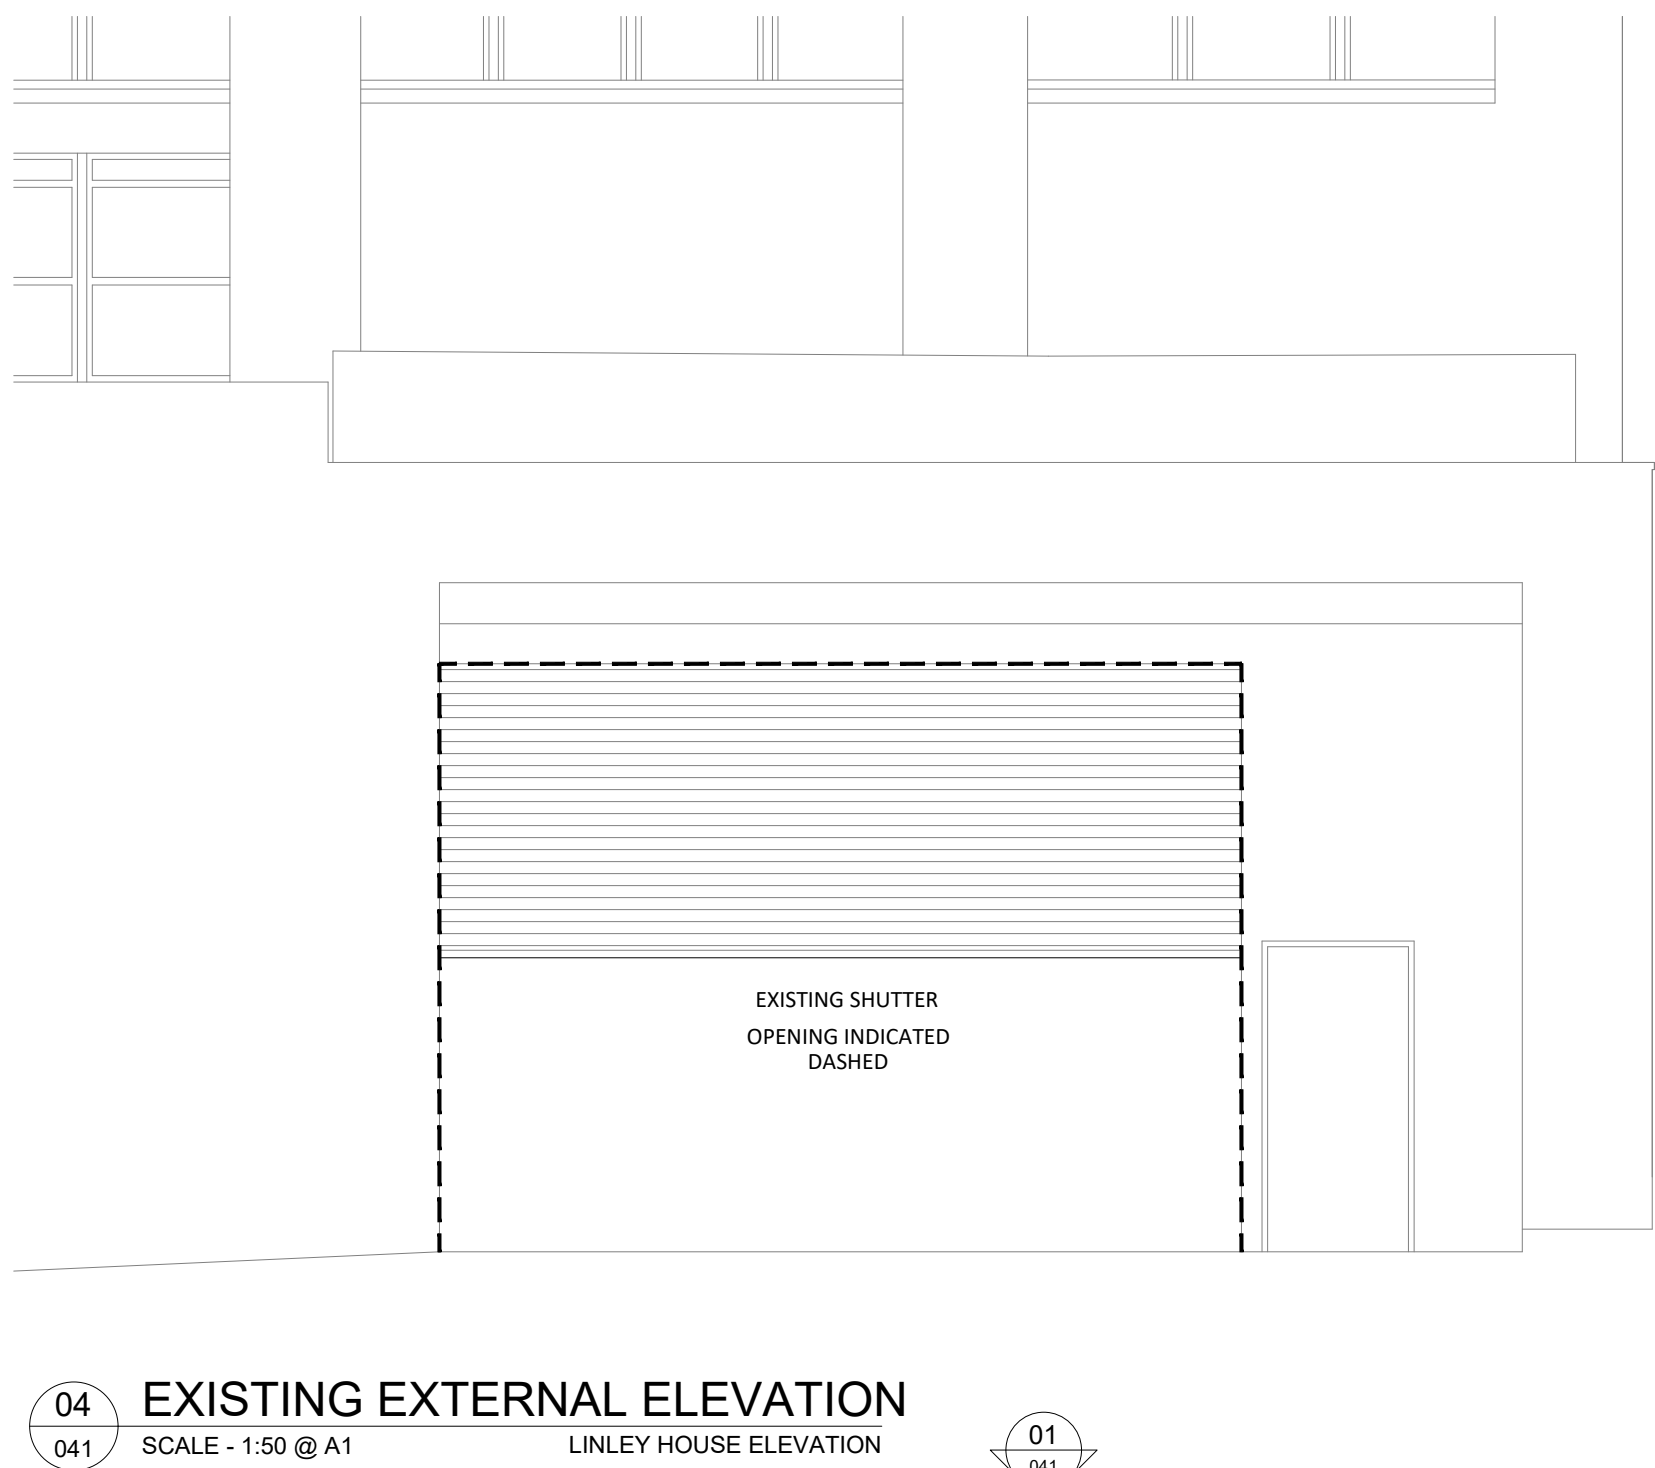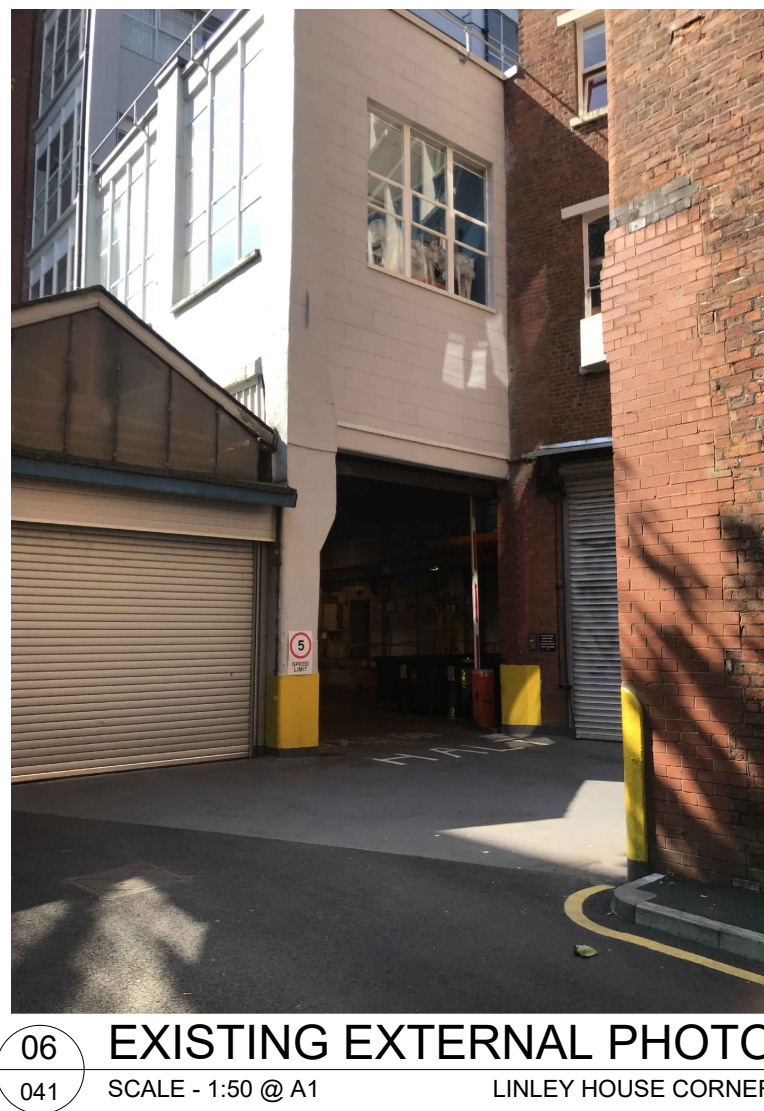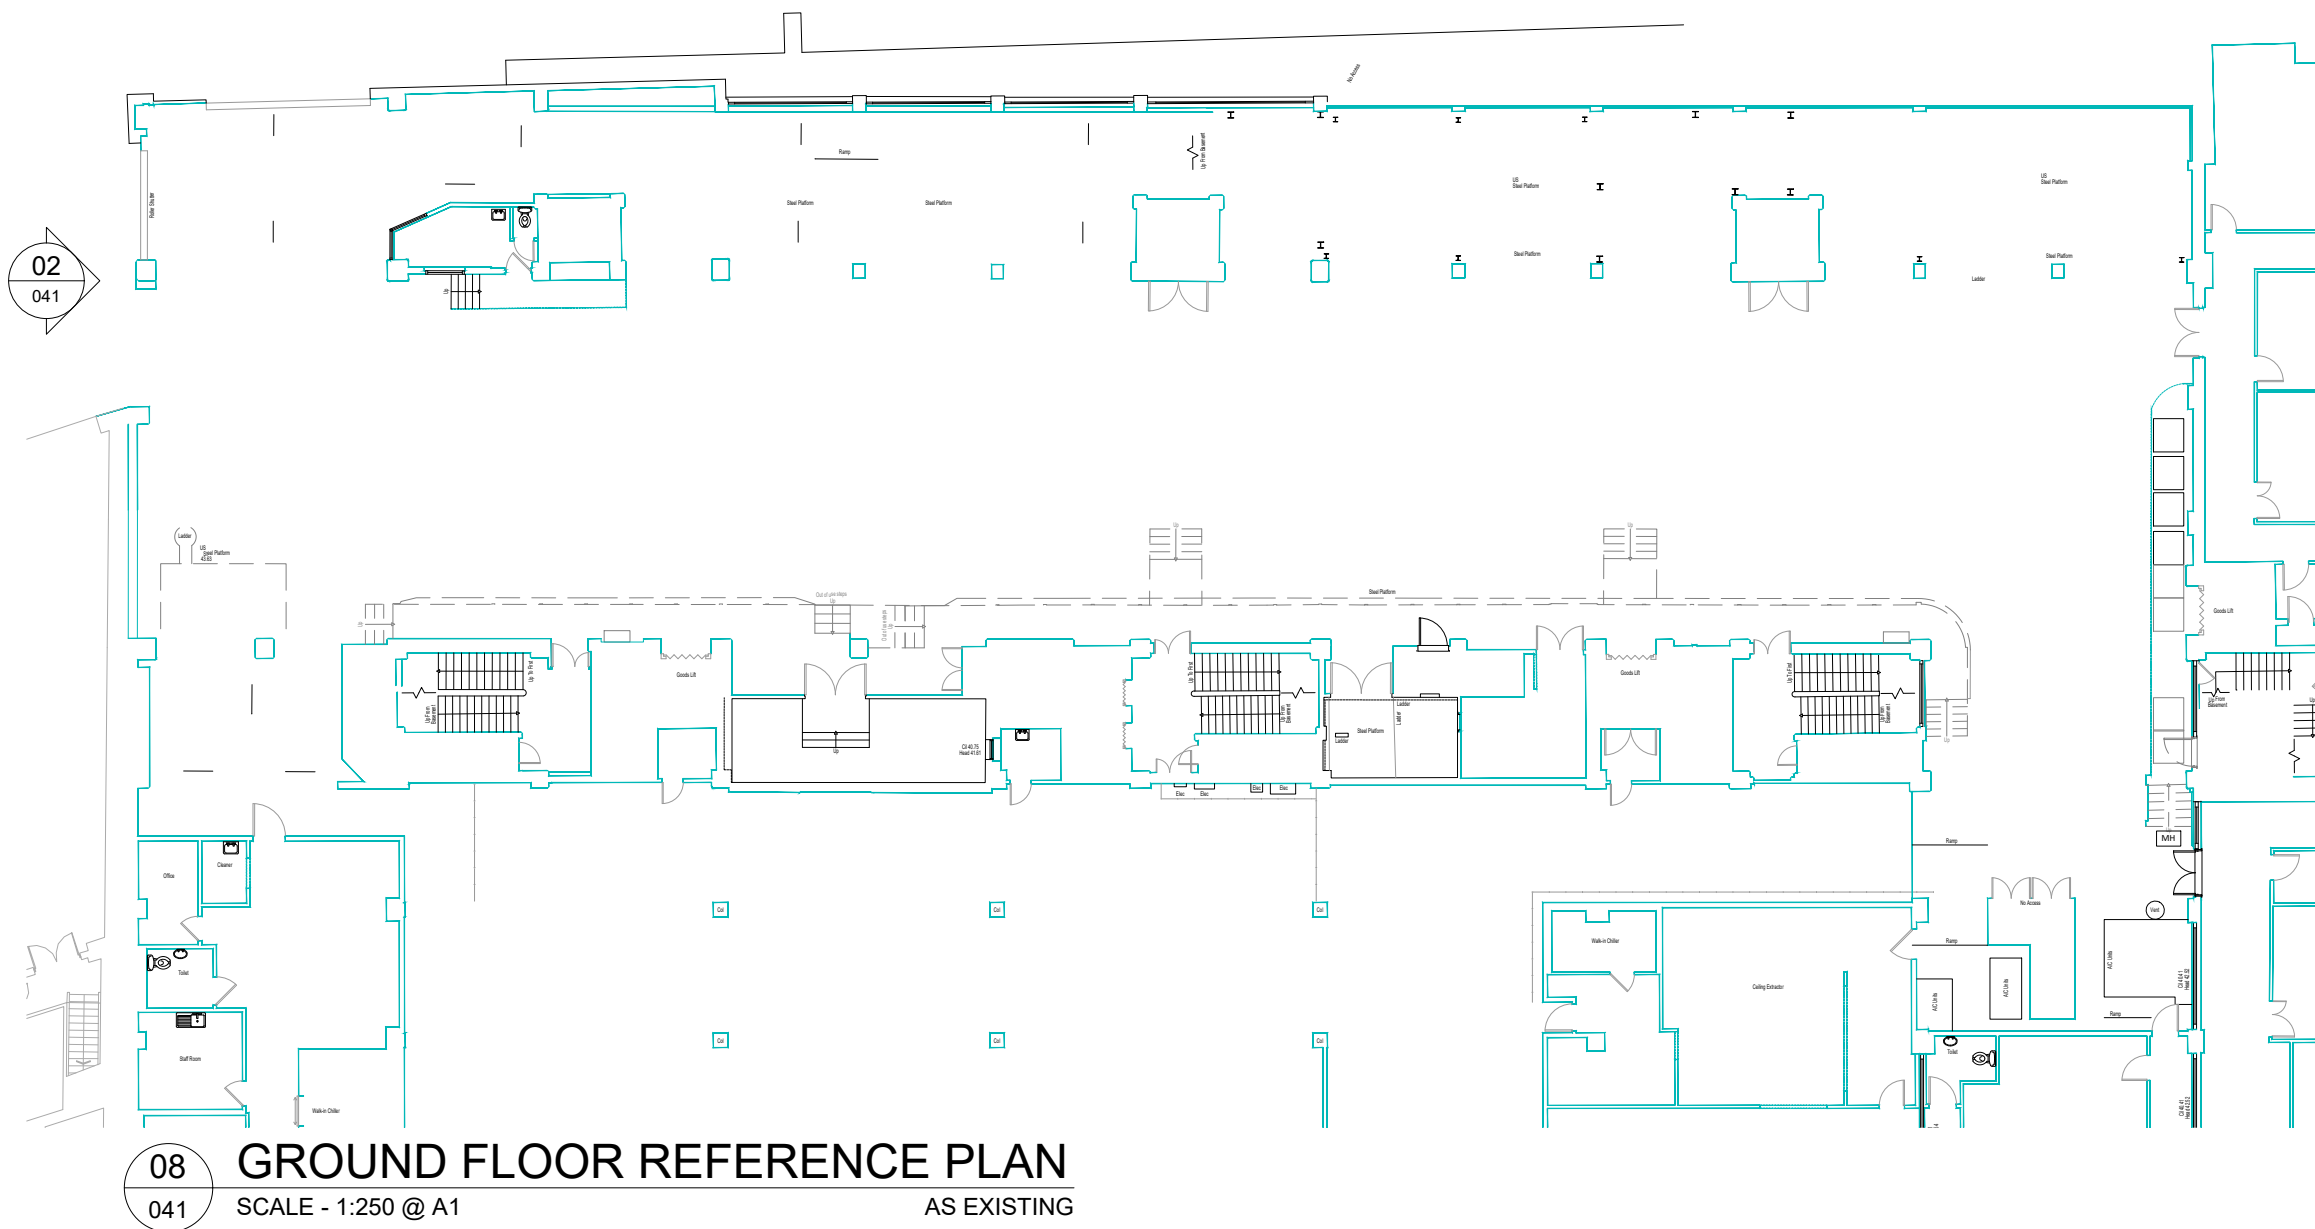

3.00	22/09/22	ISSUED FOR INFORMATION	SO	ARB
REV	DATE	DESCRIPTION	DRAWN	CHECKED
<div><div>A X I</div><div>ADDRESS : 41 SOUTH KING STREET, MANCHESTER, M2 6DE TELEPHONE : +44 (0)161 879 7357 EMAIL : www.axi.studio COMPANY No : 11847325</div></div>				
CLIENT				
bruntwood				
PROJECT				
ST JAMES' BUILDING 61-95 OXFORD ROAD, MANCHESTER M1 6EG				
DRAWING REFERENCE				
EXTERNAL ELEVATIONS AS EXISTING				
JOB REFERENCE	DRAWING SCALE	DATE	DRAWN	CHECKED
20 - 097	varies@A1	28.05.22	SO	ARB
DRAWING REFERENCE			STAGE	REV
AX1 - 041			3	00