

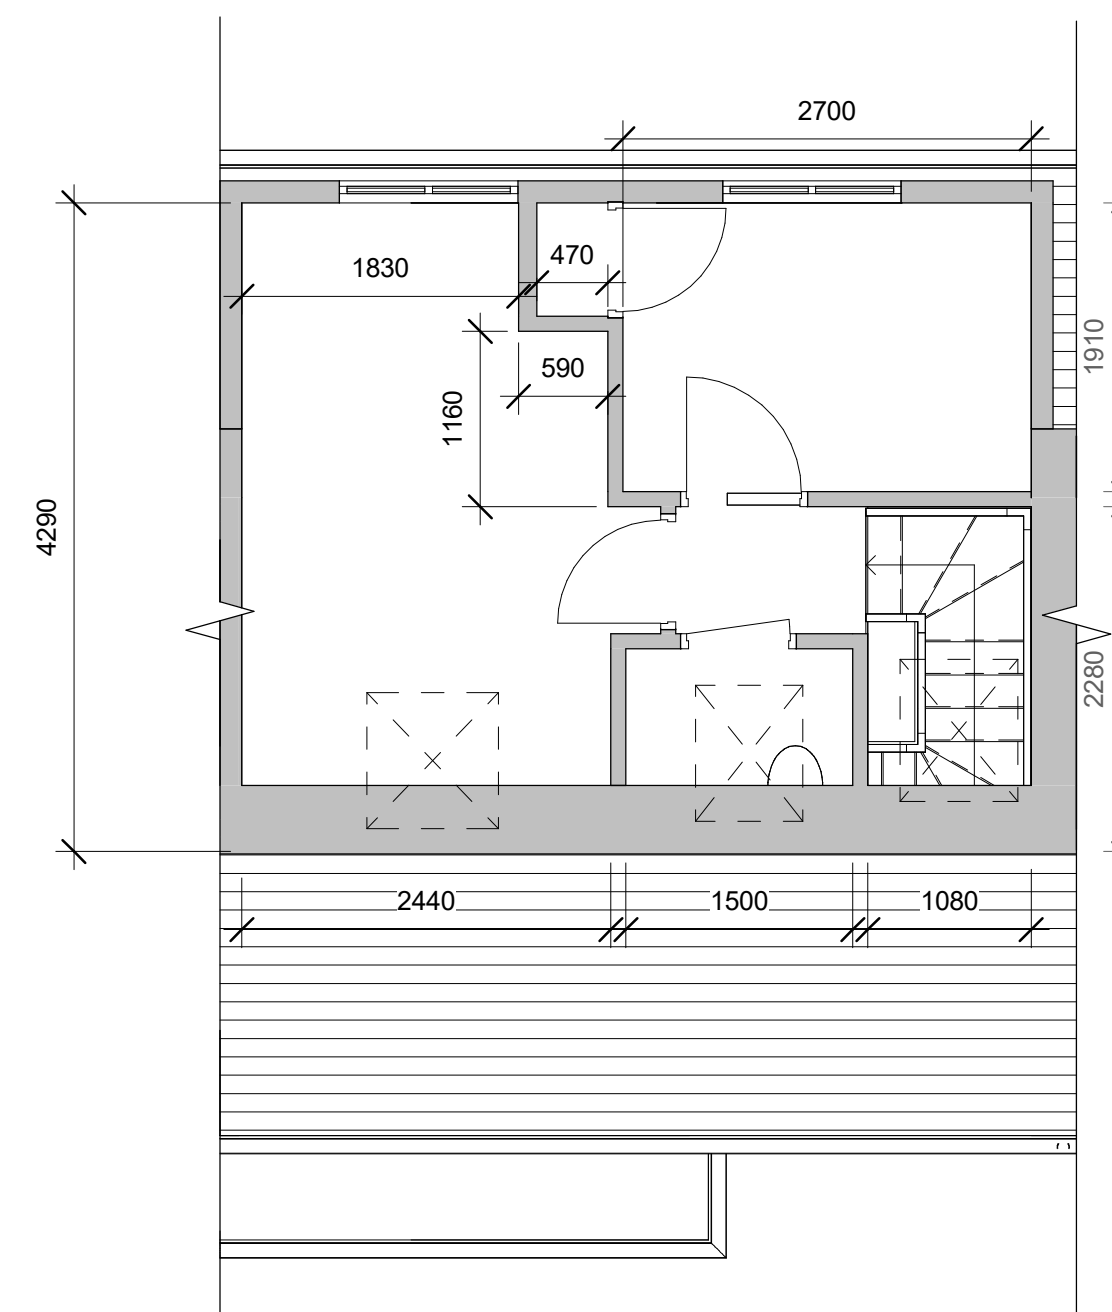
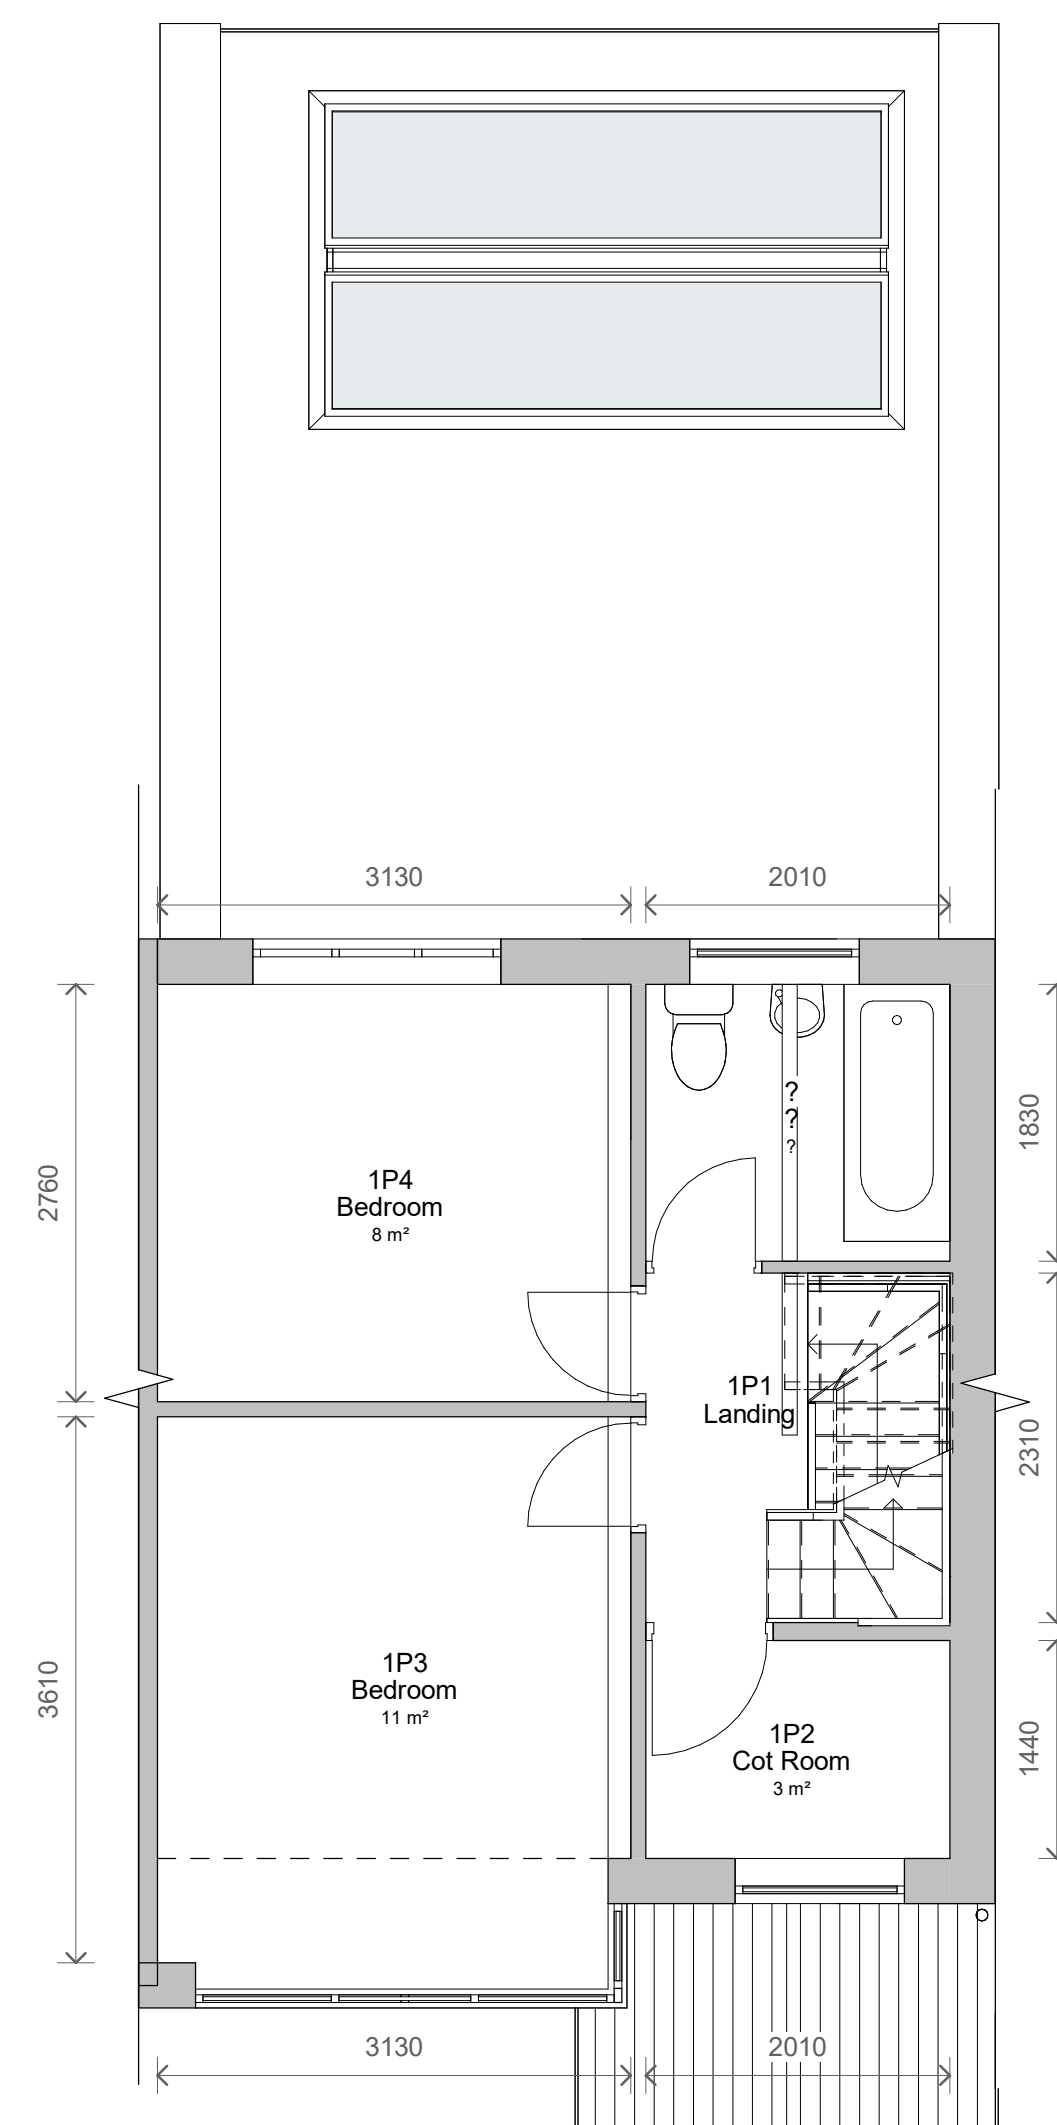


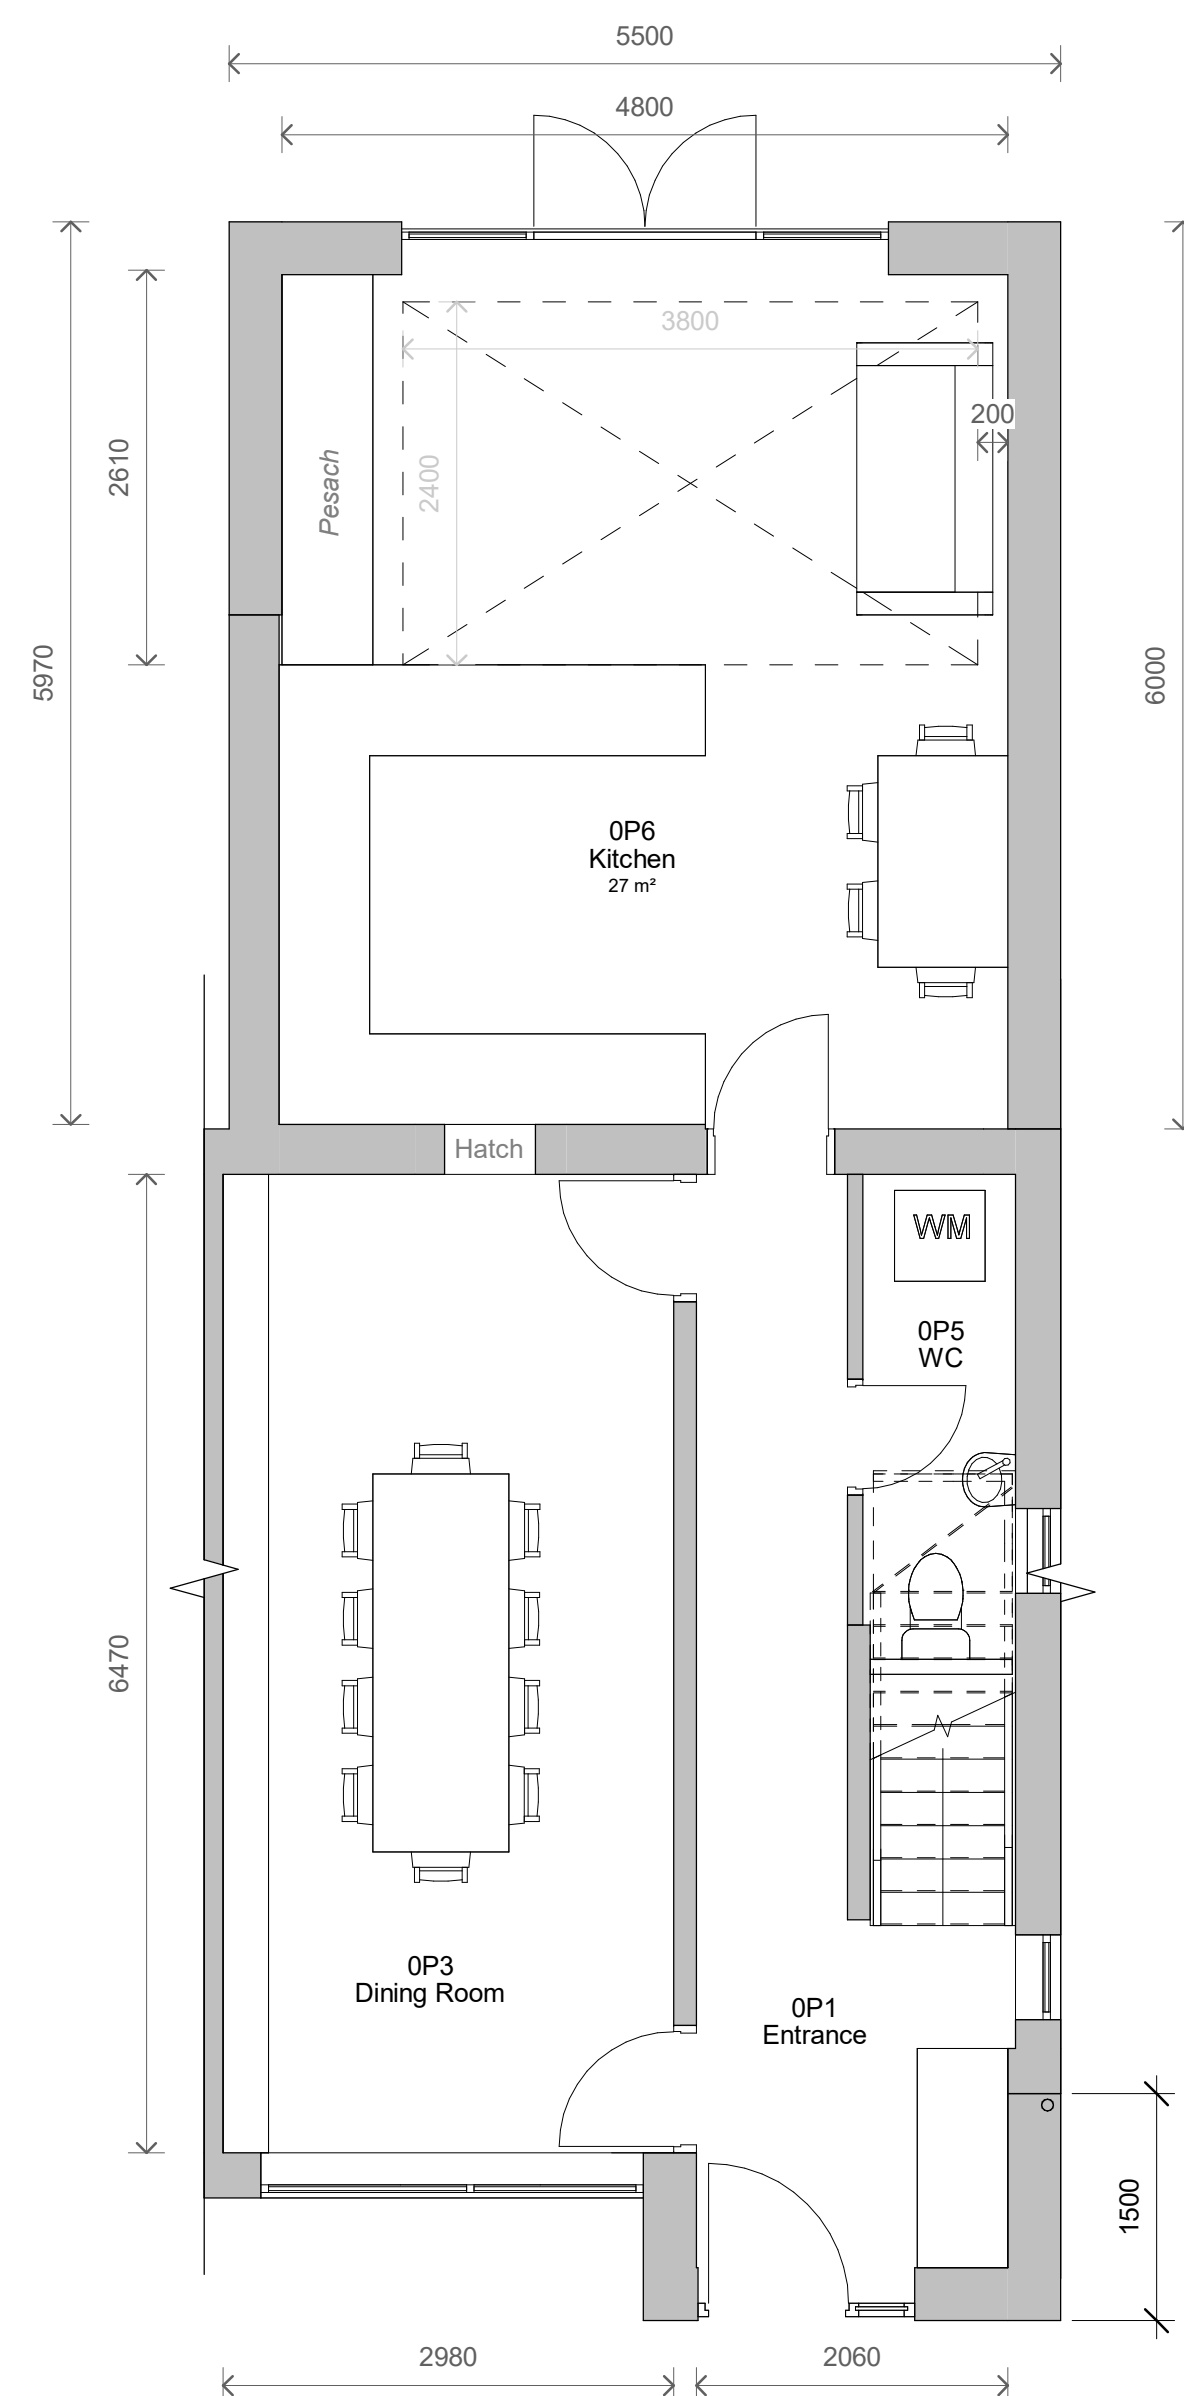

1	Revised Plans	16/05/2023
No.	Description	Date

PROJECT			
40 Hacking Street			
TITLE			
Proposed Plans and Elevations			
CLIENT			
Glickman			
STATUS			
BUILDING REGS			
DRAWN BY		DATE	
TP		14/02/2022	
SCALE (@ A1)		As indicated	
PROJECT NUMBER		DRAWING NUMBER	
GSS23040.1		003	
REV		1	
GOLD SKETCH			
S T U D I O S			
www.goldsketch.co.uk		info@goldsketch.co.uk	
0161 792 9595			
NOTES			
© COPYRIGHT ALL RIGHTS RESERVED.			
NO DRAWING MAY BE REPRODUCED WITHOUT PRIOR WRITTEN CONSENT.			
DRAWING TO BE USED FOR THE COST OF REPLICATING ONLY. ANY DISCREPANCIES TO BE REPORTED TO THE ARCHITECT IMMEDIATELY BY THE USER. ALL DRAWINGS ARE INTENDED TO BE IN ACCORDANCE WITH THE CURRENT BUILDING REGS. ALL DIMENSIONS ARE TO FACE UNLESS OTHERWISE SPECIFIED.			

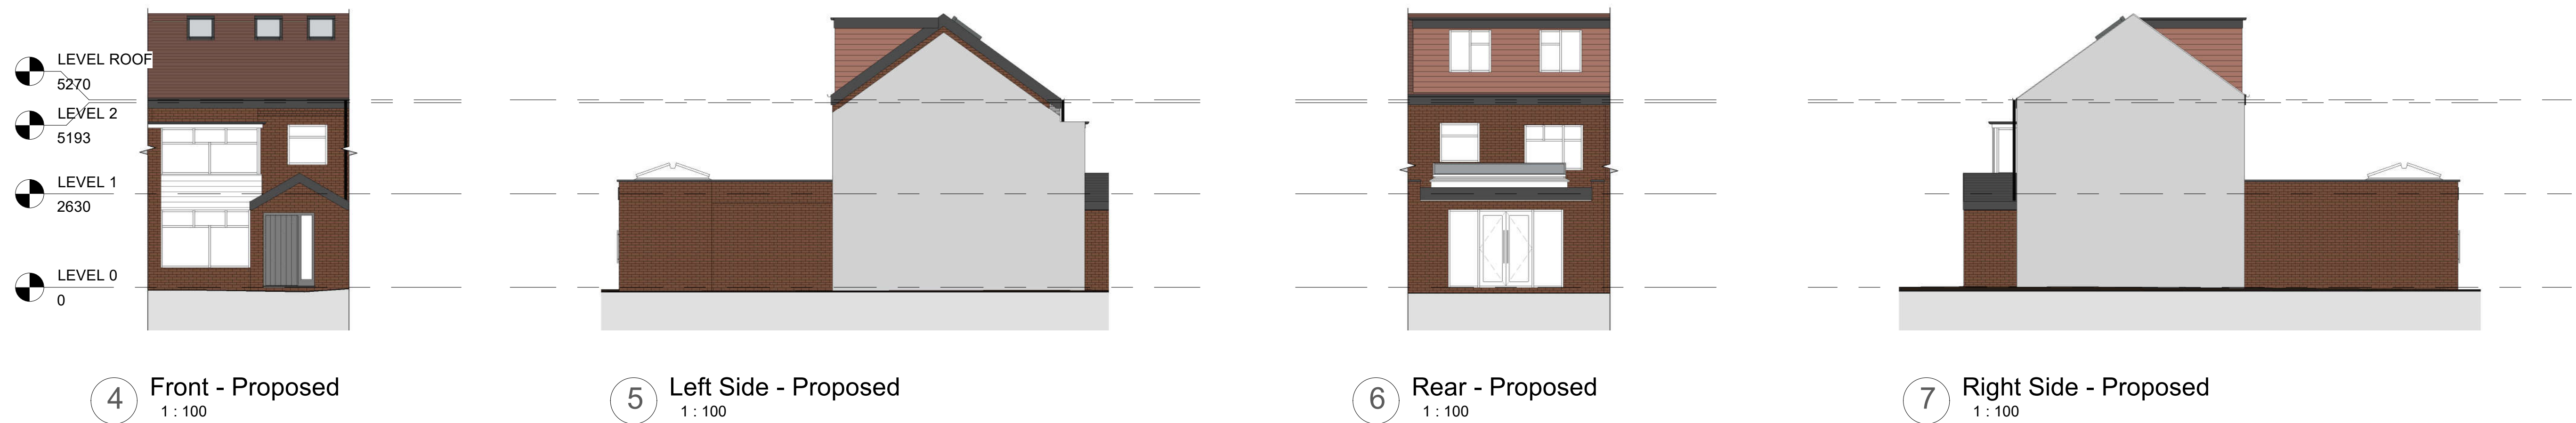