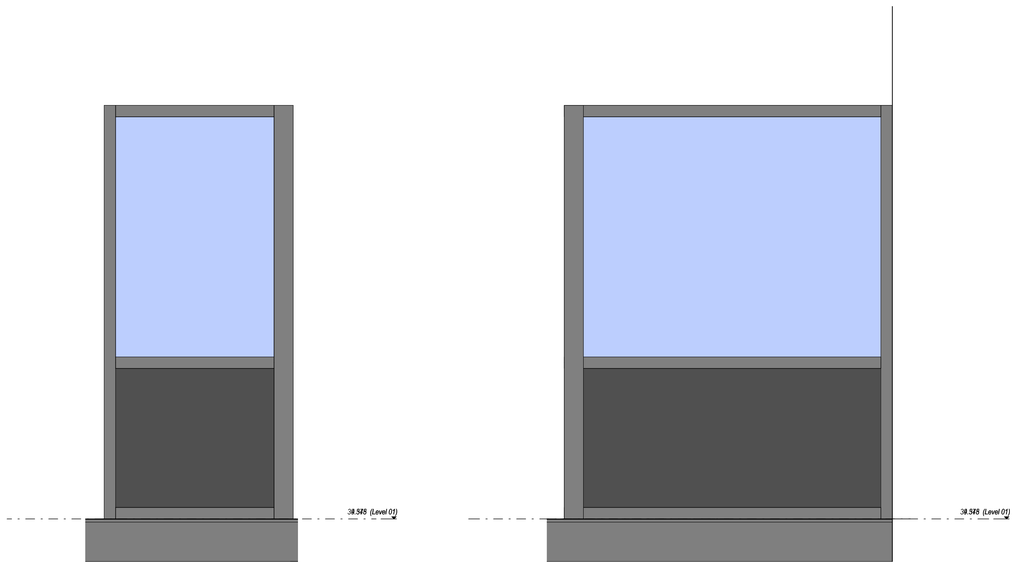


2 Elevation 3 - a
1 : 20

1 Elevation 1 - d
1 : 20

Screen Schedule			
Mark	Phase Created	Type Mark	Width
INS-0-030	New Construction	Acoustic glazed partition	
INS-0-028A	New Construction	Acoustic glazed partition	
INS-0-028C	New Construction	Acoustic glazed partition	
INS-0-040	New Construction	Fire Glazed Screen	
INS-0-028B	New Construction	Acoustic glazed partition	

Notes:
- This drawing is copyright.
- Do not scale dimensions from this drawing.
- This drawing is to be read in conjunction with all other relevant drawings. All discrepancies on this drawing are to be reported to the architect.
- Do not modify any element of this drawing.
- Use drawing only for purpose(s) issued.
- This drawing may contain colour.

North Point

Scale Bar
0 0.2m 0.6m 1.0m
Scale: 1:20

Key Plan

The following external model files are included within this drawing:

Rev	Date	Revision Notes	Drawn	Review
P2	2023/12/01	Listed Building Consent Submission.	AB	RM
P1	2023/10/06	Stage 4 Issue for Costing	AB	RM

Logos

MANCHESTER 1824 The University of Manchester

ARCADIS

Project
Rutherford Building

Drawing Title
Screen Schedule

Job Number	Date	Security Classification	Drawn By
141532			Author
Scale@A1	Purpose		Reviewed By
1 : 20	LISTED BUILDING CONSENT		Checker
Drawing Number		Revision	Suitability
3241-RBUM-ARC-XX-GF-DT-A-3241		P2	