
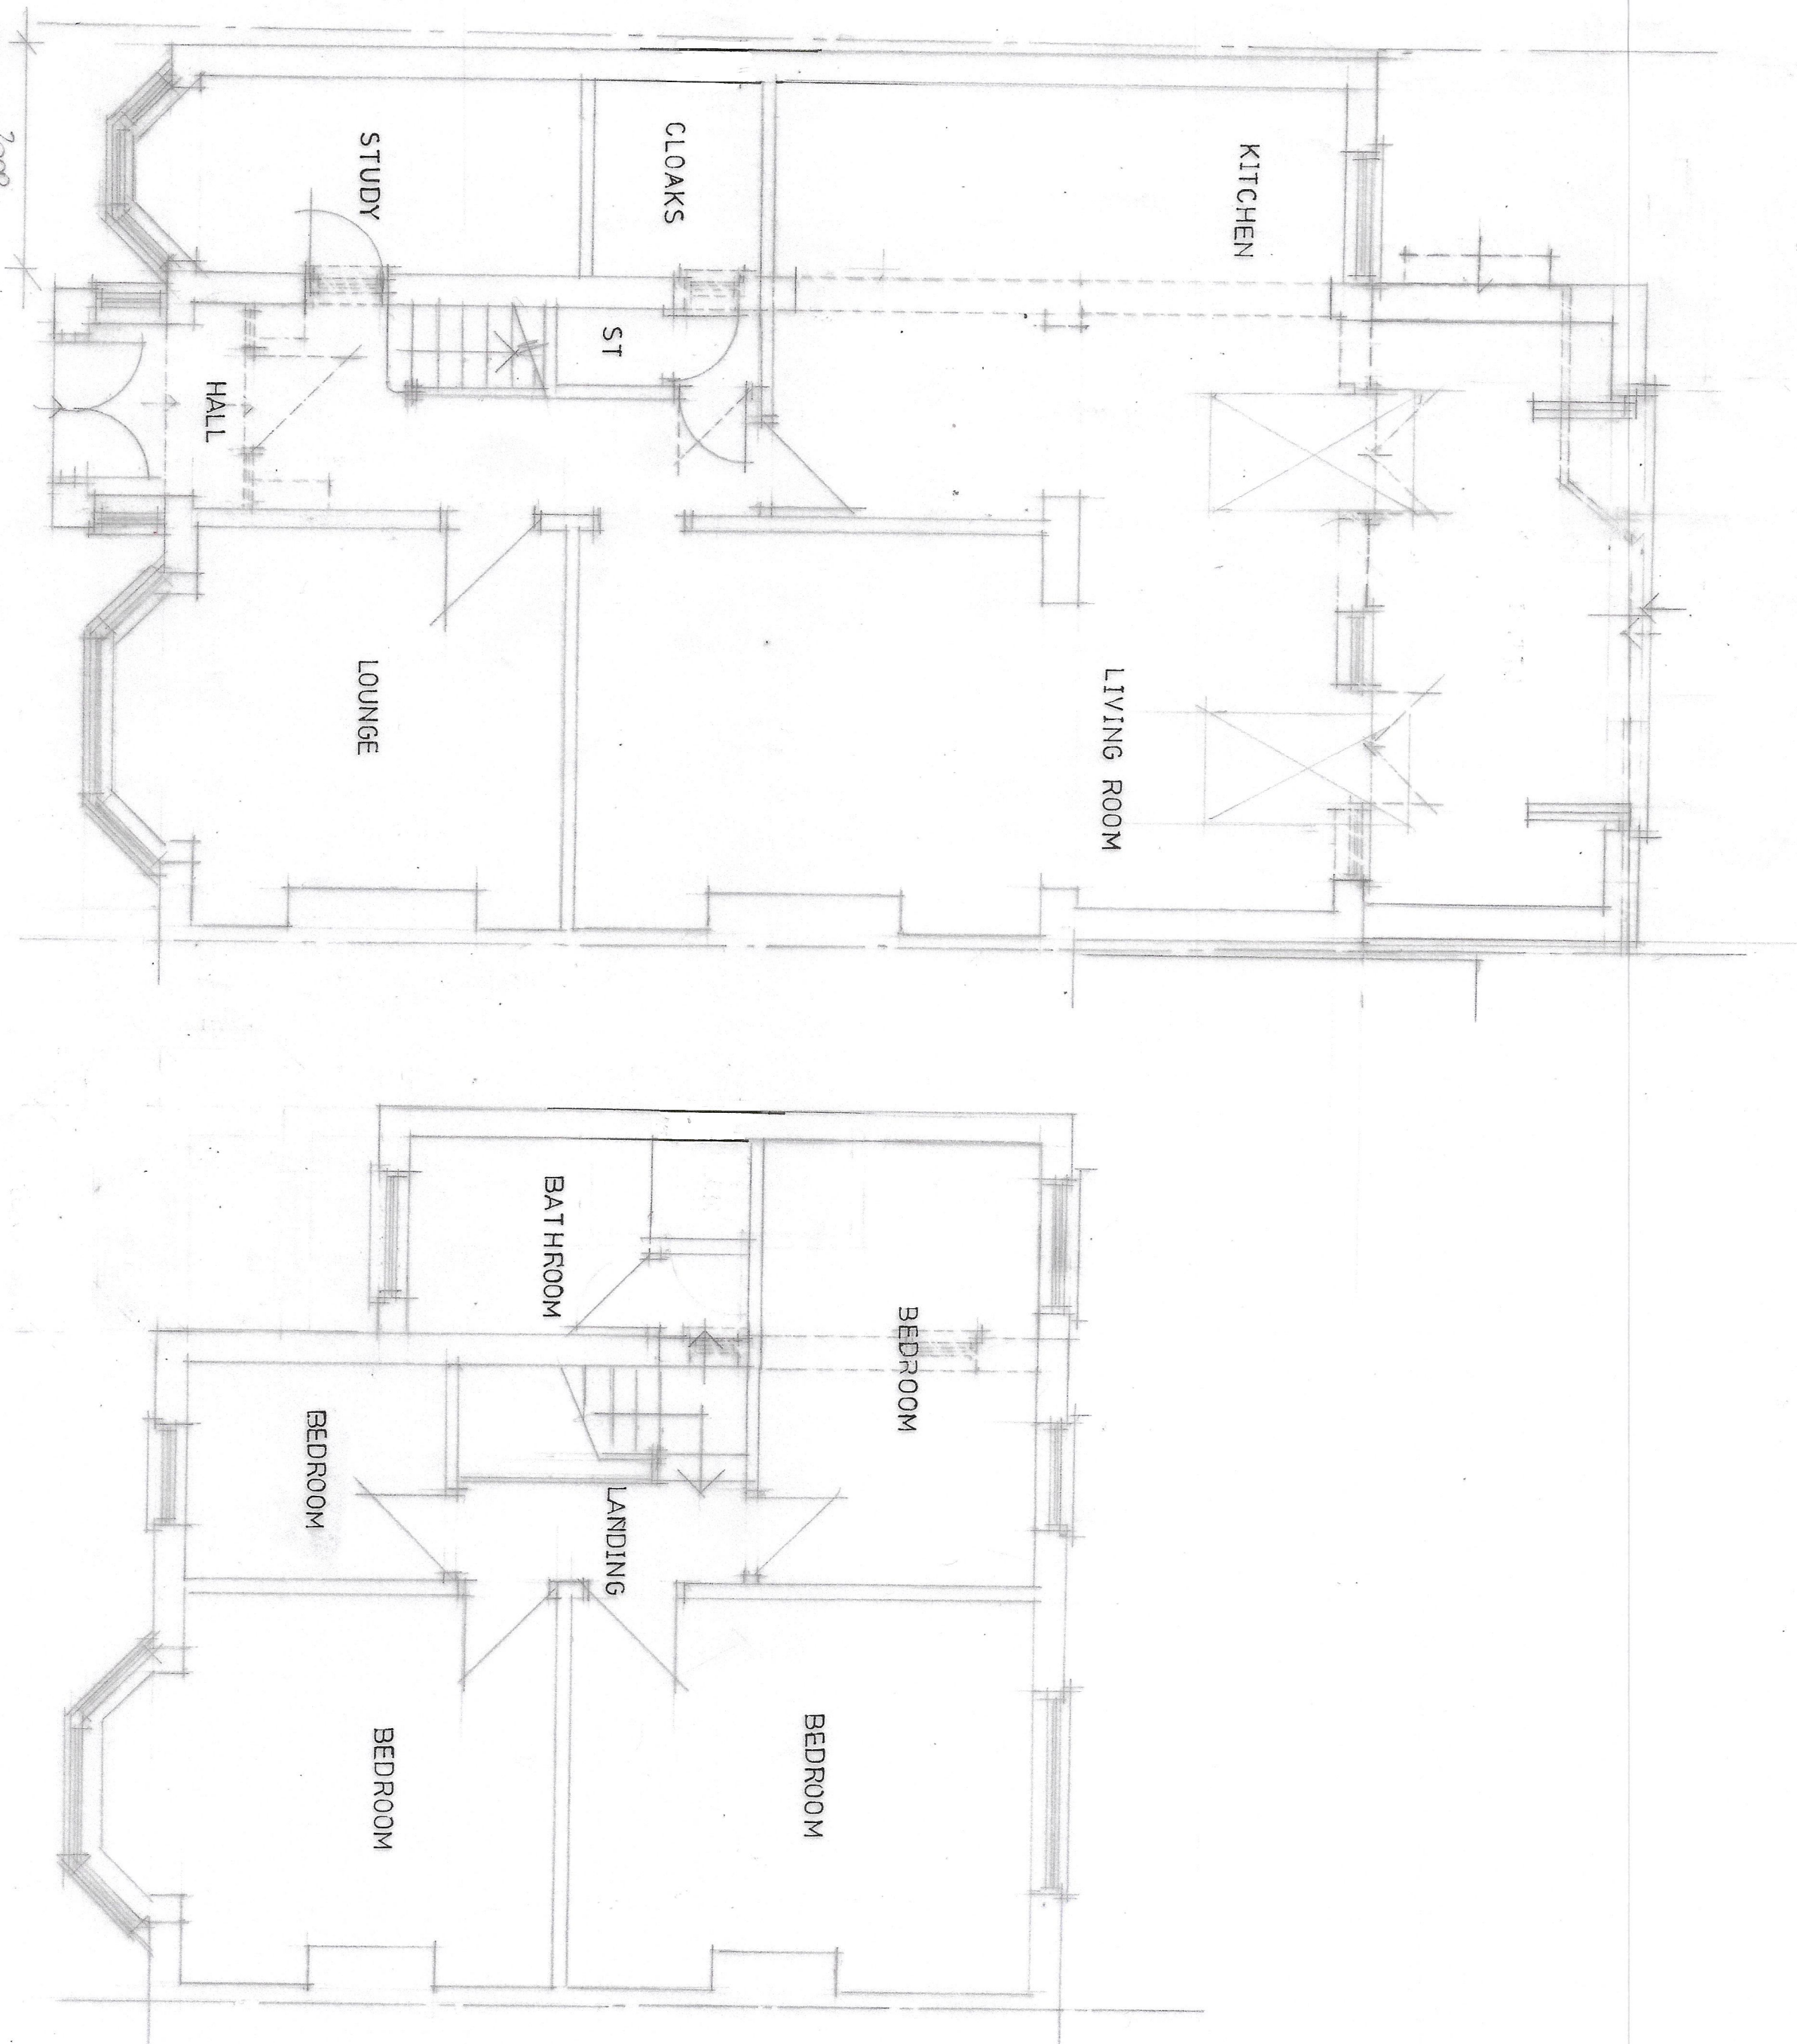


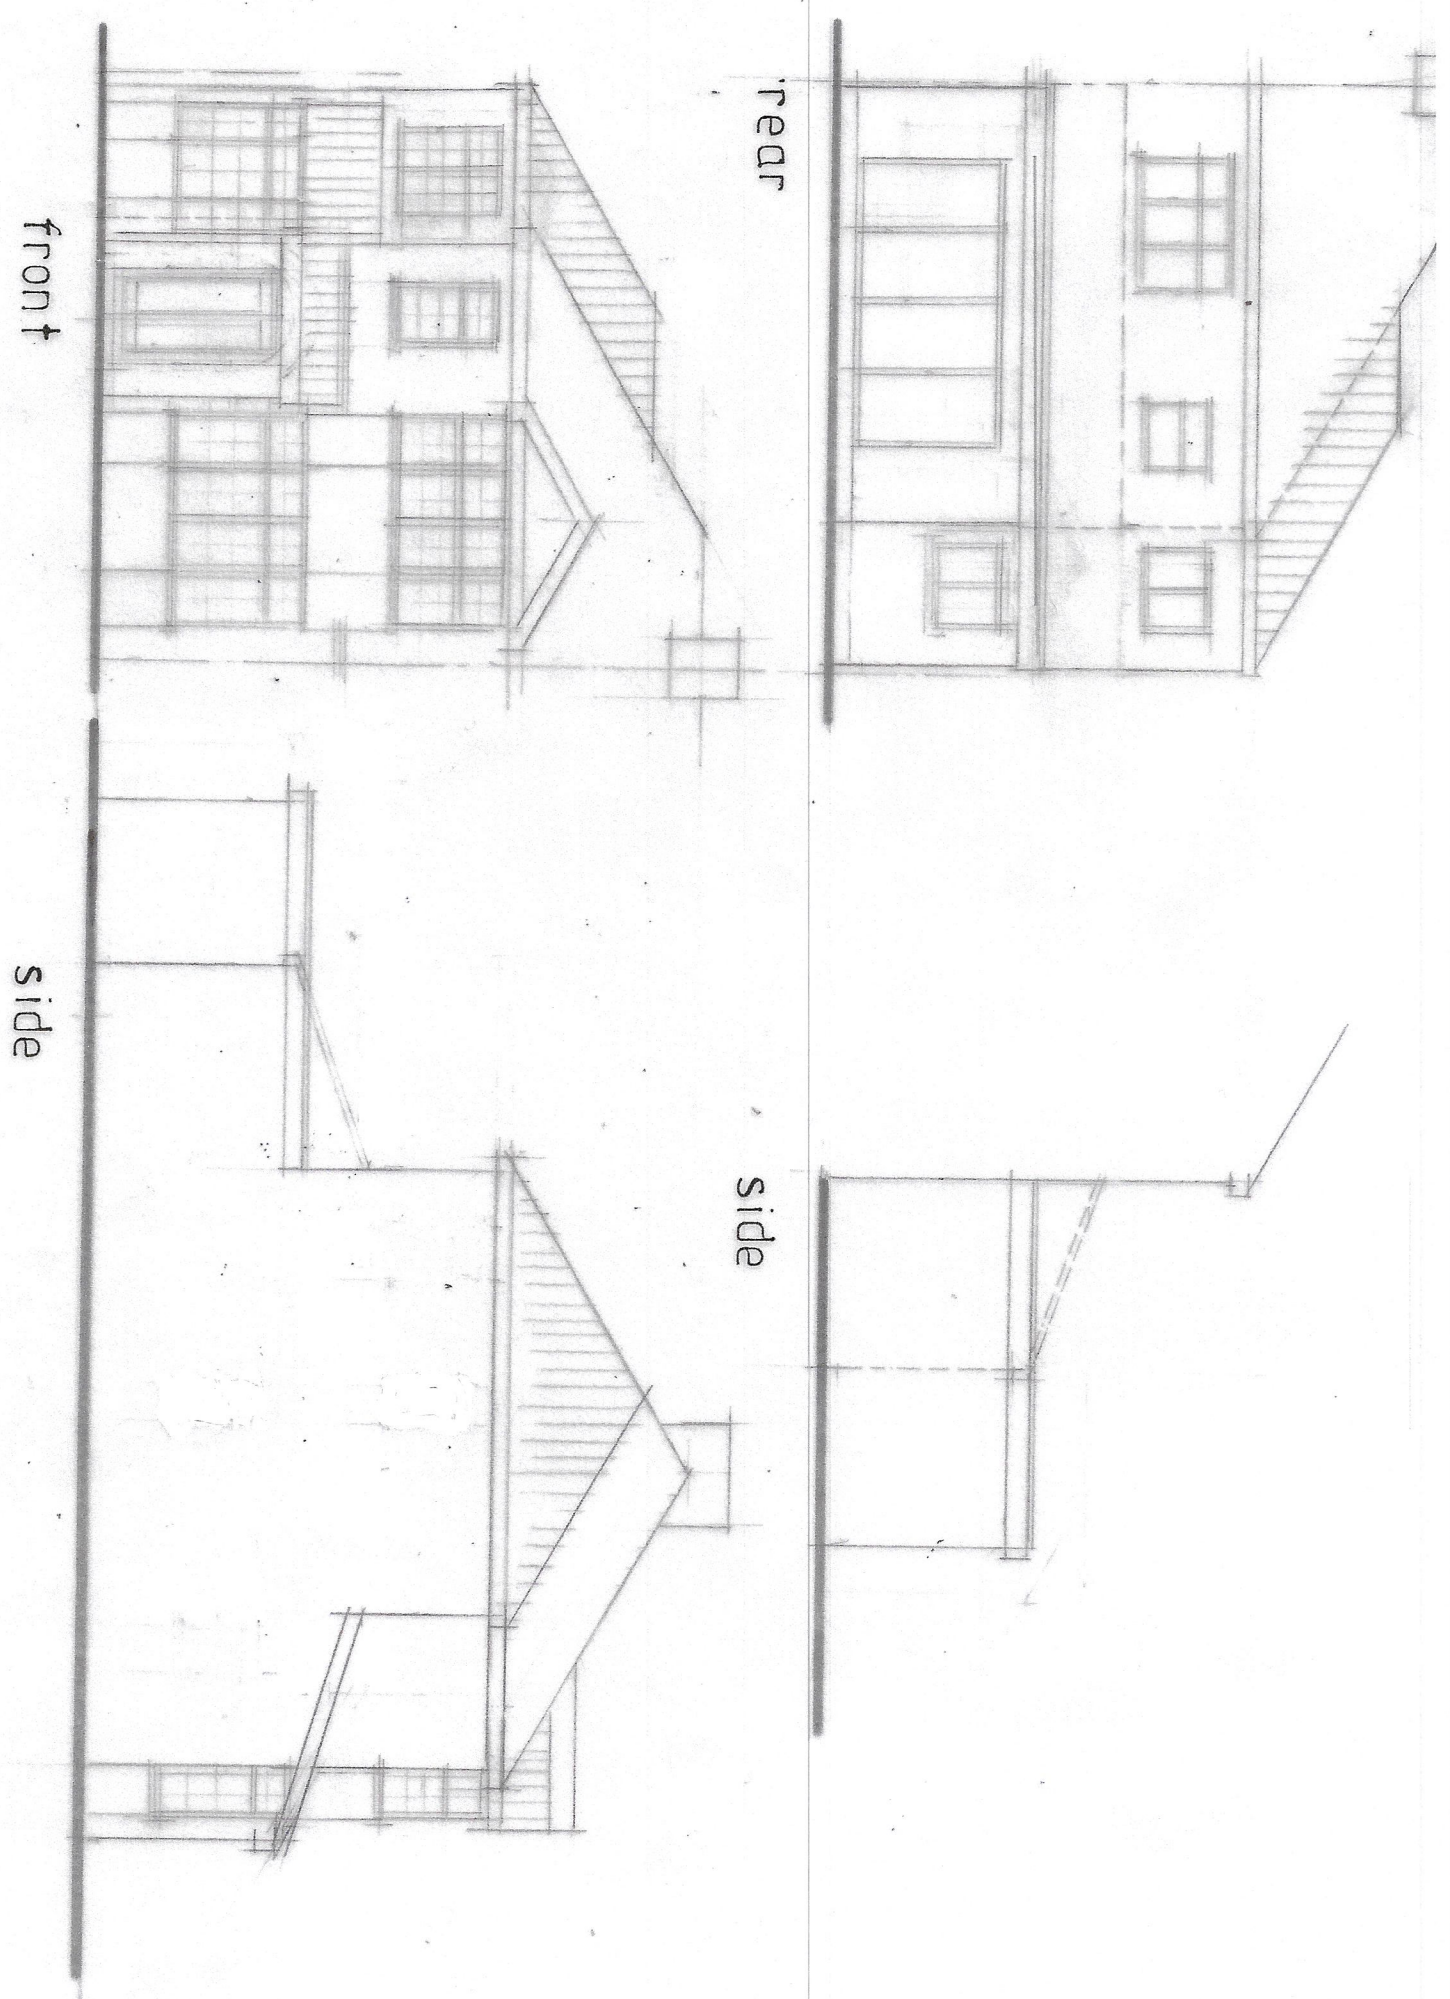

CLIENT		MRS N BEGUM 15 WALD AVENUE FALLOWFIELD M14 6TB												
JOB TITLE		PROPOSED ONE & TWO STOREY SIDE EXTENSION AND PORCH												
DRG. TITLE		PLANS AND ELEVATIONS AS PROPOSED												
HOLBOROW + ORMESHER <i>Limited</i> architectural & interior design														
15 OVERTON CLOSE MIDDLEWICH CHESHIRE CW10 0PZ phone: 07770 834039														
ISSUE	ORIGINAL	1	2	3	4	5	6	7						
REVISION	A	B	C	D	E									
DATE	14/03/04	15/03/04	16/03/04	17/03/04	18/03/04									
DRAWN	HO	HO	HO	HO	HO									
CHECKED														
APPROVED														
SCALE	1:50 & 1:100 (d.A)													
DRAWING NUMBER	2293123102E													