
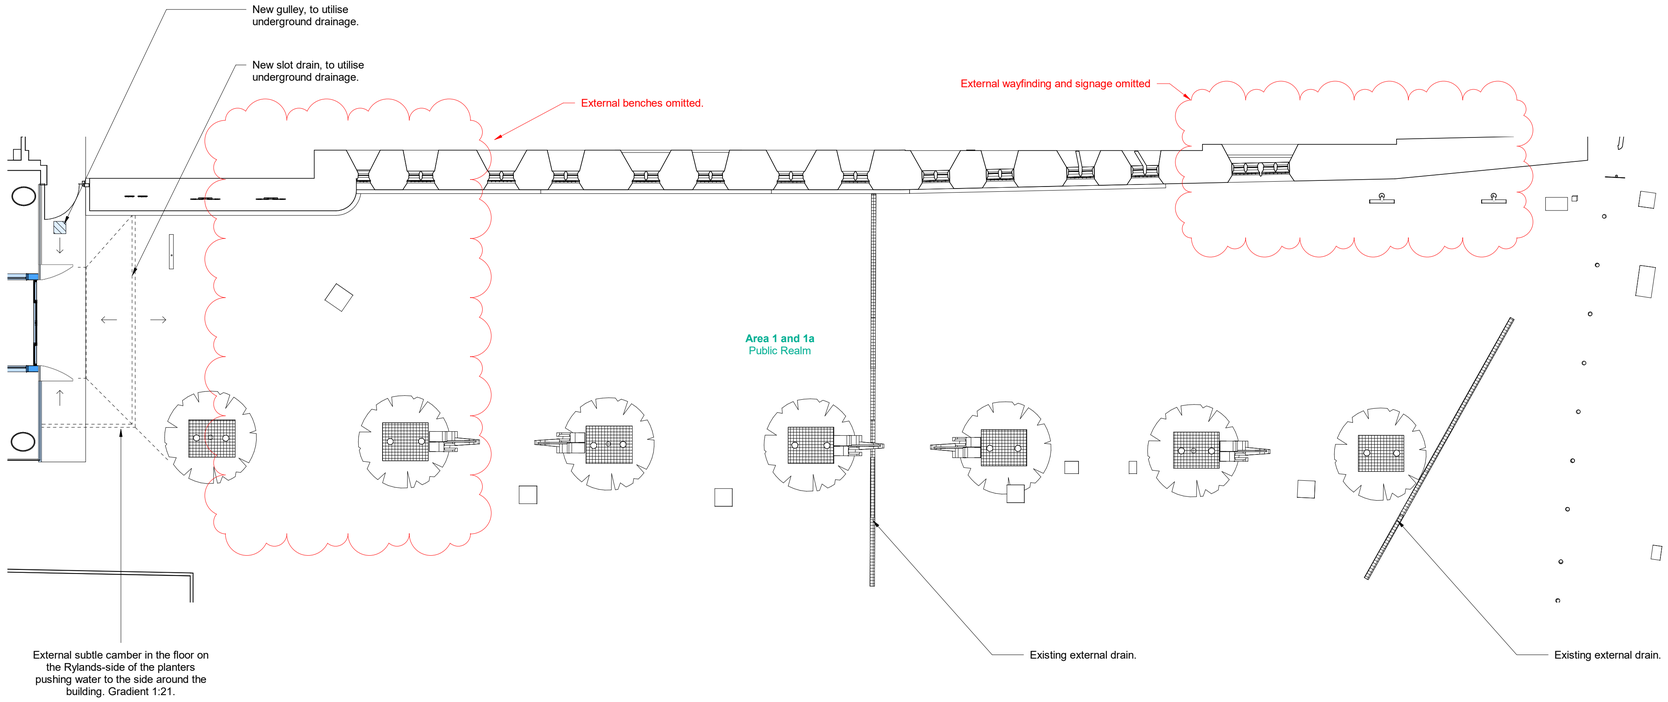


Plan - Landscape as Proposed

SCALE : 100

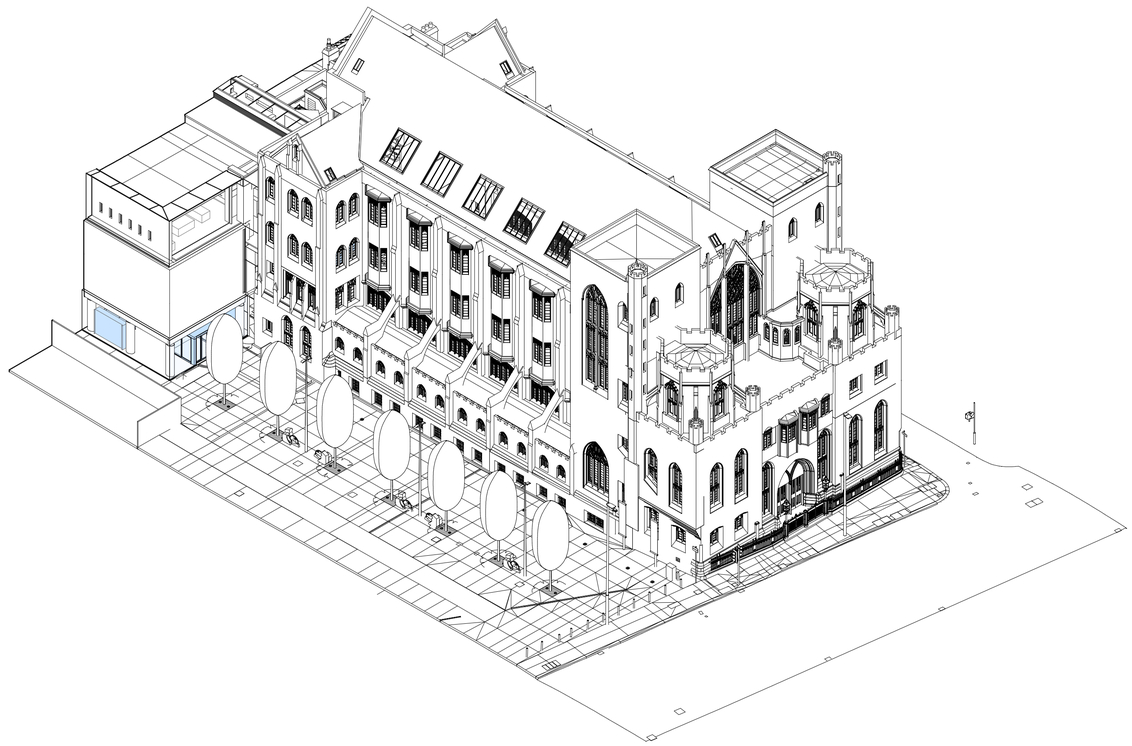

Axonometric - Landscape Plan as Proposed

Information Note

Any drawing format is to be read in conjunction with and at the scale of accompanying documents.

Where colours other than black or grey are used the drawing must be plotted in colour.

All dimensions are to be checked on site by the Contractor, scaling is for Local Authority purposes only.

Unless otherwise indicated, all dimensions are in millimeters.

All information on this drawing is to be read in conjunction with the relevant Donald Insall Associates (Insall) specification and trade contractors' drawings and information by specialists.

In the event of any discrepancy, please contact Insall immediately.

This drawing may contain survey information by others and is to be used solely for the purposes for which it was issued.

These are uncontrolled documents issued for information purposes only. If you have any queries regarding the drawings, contact Insall immediately.

Insall cannot be held responsible for any errors arising from changes made to an uncontrolled file.

Drawings by Donald Insall Associates to be read in conjunction with full 'Next Chapter' drawing sets. Including those by Structural Engineer, MEP Engineer, Exhibition Designer, Fire Consultant and Acoustic Consultant.

Area XX *'Next Chapter'* items proposed to progress to construction-stage in 2024.

Area XX *'Next Chapter'* items proposed to progress to construction-stage in 2024.

Area XX *'Next Chapter'* items not currently proposed to progress to construction-stage in the 2024 works. Proposed date of construction-stage for these works to be confirmed.

Rev.	Date	Drn.	Auth.	Description
P3b	18.01.23	JXW	RXC	Amendments to Planning and LBC Application
P3	27.06.23	JXW	RXC	Planning Permission and LBC Application
P2	09.05.23	JXW	RXC	For Costing
P1	13.04.23	JXW	RXC	Initial Issue

Purpose of Issue

Planning Permission and LBC Application

Project Information

The John Rylands
Research Institute and Library
Manchester, 'Next Chapter' Project

Drawing Title

Landscape as Proposed - General Arrangement

Drawing Number

Project ID	Originator	Functional Breakdown	Spatial Breakdown	Form	Discipline	Number
JRL	DIA	ZZ	XX	D60	ACL	4111

Project Number	Scale at A1	Status	Revision
MAN_JRL_03	As indicated	S3	P3b

Donald Insall Associates
Chartered Architects and Historic Building Consultants

Ducie House, 37 Ducie Street, Manchester M1 2JW
(+44) 0161 359 4326
Manchester@insall-architects.co.uk

© 2023 DONALD INSALL ASSOCIATES LTD