


Note: SFS and sub structure drawn indicatively.
Site survey required to confirm accuracy and
suitability of components of the substructure.

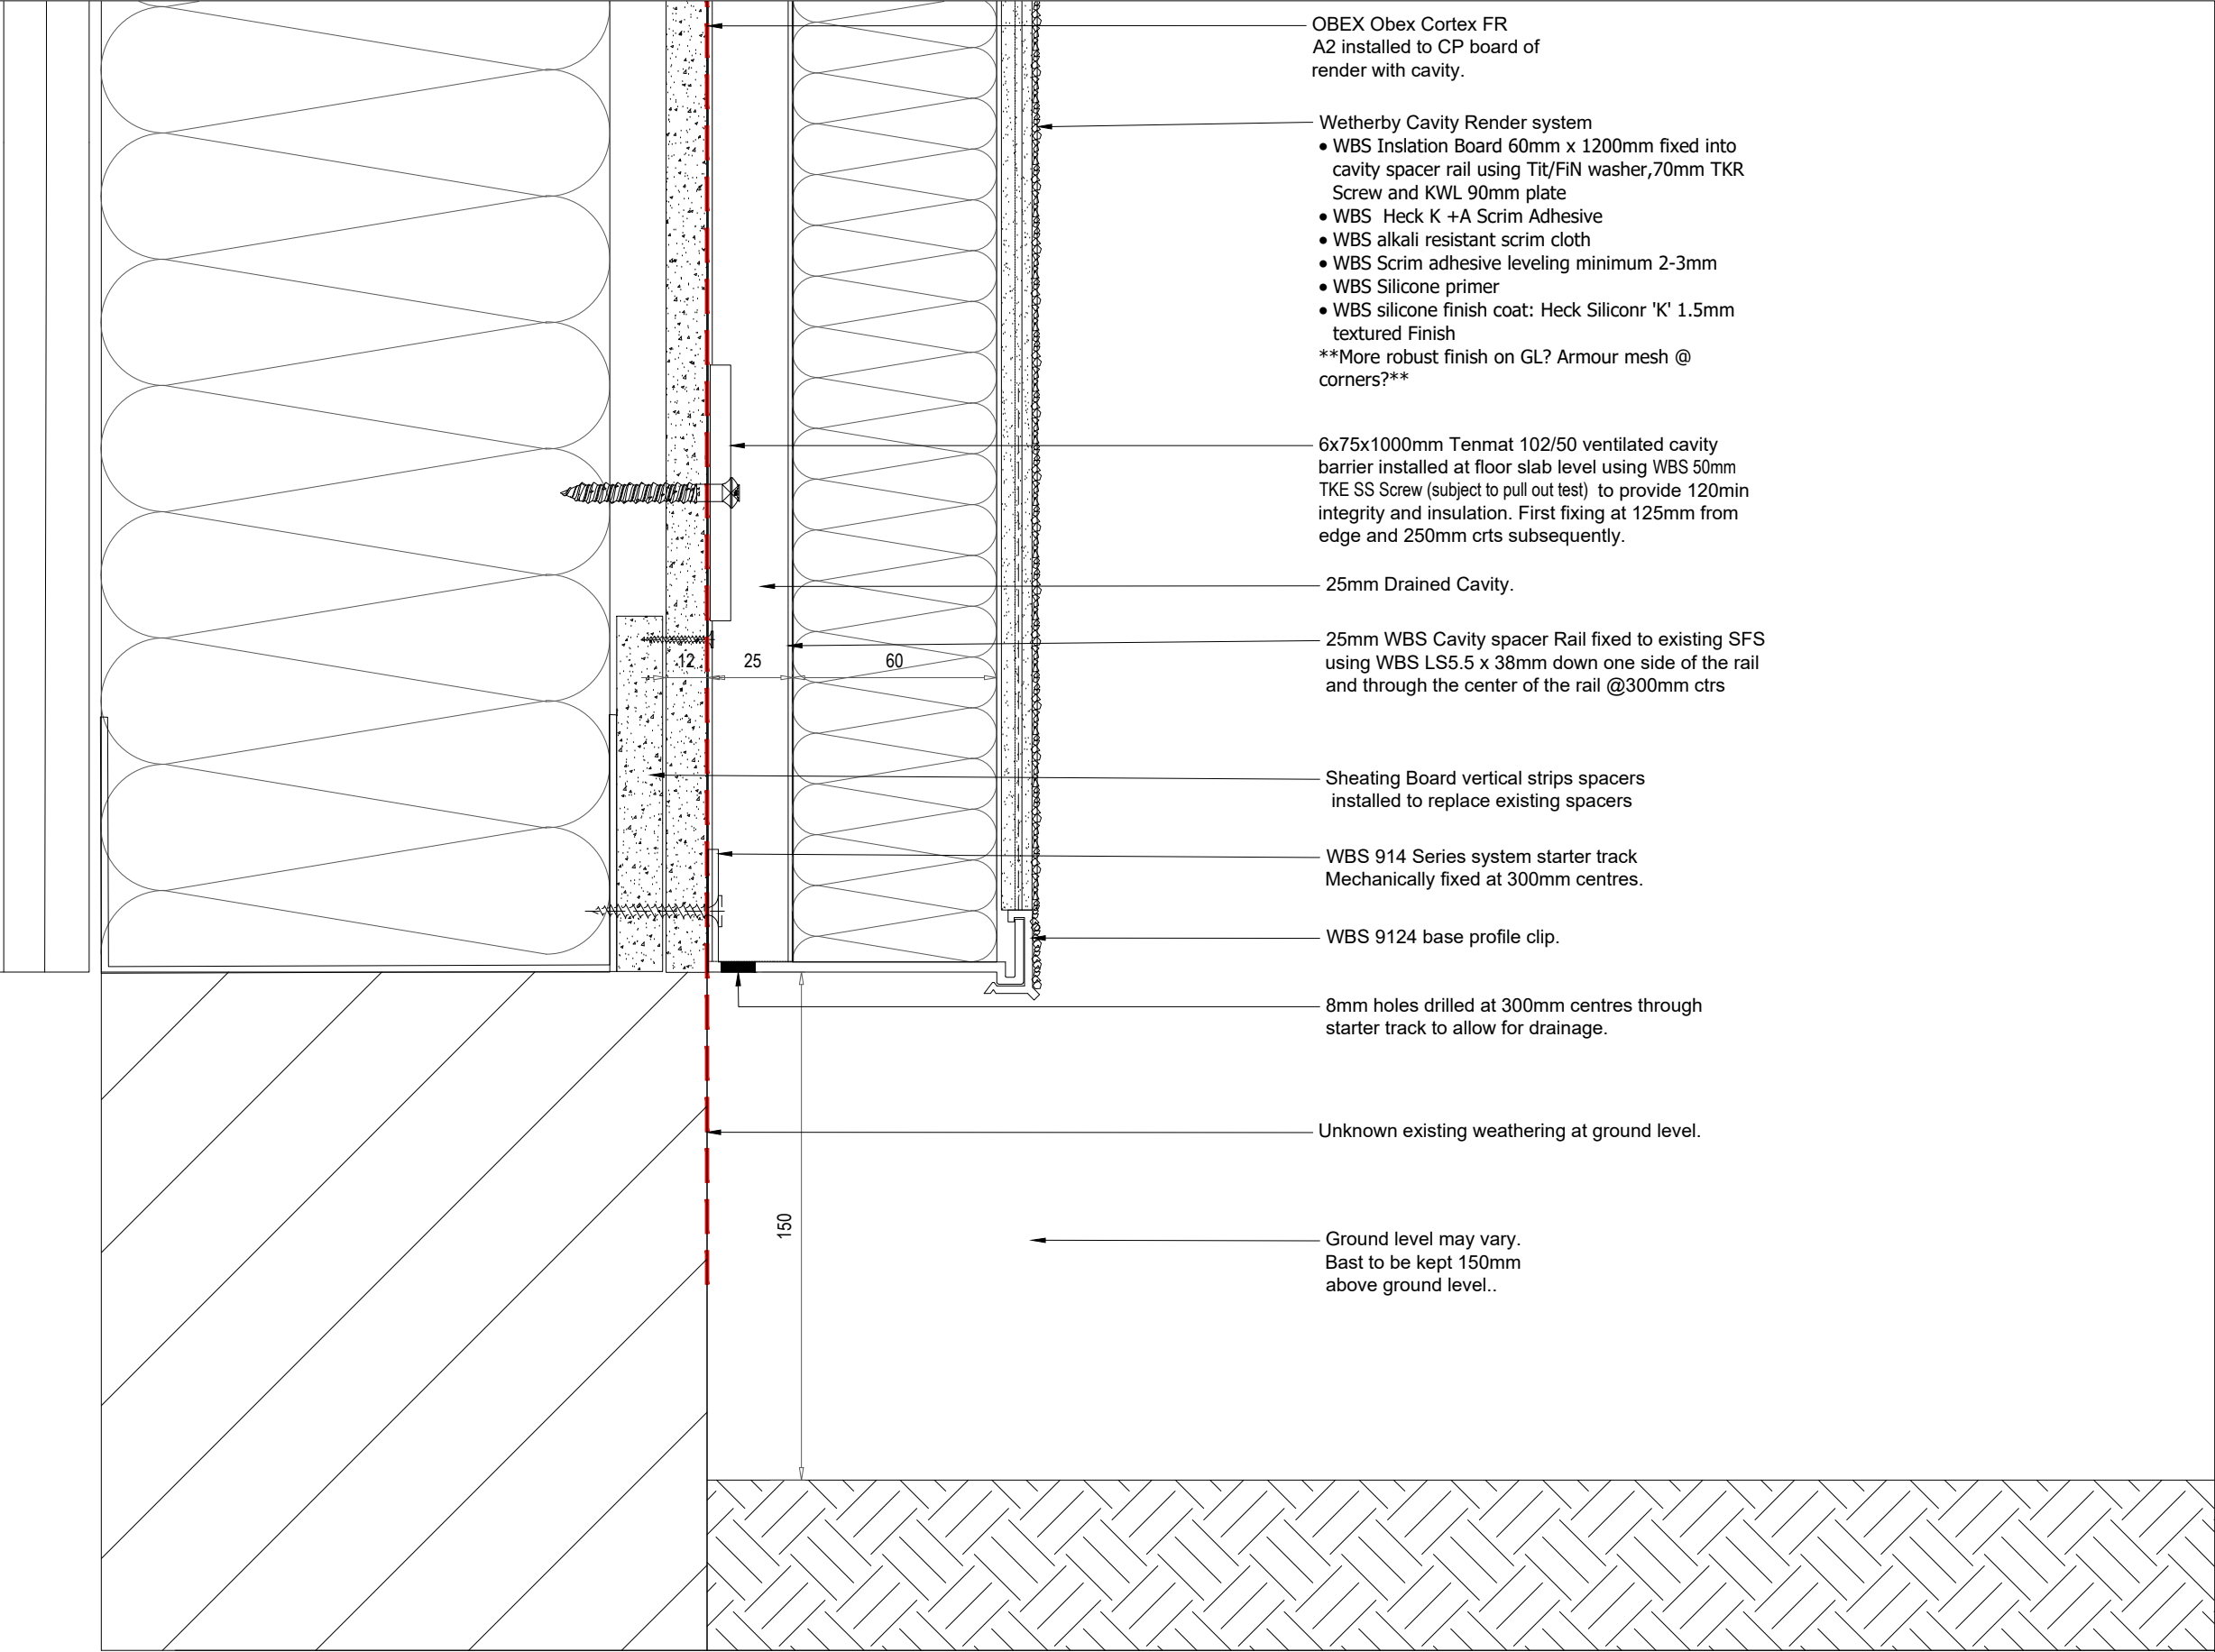

Novo Facades LTD
74 Broadway
Peterborough
PE11SU
Tel 01733 639020
www.novofacades.co.uk

				Project Title	Design House	Drawing Title				Scale		1:2@A3		
				Location	M4 1HS	Render Base Detail				Drawn by	LJ	Date	20.11.2023	
01.12.2023 - P2										Checked by	MM	Date		
Architects Returned Drawing Status										Drawing No	NV369-DRG-SUB-D2114		Rev	P2
				GENERAL NOTES: DIMENSIONS ARE FOR INSTALLATION PURPOSES ONLY. SITE DIMENSIONS MAY VARY. ANY DIMENSIONS ARE TO BE CONFIRMED ON SITE.										