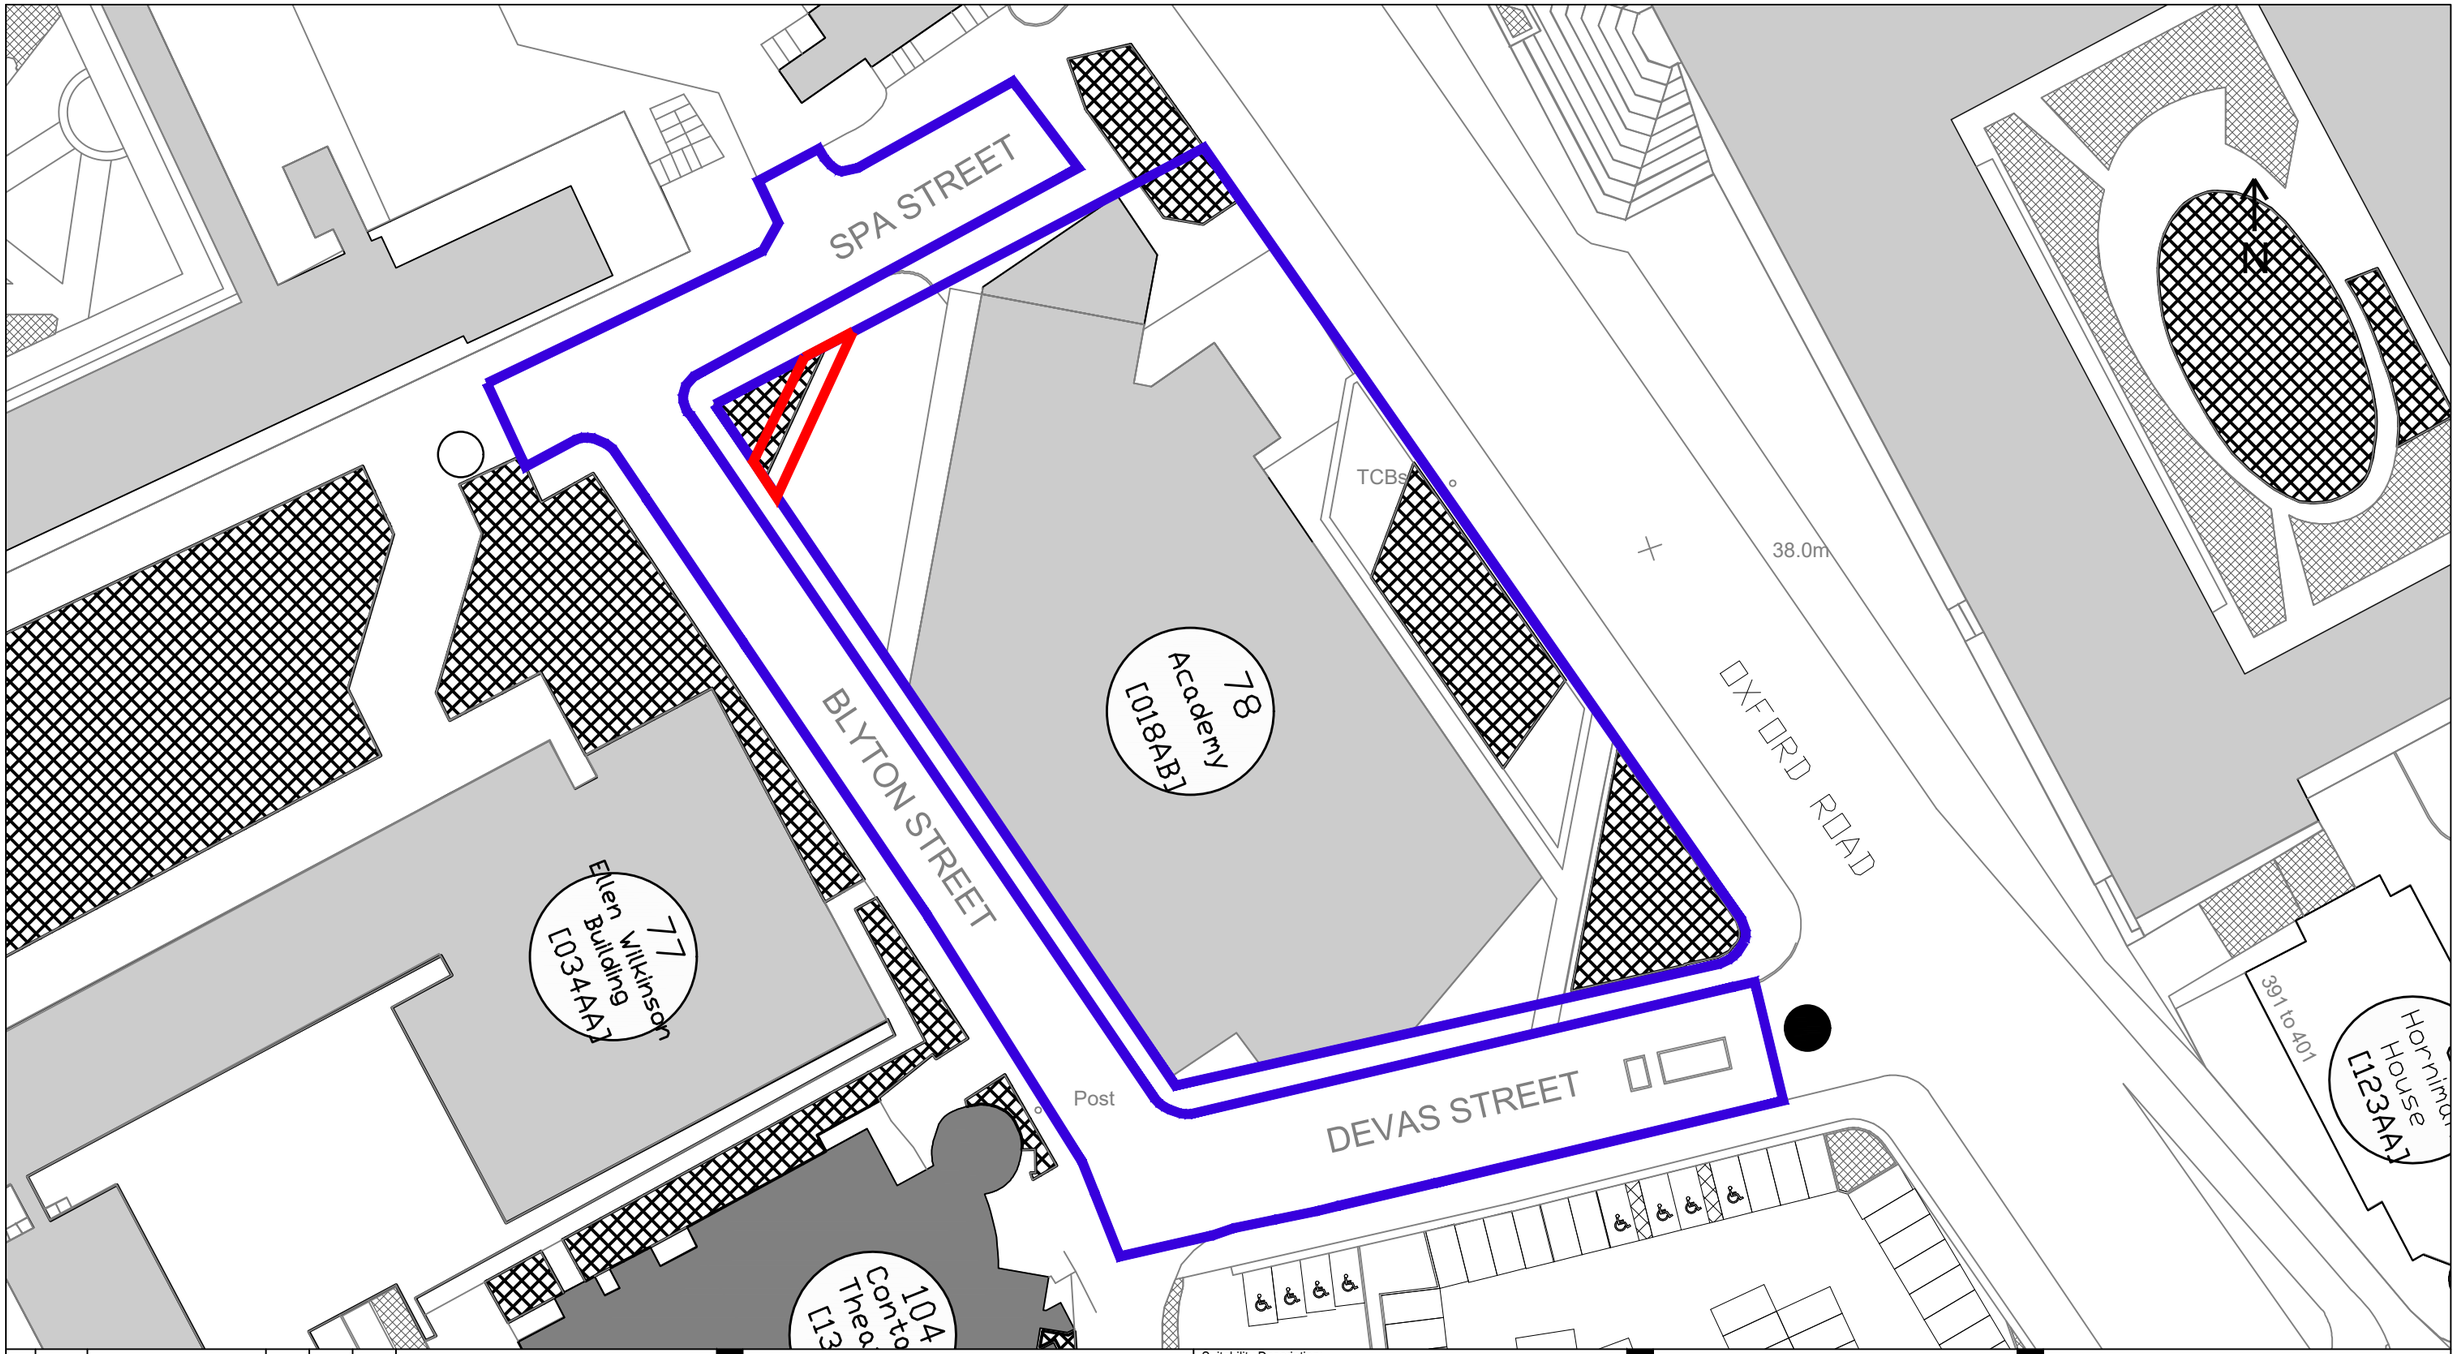

Rev	Date	Description	Drn	Ch'k	App.

NOTES:

LOCATION OF WORKS

OTHER LAND OWNED BY THE APPLICANT

Client

MANCHESTER 1824
The University of Manchester

Site

Manchester Academy
UoM Students' Union

The University of Manchester

Client

Directorate of Estates and Facilities

Beyer Building | Oxford Road
Manchester | M13 9PL

Suitability Description: For Planning

Designed		Date	Signed
Drawn	LP	Date NOV 23	Signed
Checked	MR	Date JAN 24	Signed
Approved		Date	Signed
Scale:	1:500	Datum:	
Original Size:	A3	Grid:	
Suitability Code:		Project Number:	8231

PROJECT:

Bus Bay Alterations

TITLE:

Site Plan

ARCADIS

Registered office:
ARCADIS
80 Fenchurch St,
London
EC3M 4BY

Coordinating office:
Suite 1A
Four Piccadilly Place
Manchester
M1 3BN
Tel: 44 (0)161 245 8700

www.arcadis.com

Drawing Number: 8231_02

Revision: -

100mm on Original

Print Date: 13/02/2024 09:27:32

C:\Users\pottingl3482\ARCADIS\UoM Summer Works Programme 2021 - General\Academy_Temporary_Boiler\10_Planning_Application\Pavement_Alterations_Planning.dwg

© Copyright reserved