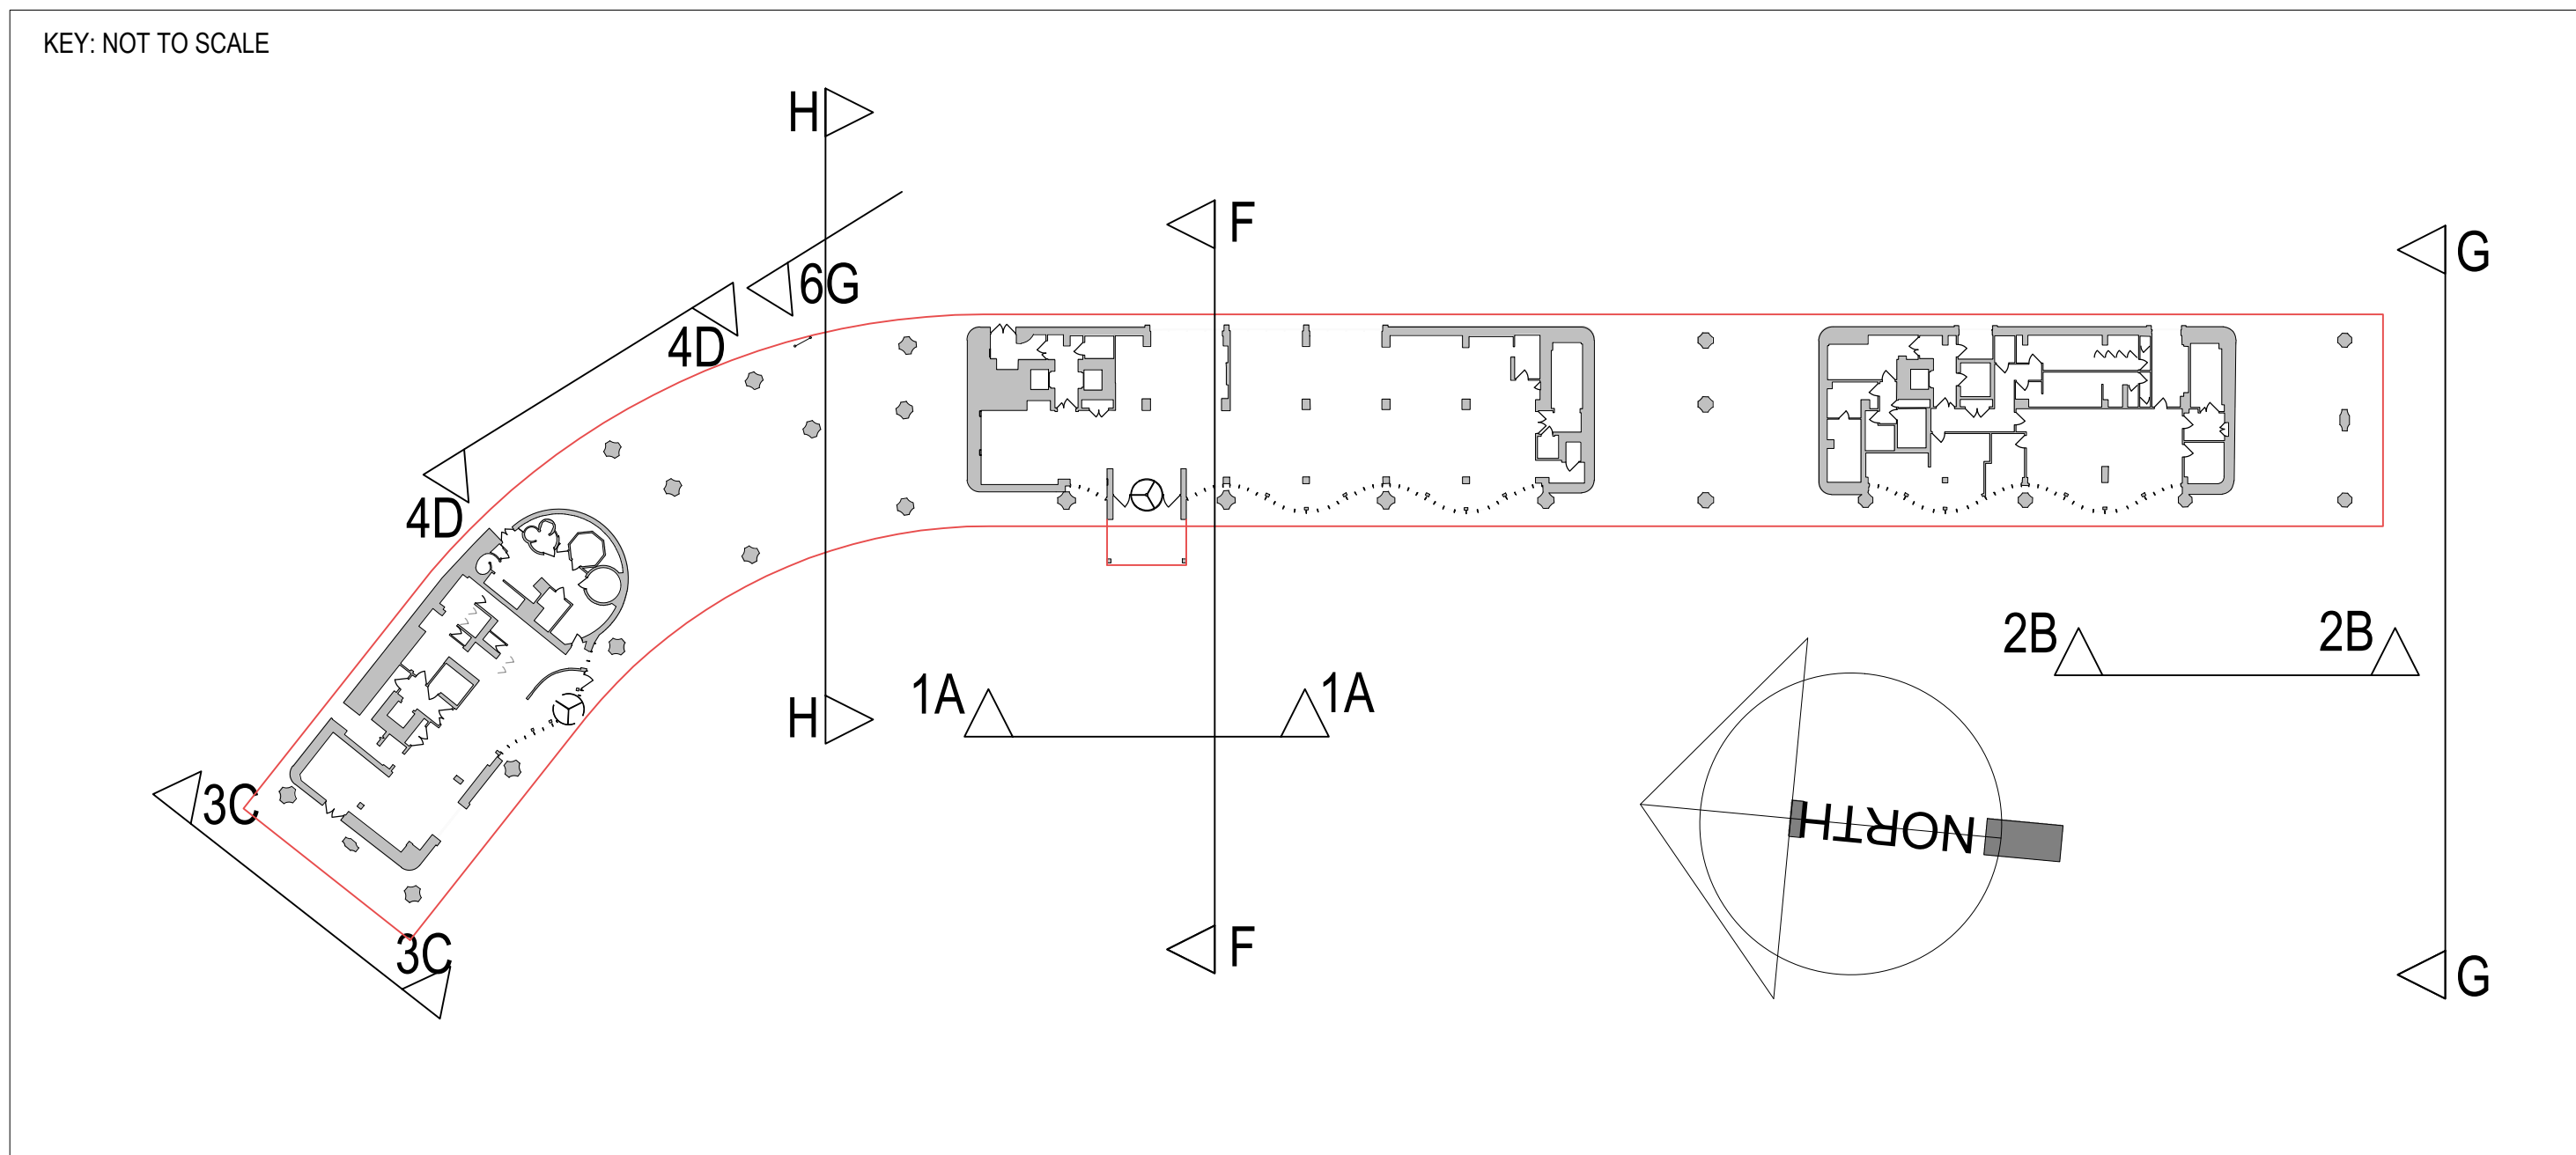
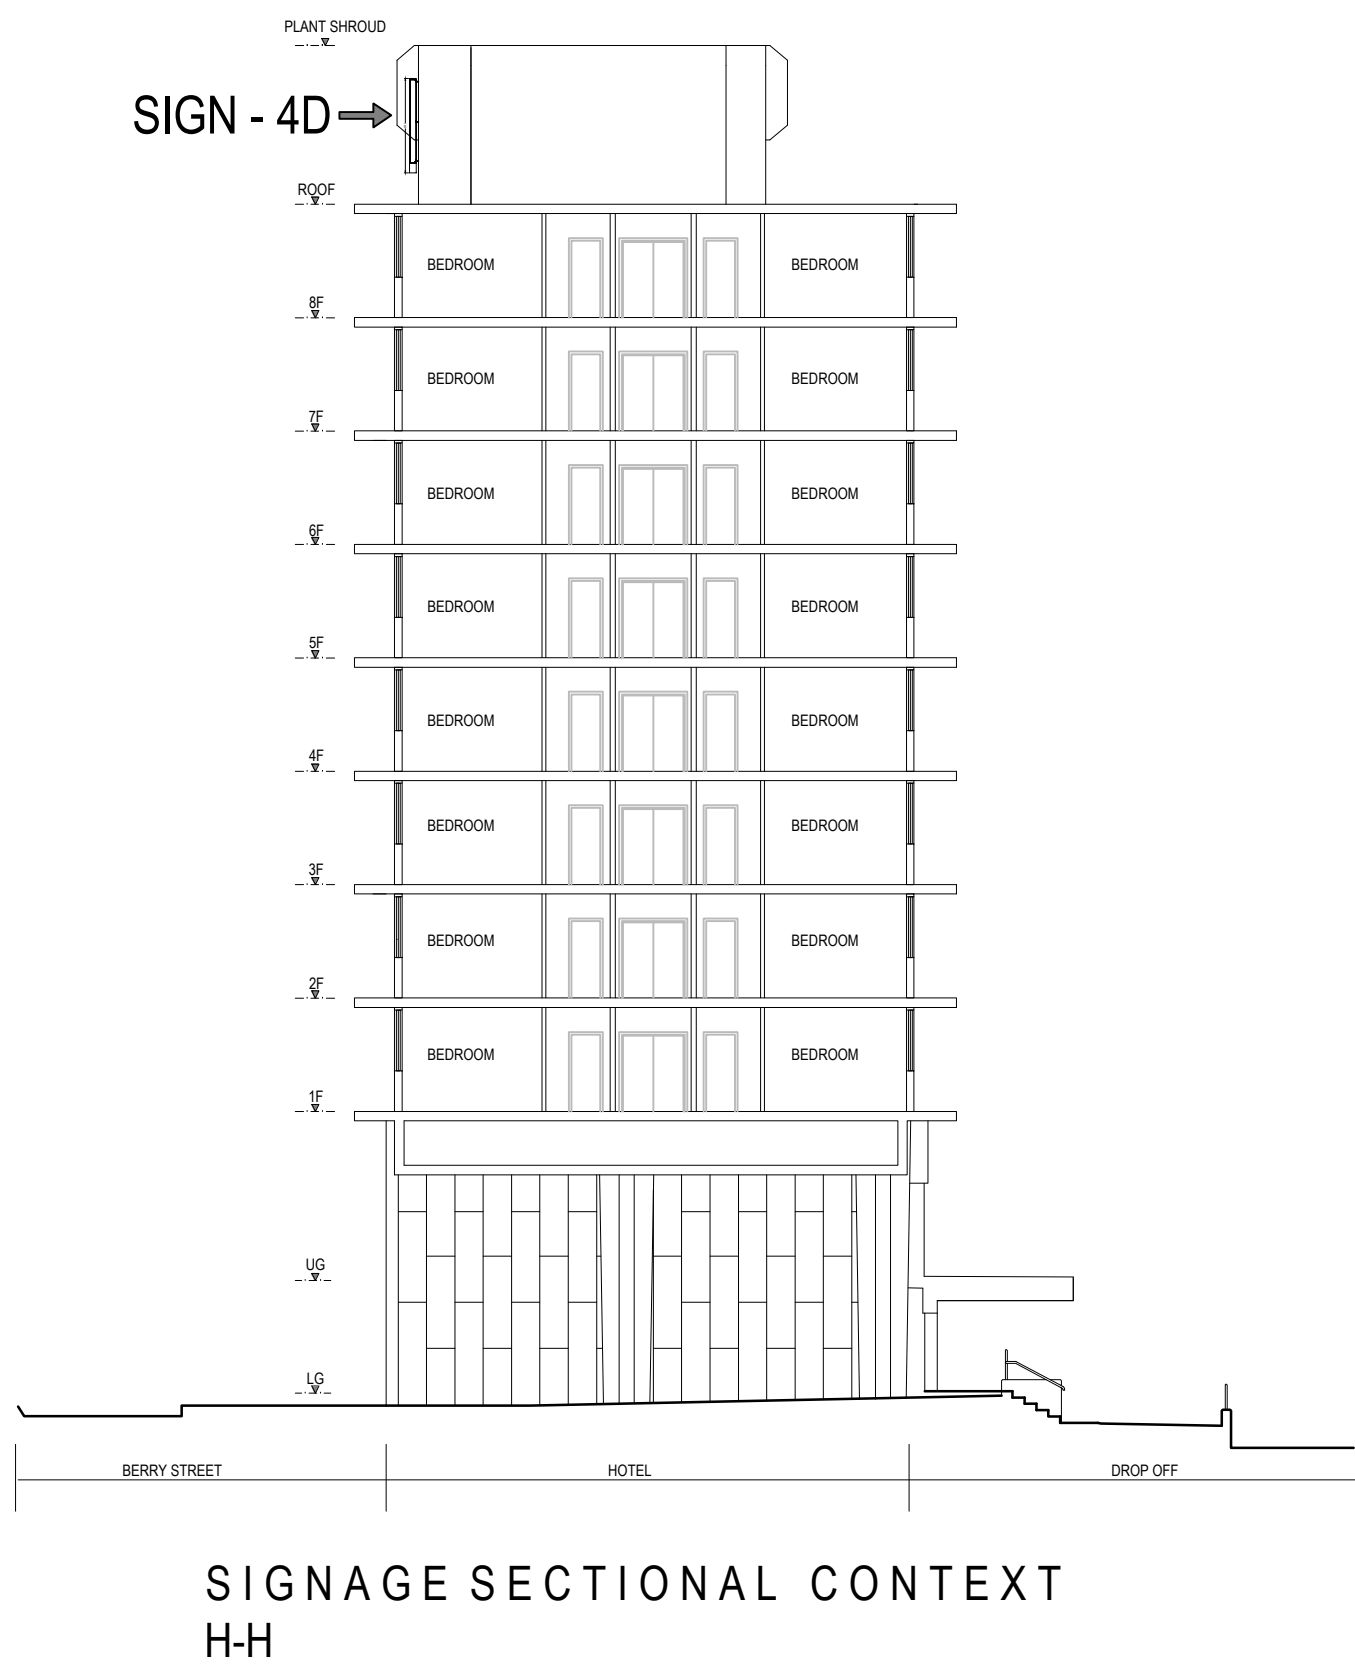
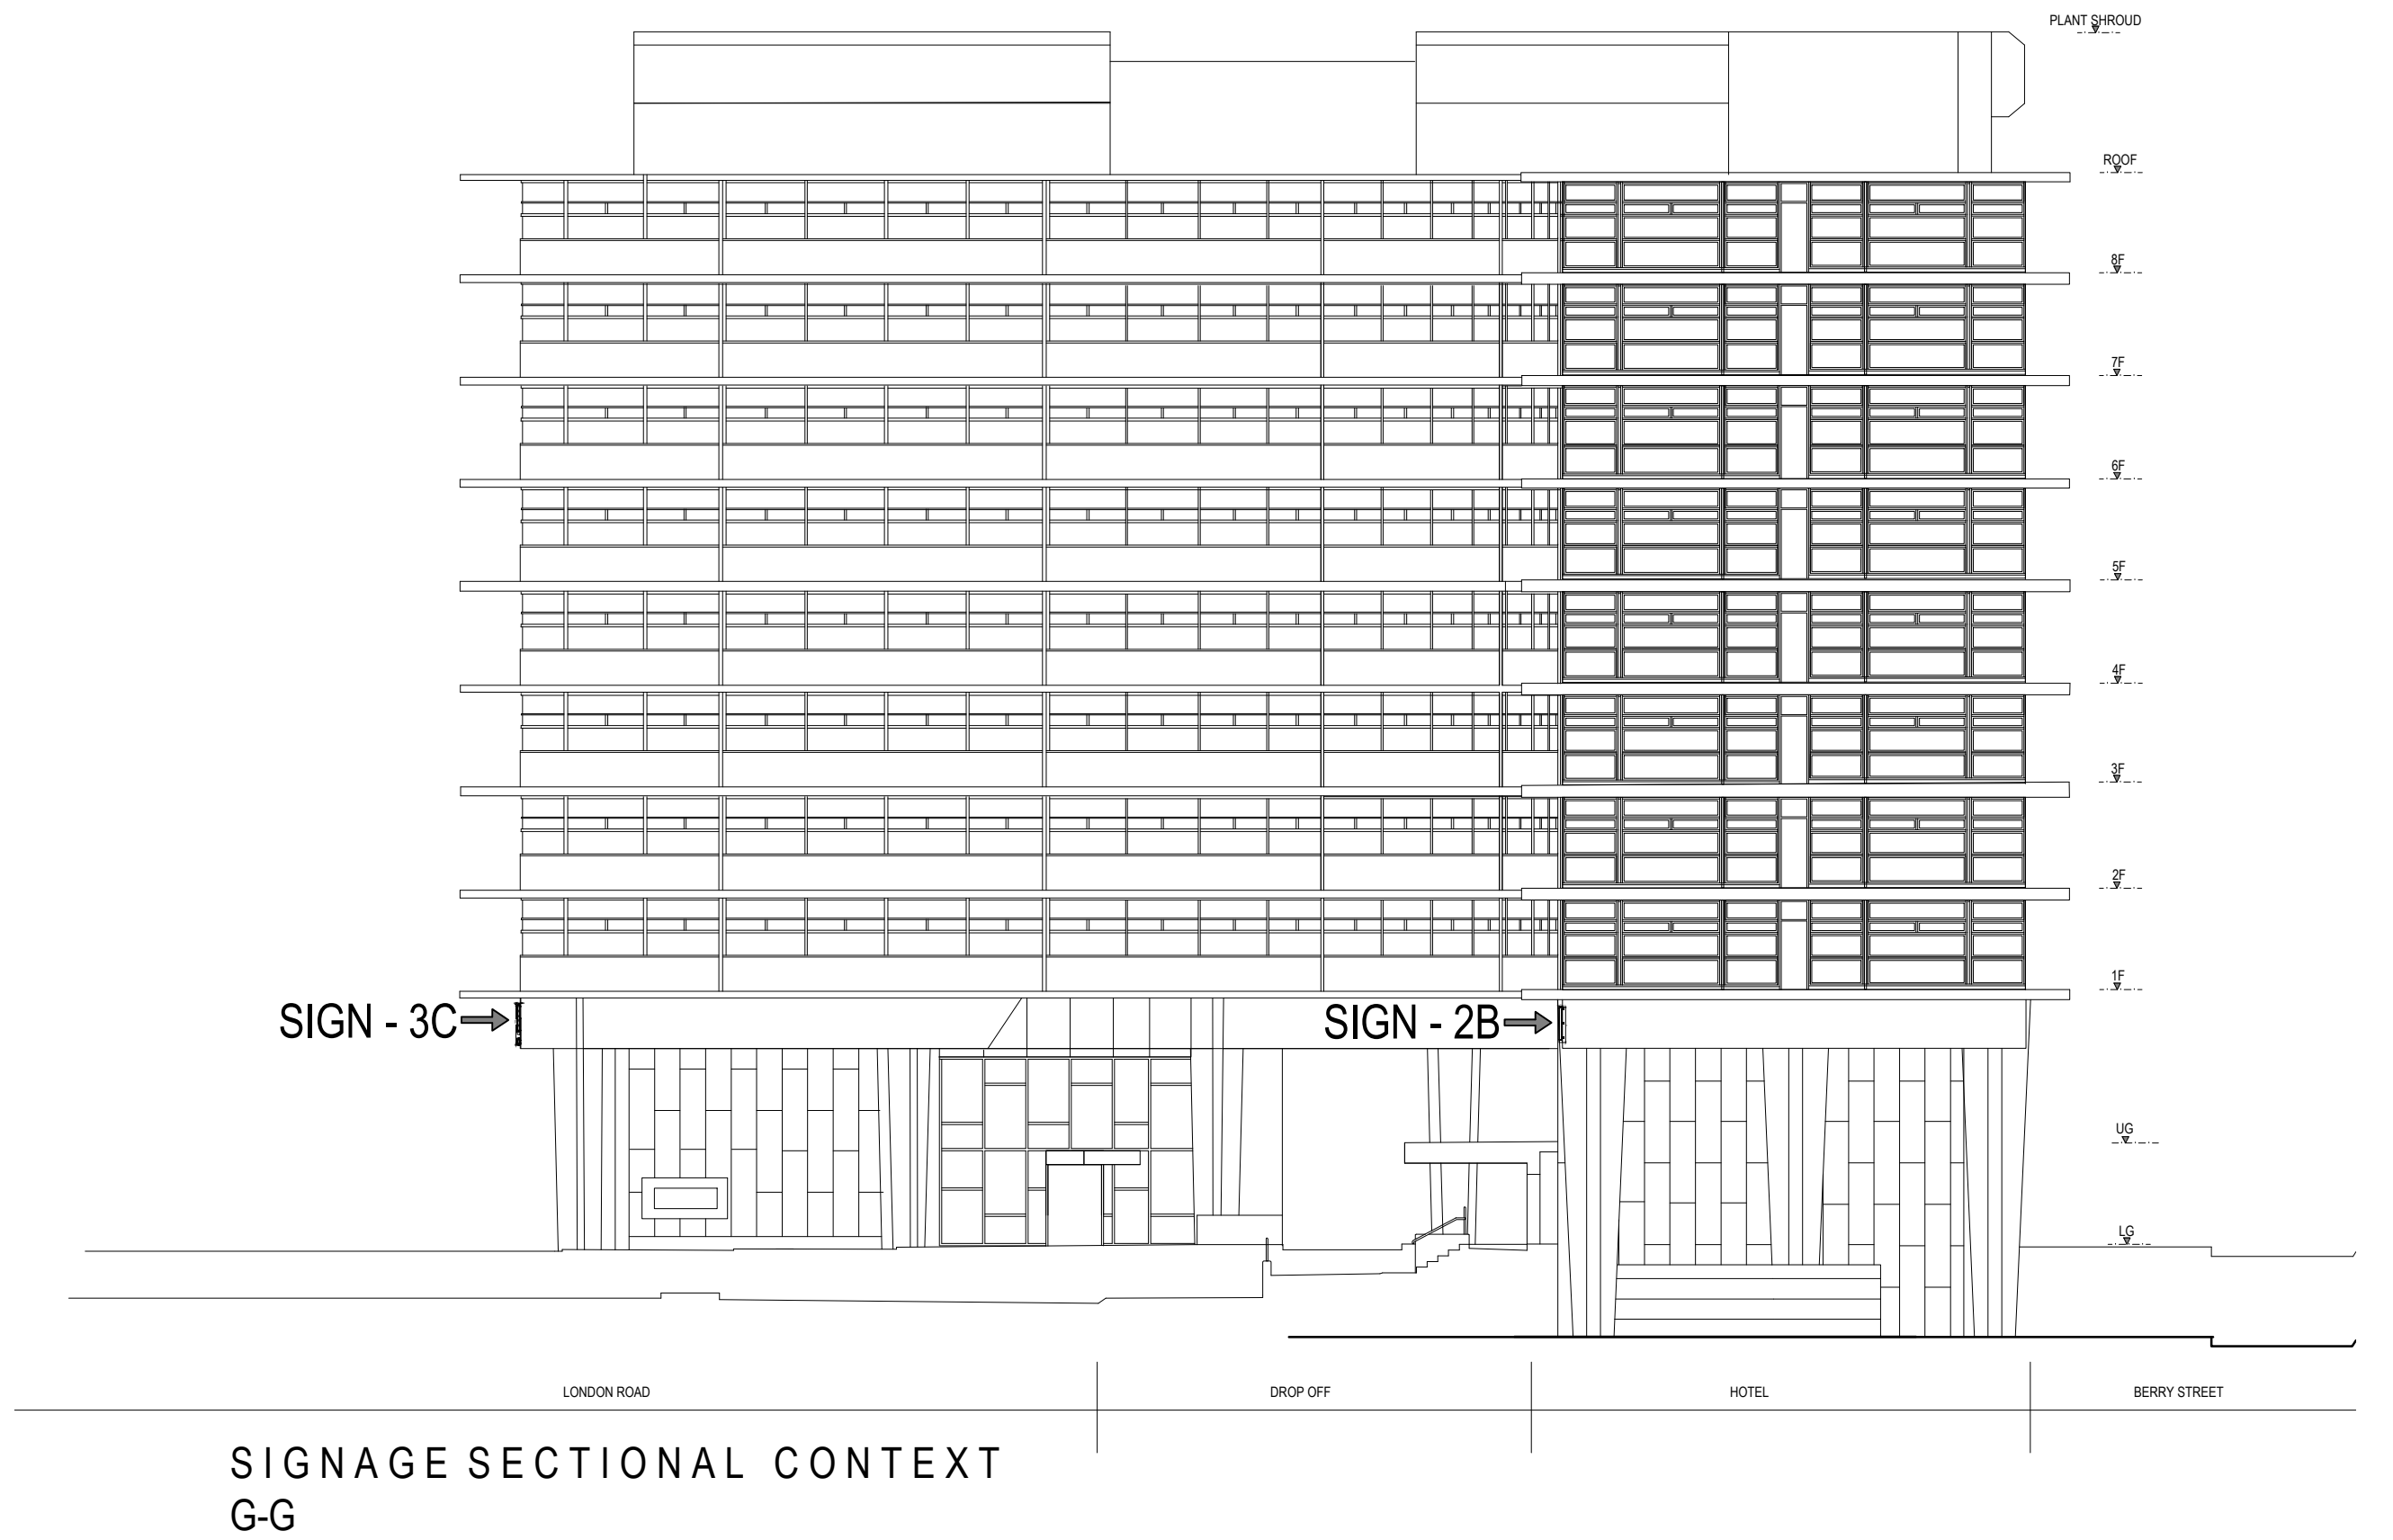
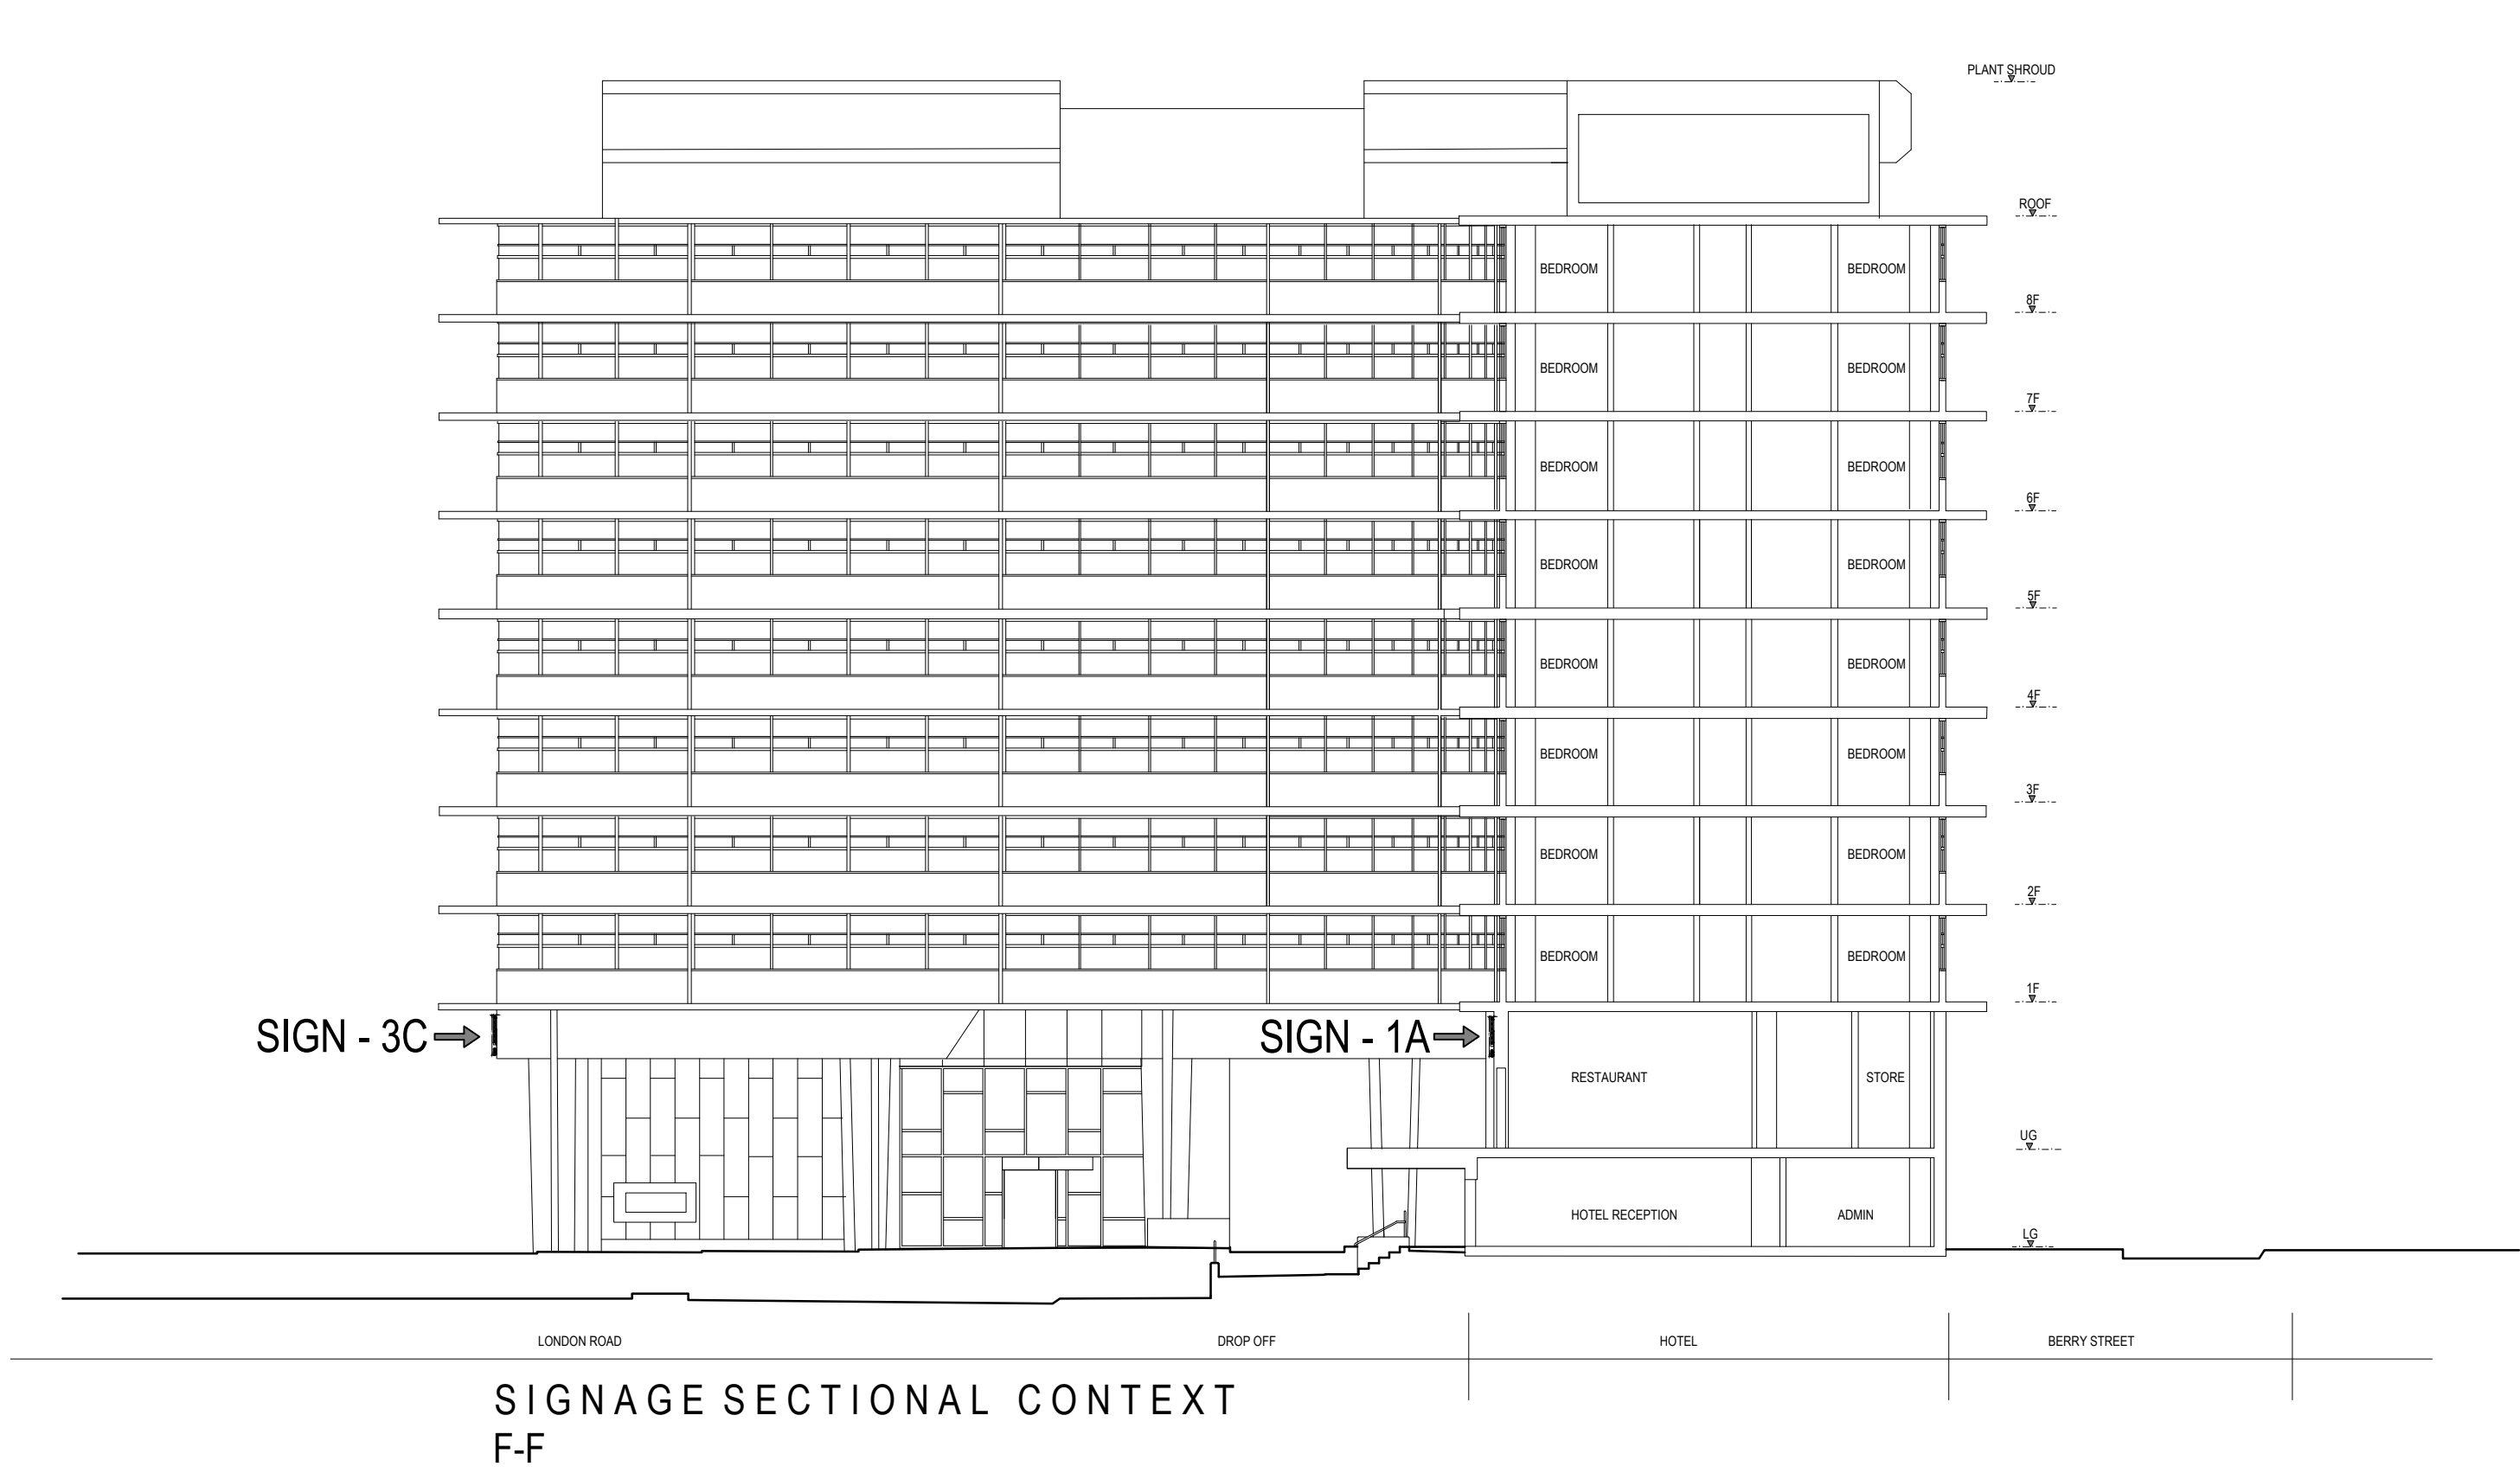


DRAWING TO BE READ IN CONJUNCTION WITH
DRAWINGS 7442-PS.301-PS.308

revision:		date:	
client:	project:	drawing:	
HAMILTON PYRAMID EUROPE	GATEWAY MANCHESTER LONDON ROAD MANCHESTER, M1 2PG	SIGNAGE 1A-2B-3C-4D-6G SECTIONAL CONTEXT	
project no:	drawing no:	revision:	checked:
7442	PS.310	DF	14.8.2023
scale @ A1		1:200	

street design partnership
architecture - urban design - interiors

16 Brewery Yard, Deva City Office Park, Salford, M3 7BB t: 0161 834 7262 e: info@street-design.net w: www.street-design.net