


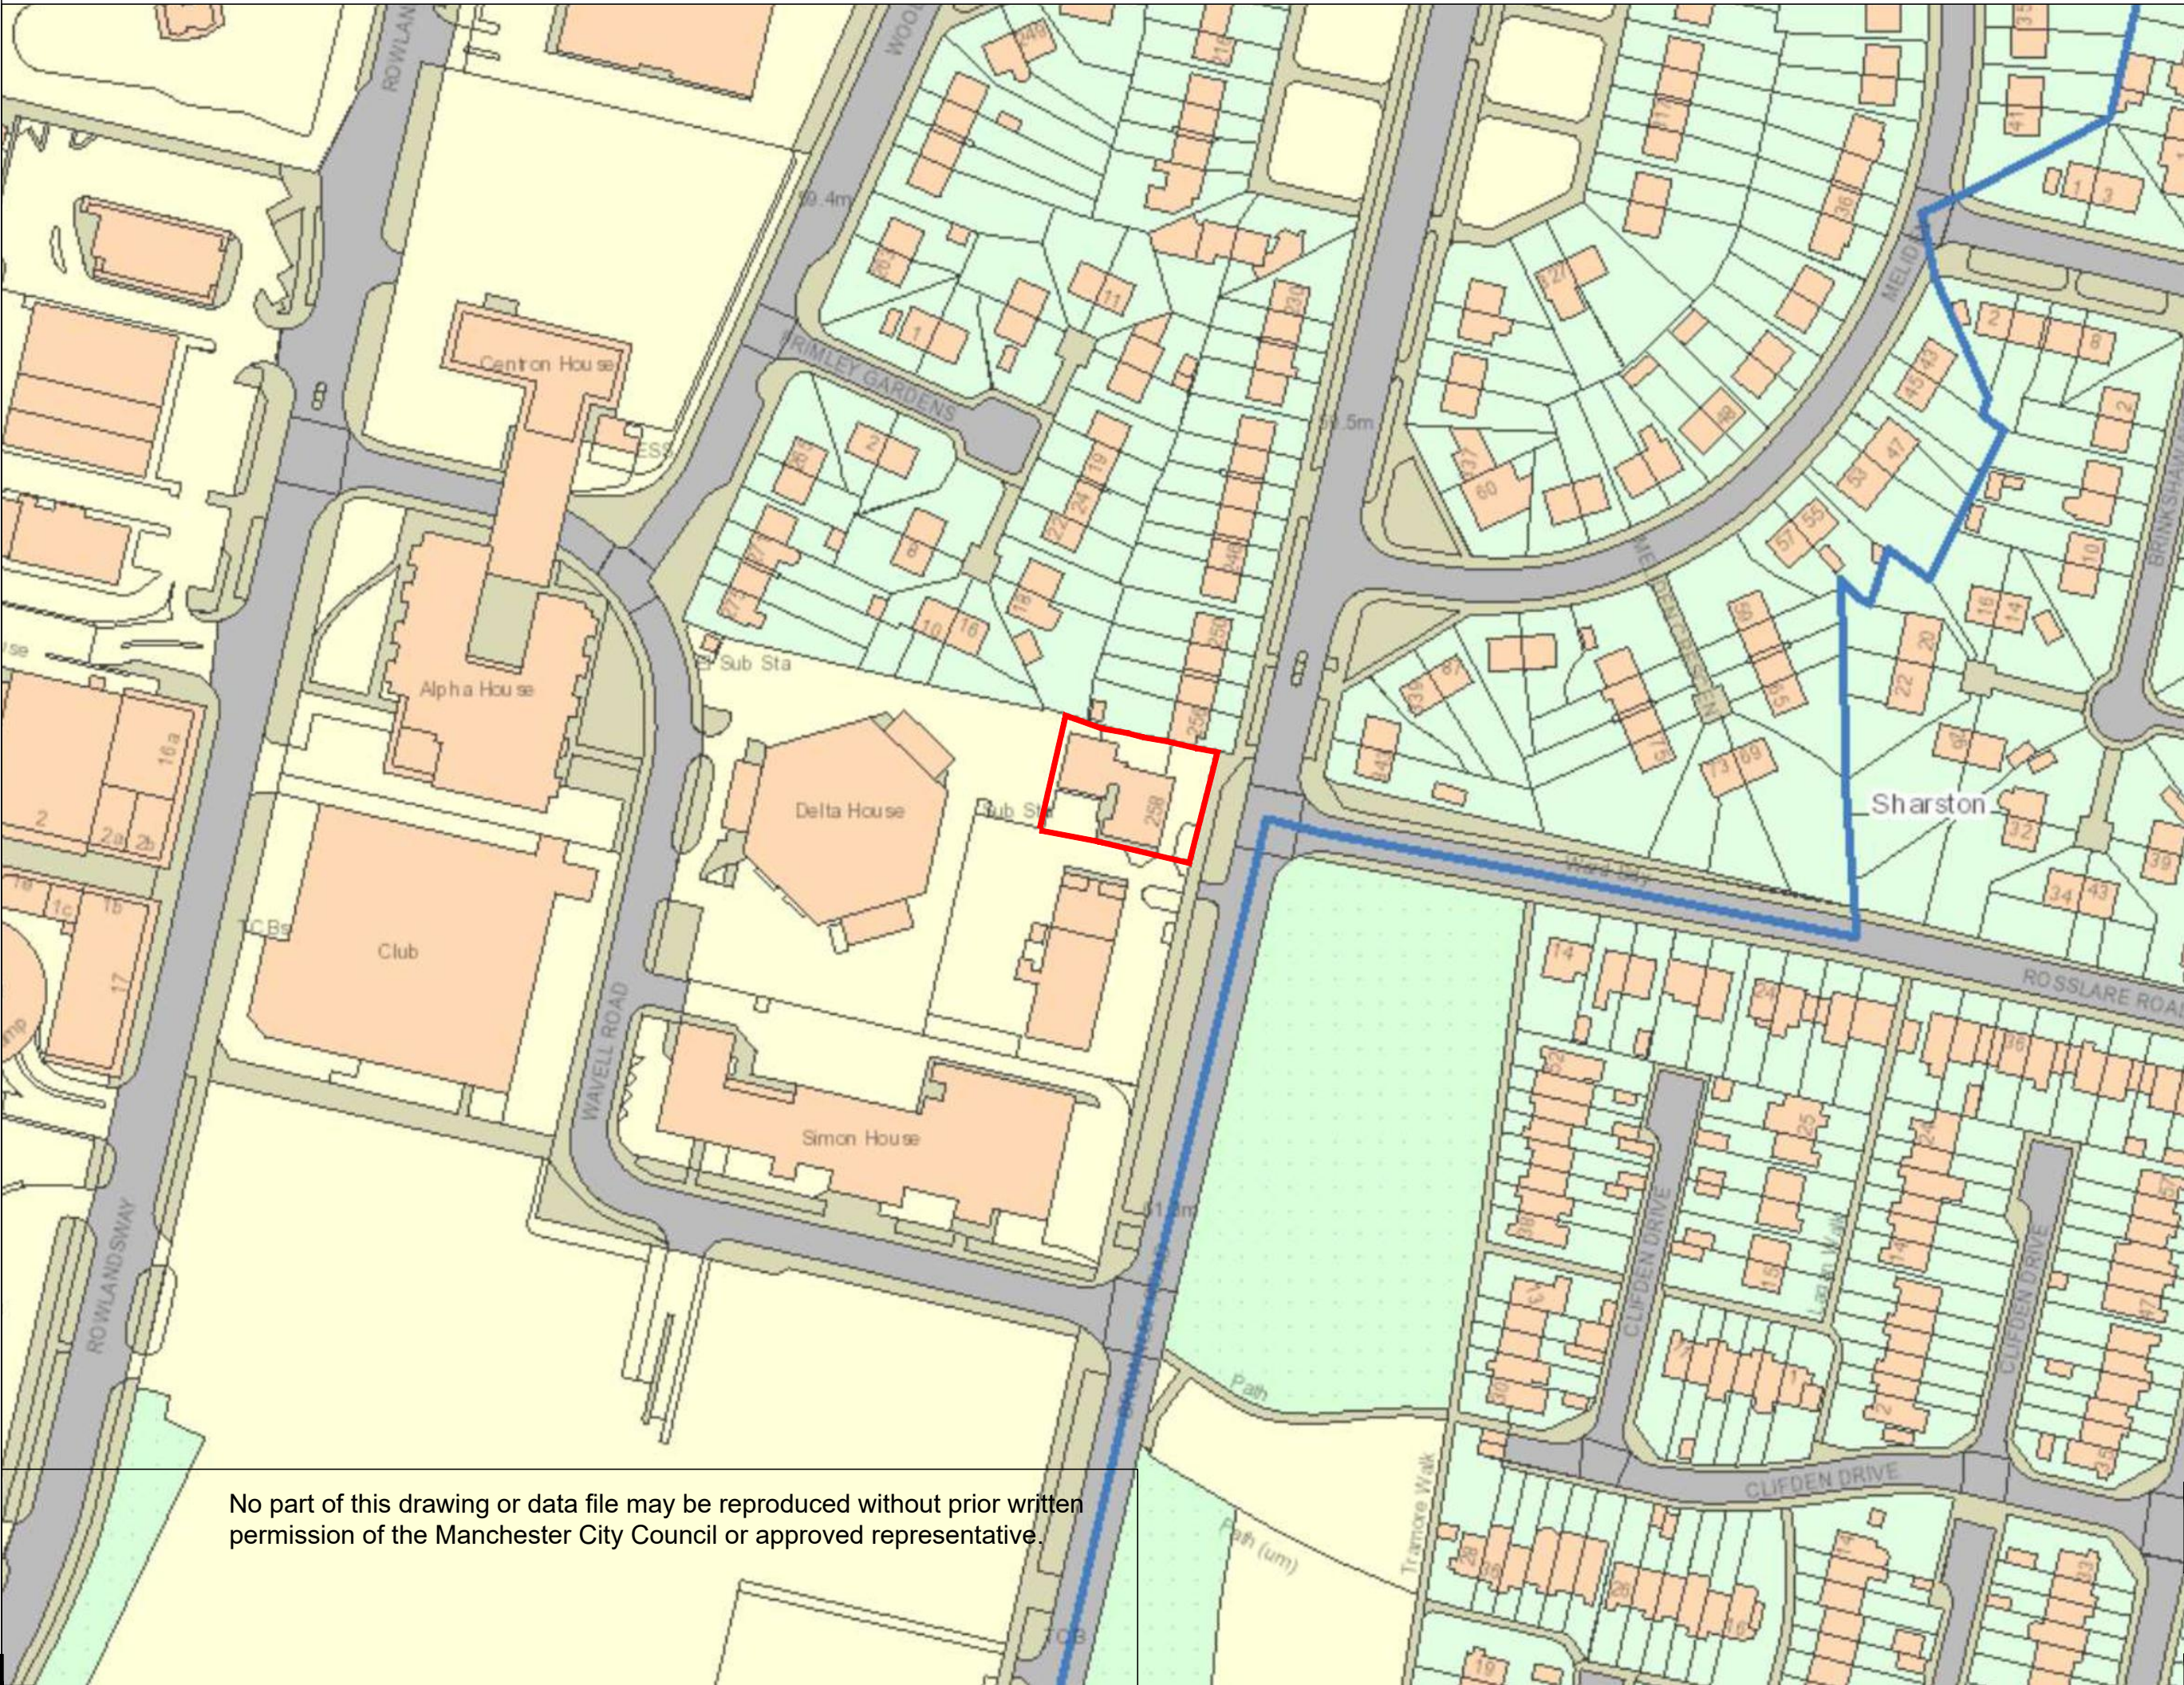

- NOTES
1. All dimensions are in millimetres unless otherwise stated
 2. This drawing is to be read with all other relevant documentation
 3. Do not scale from this drawing, all measurement data should be taken directly from the model

 **MANCHESTER CITY COUNCIL**
Capital Programmes Division
Manchester City Council
PO Box 532, Town Hall
Manchester
M60 2LA

DRAWING STATUS **S2**

PROPERTY TITLE
Former Probation Centre
258 Brownley Road, Wythenshawe
Manchester

UPRN 000077056478 DFE NO. -

PROJECT TITLE
Conversion of former probation centre into a HMO

DRAWING TITLE
Location Plan

JOB NO. DXH - 45431 DATE 30/03/2023 REV

SCALE 1:1250 AUTHOR JC CHECKED BY APPROVED BY

DRAWING NO. EPC-MCC-ZZ-XX-DR-B-0010

No part of this drawing or data file may be reproduced without prior written permission of the Manchester City Council or approved representative.