



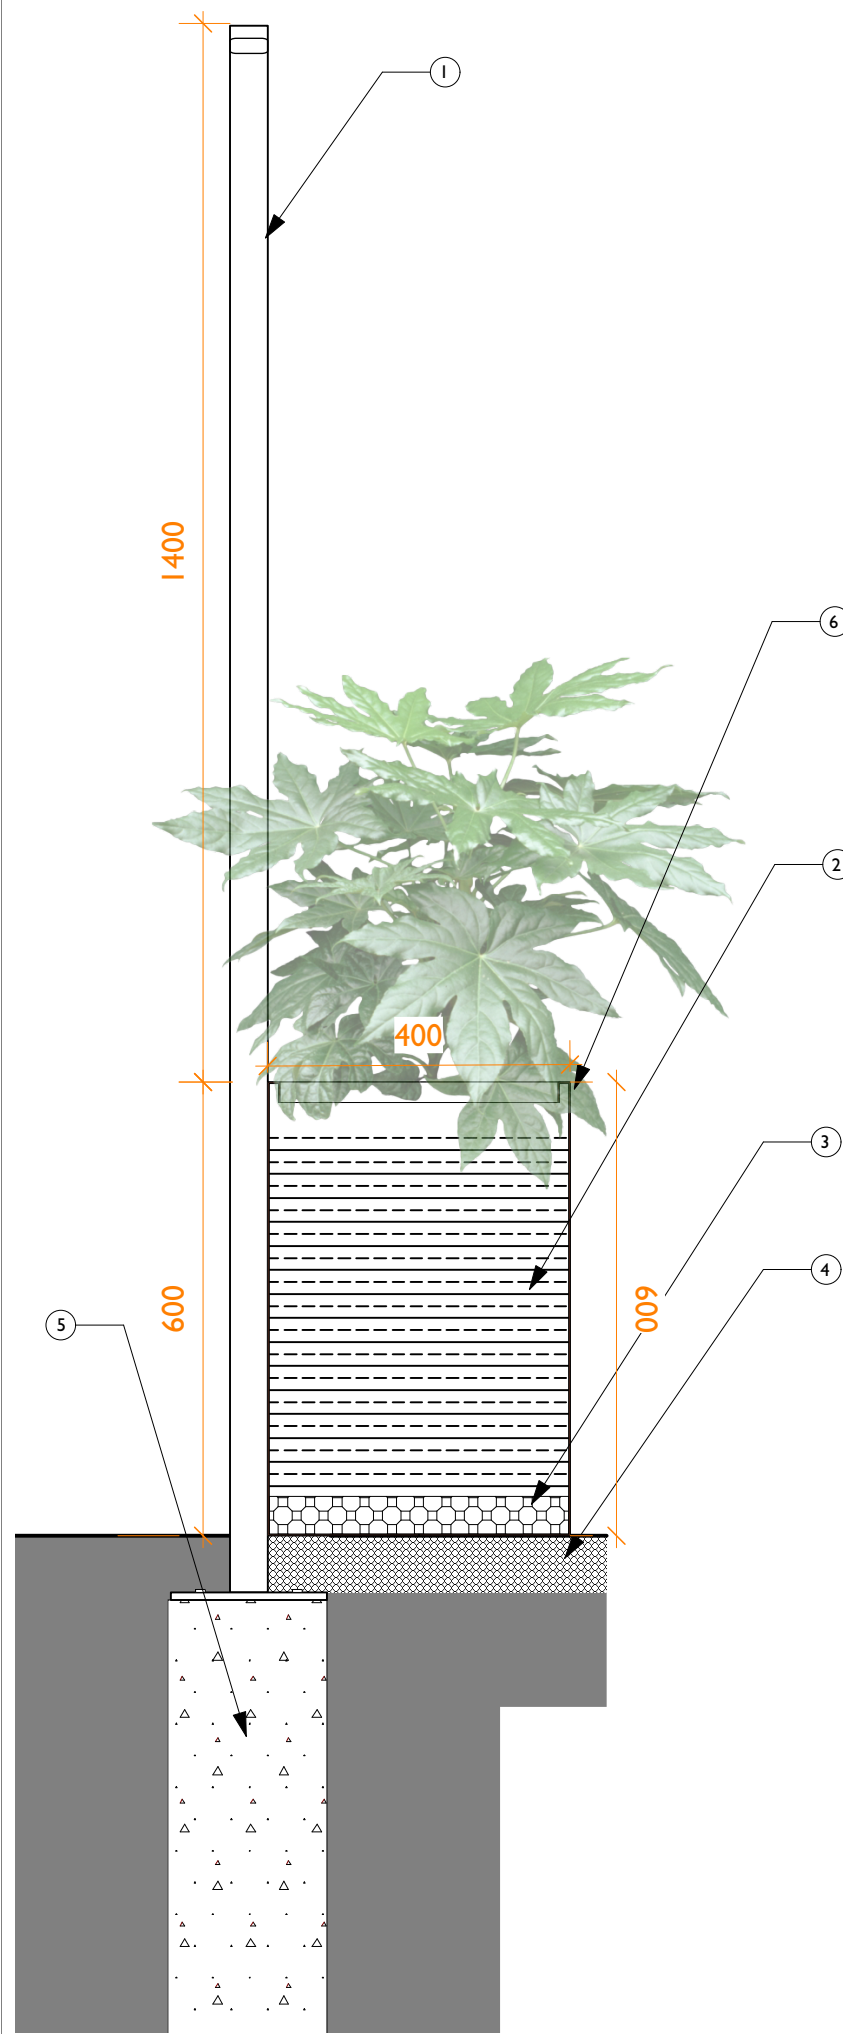


A Corten Steel Trough Planter Detail
Scale: 1:10

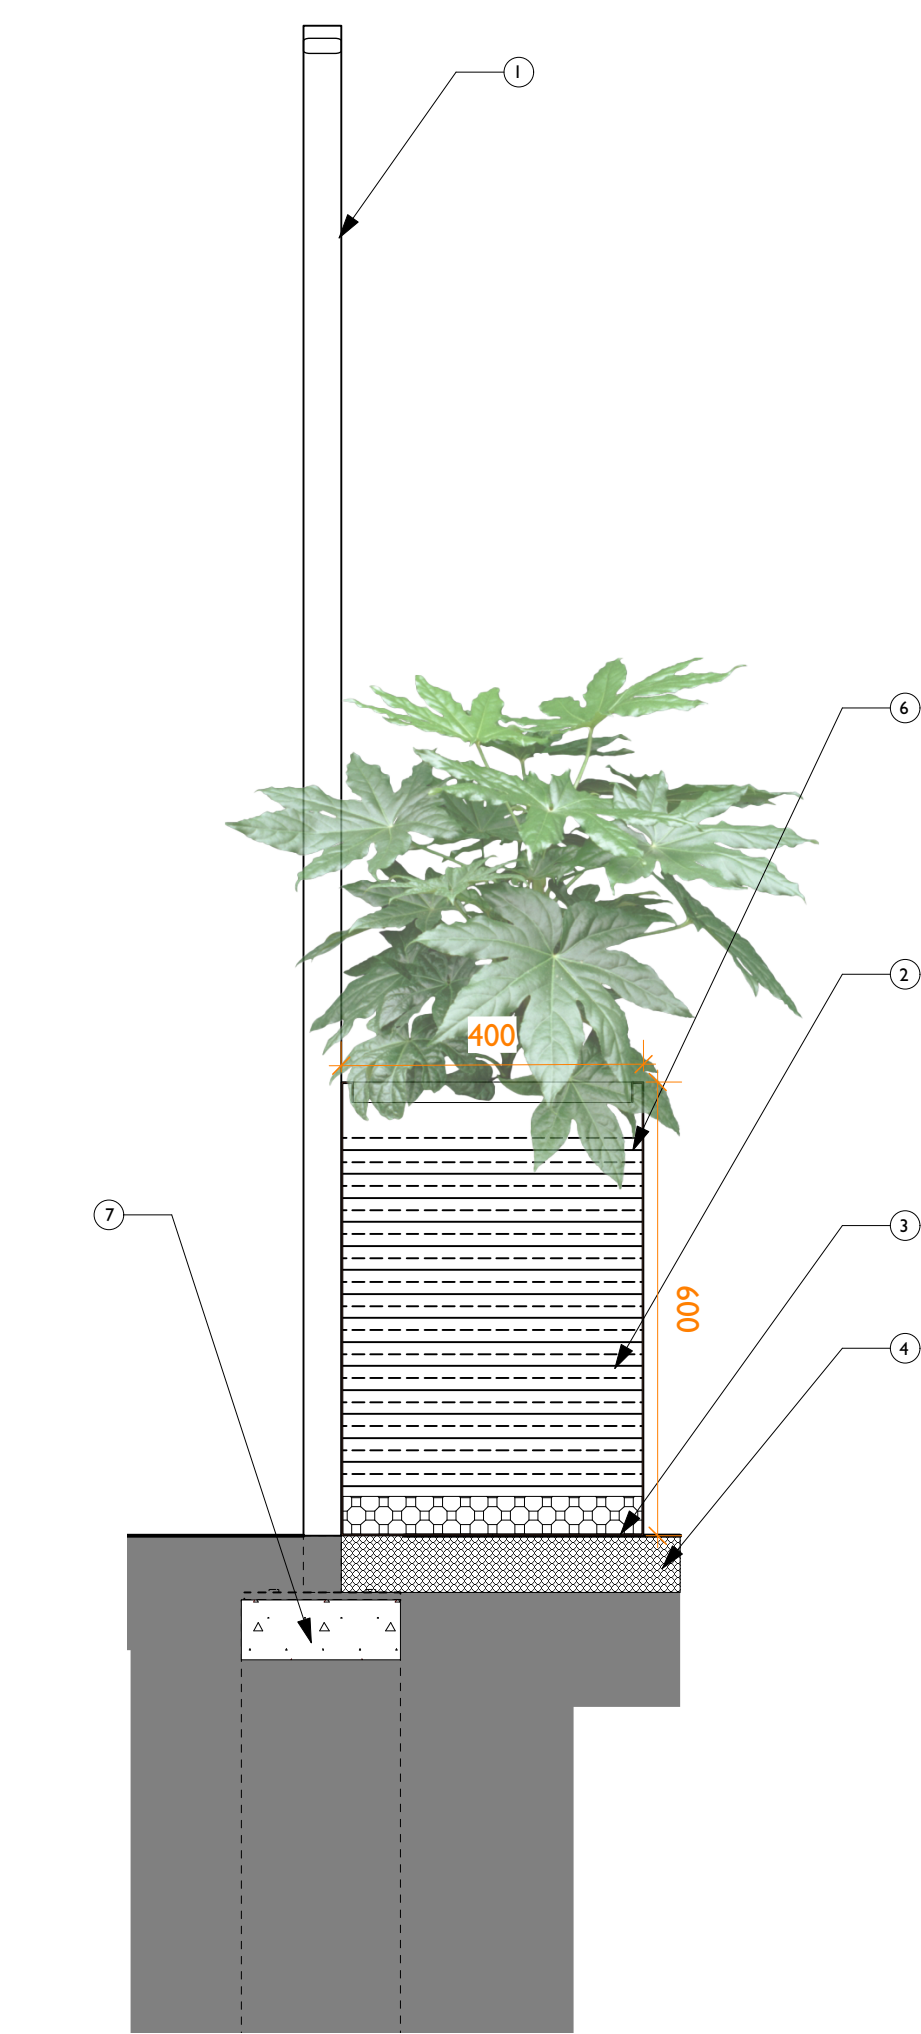

B Corten Steel Trough Planter Detail
Scale: 1:10

Notes

1. Dark grey powder coated steel fence bolted to concrete foundation.
2. Soil
3. Drainage cell
4. Gravel
5. Concrete pile foundation at every post (every 1600mm)
6. Everform courten steel trough planter or similar
7. Concrete ground beam

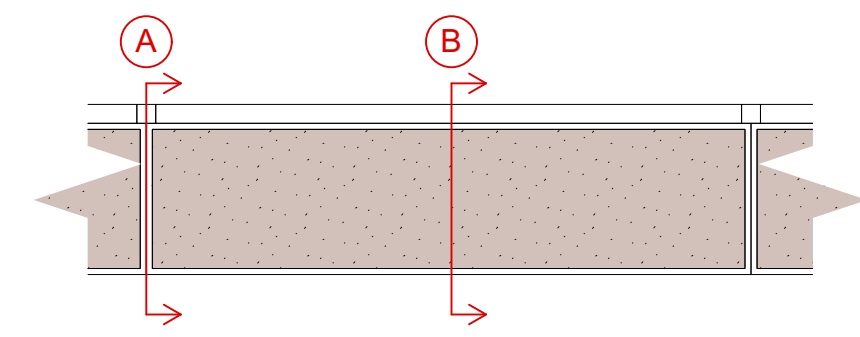

Key Plan
Scale 1:20



Everform Corten Steel Planter

COPYRIGHT OF ATELIER MB LTD
 DO NOT SCALE FROM THIS DRAWING
 DIMENSIONS TO BE CHECKED ON SITE

B Fence description updated. RD RD 09/02/2024	
A Fence updated. RD AB 09/11/2023	
Rev	Note DRN CHK

125 Portland Street

Proposed Planter Details

scheme	1877
drwg no.	P(700)
revision	B

scale	1:10 @ A3
date first drawn	Sep 23
drawn	RJD

SK sketch E existing P proposed T tender C construction FI final issue

www.ateliermb.co.uk
 t 0161 236 0051
 e architect@ateliermb.co.uk

Atelier MB
Urban Architects