


Refuse Storage and Disposal

Dimensions are to be checked on site. Do not scale from drawings. Report discrepancies to the Architect.

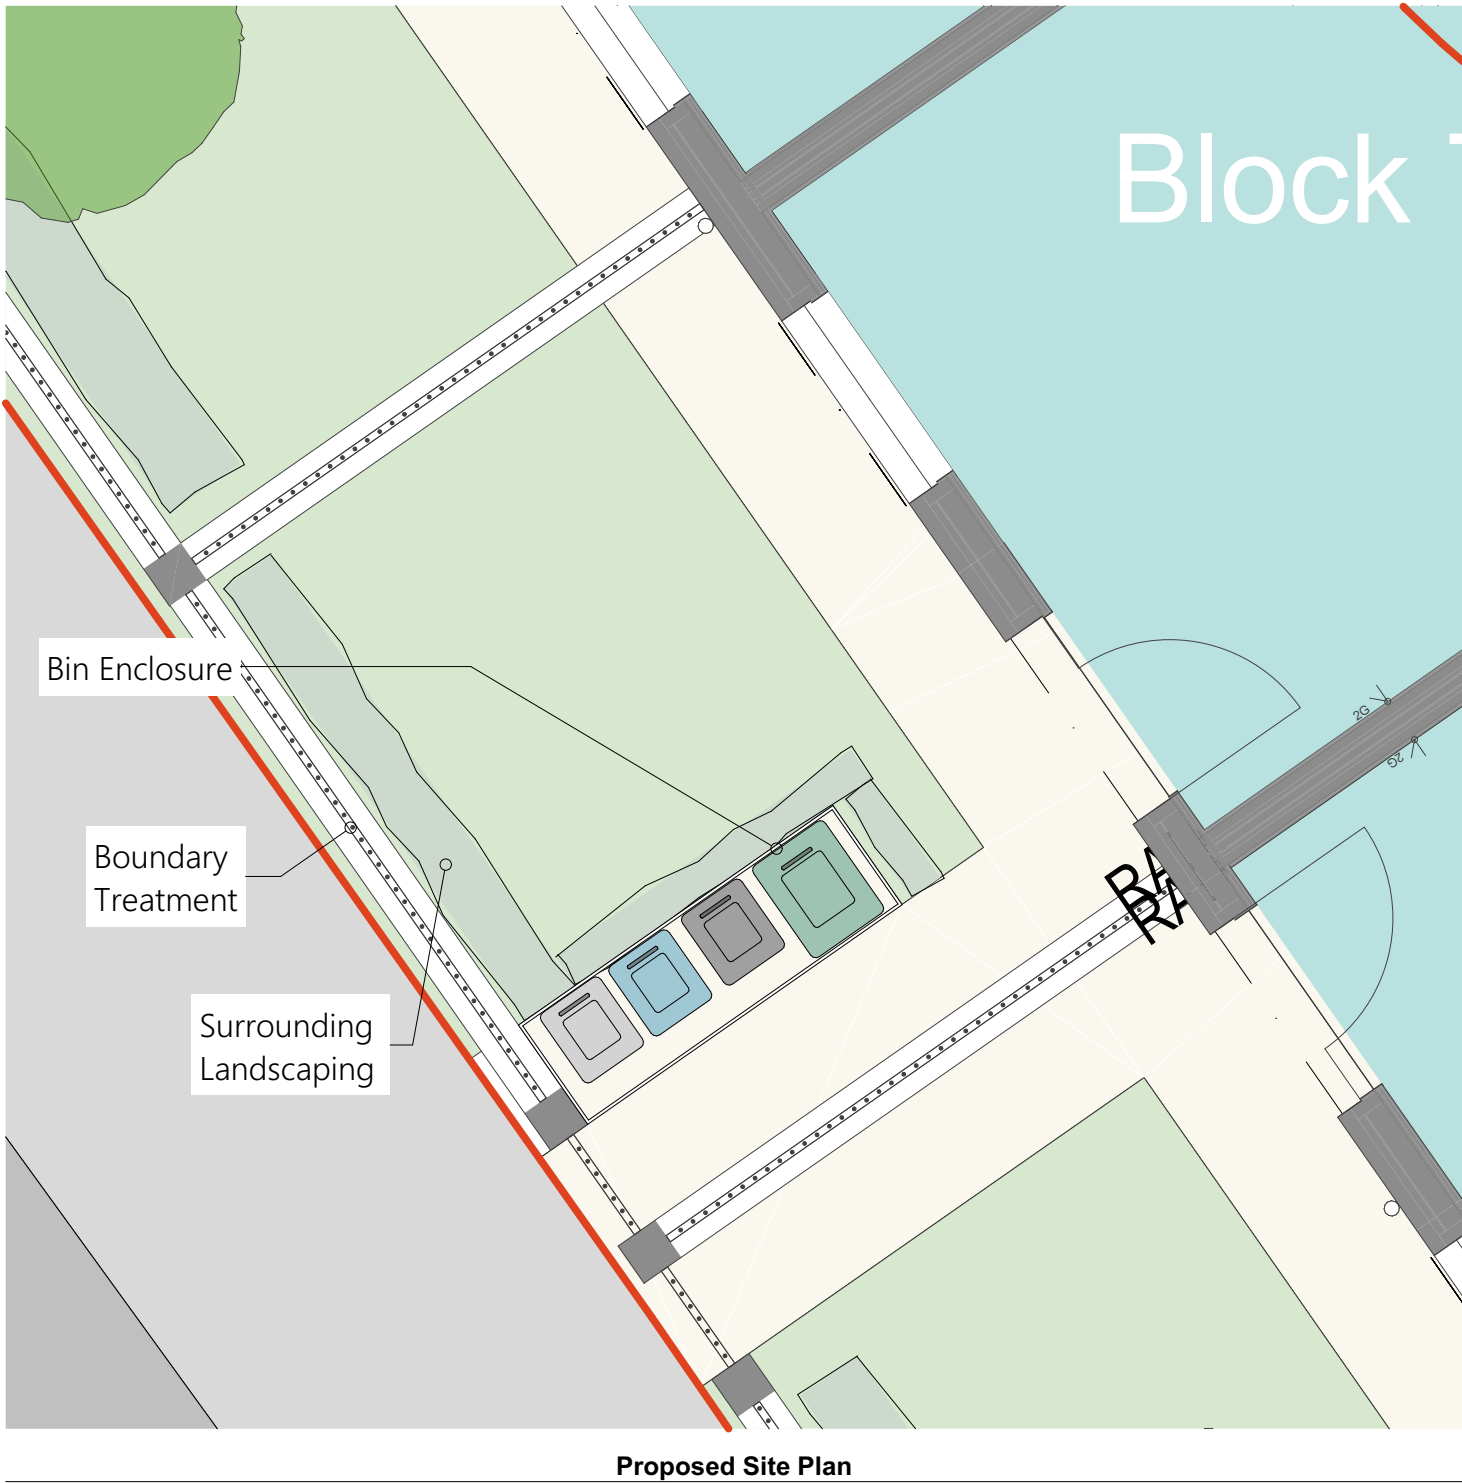

Internal Bin Storage Provision - 1 receptacle to be provided per external bin (4)



- Type F1 - 1800mm Timber Fencing, 300mm concrete gravel board, 1500mm timber panel
- Type FG - 1800mm Timber Gate
- Type M1 - Brick Wall with metail railing
- Type B1 - 900mm brick wall +900mm timber fencing
- Type M2 - Metail railing Gates
- Bin Disposal Route

