
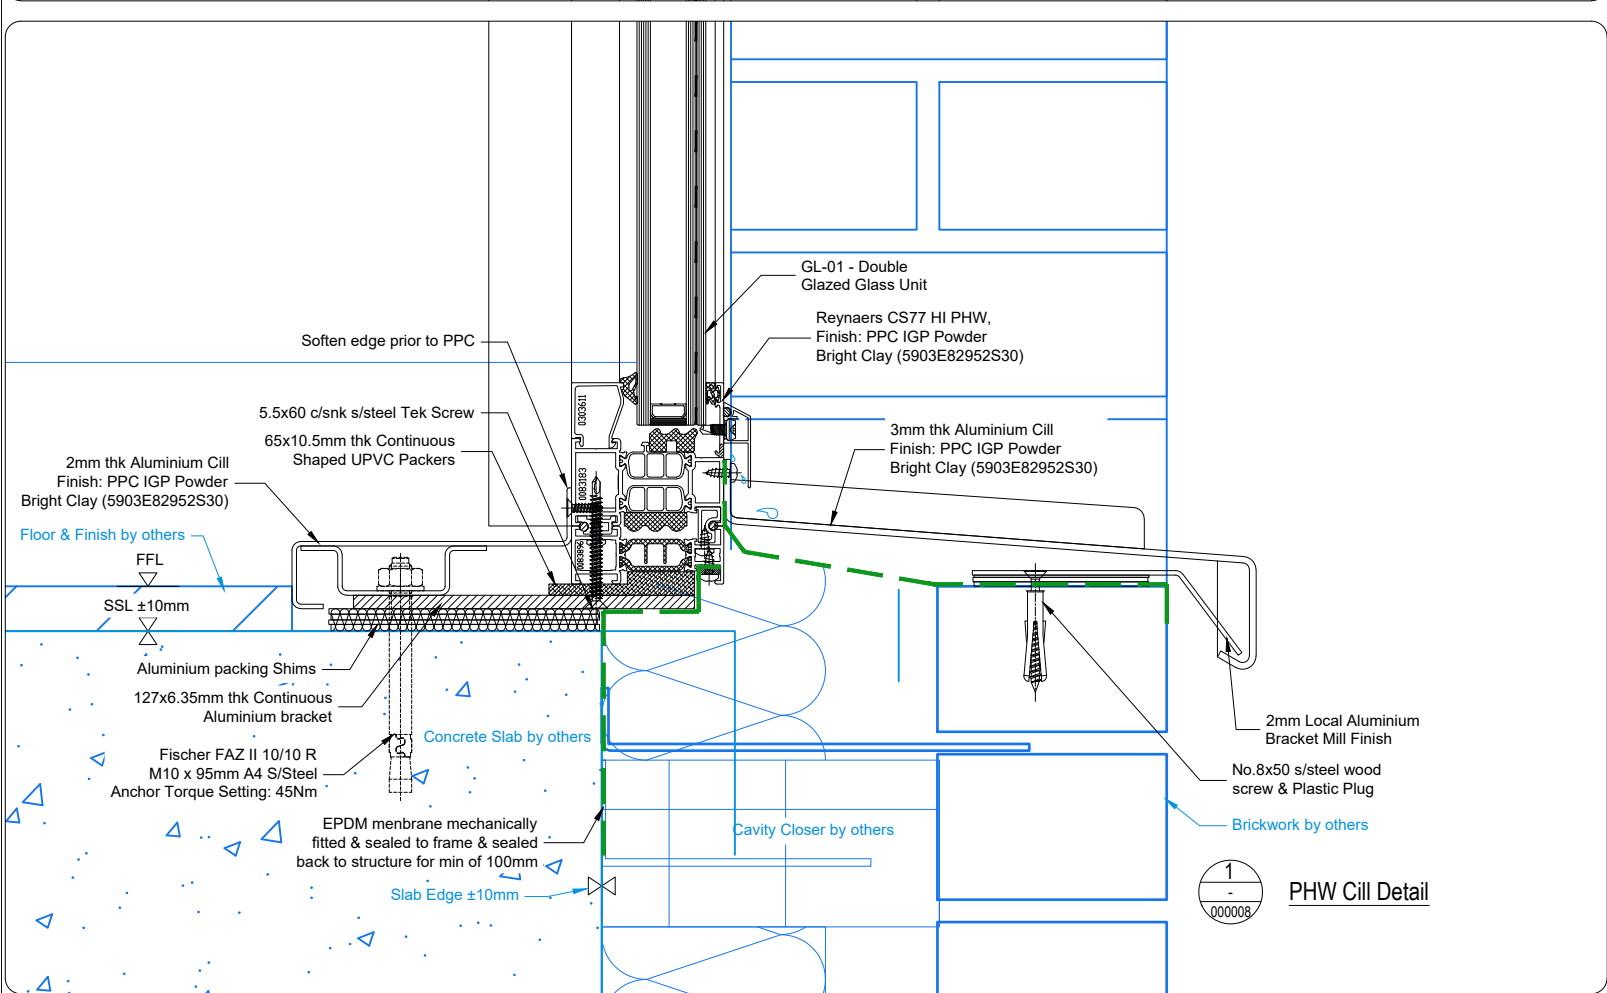


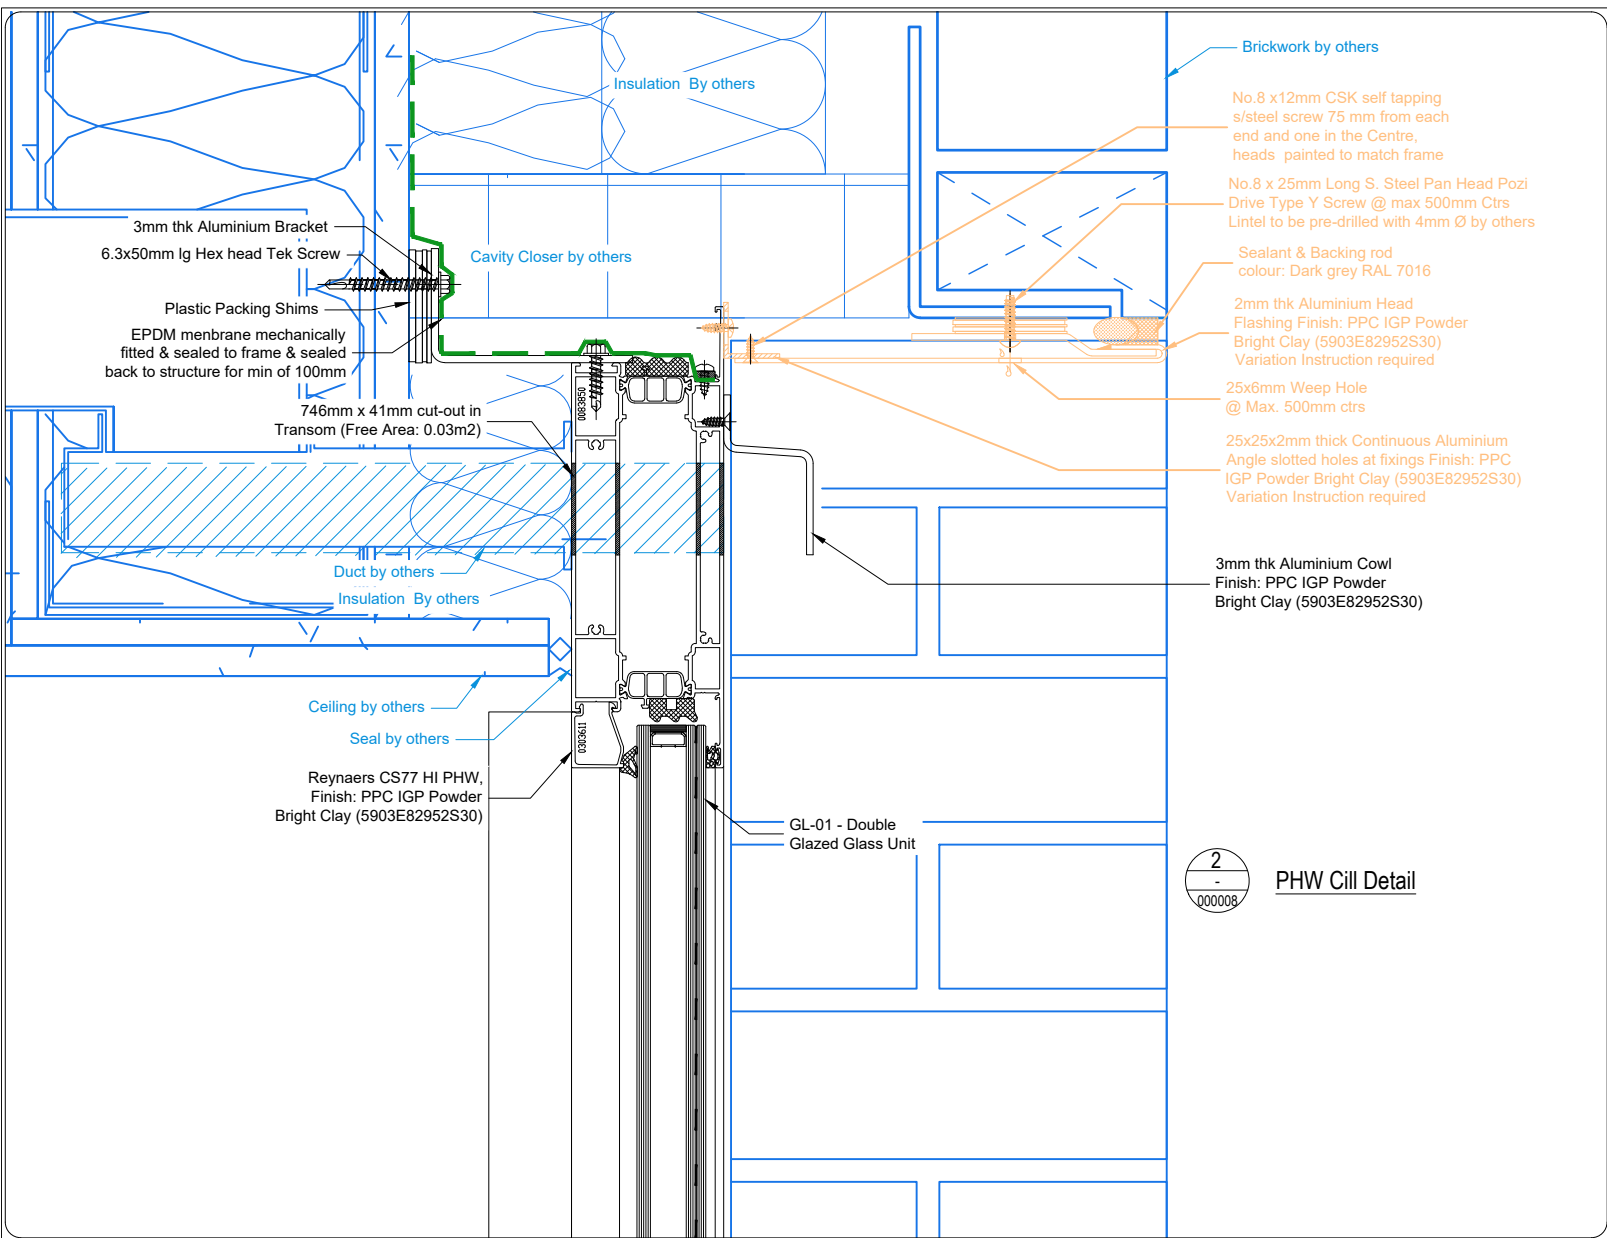

KEY PLAN

By Others

Variation Instruction Required

APPROVAL ISSUE

		Detail number: Slab, bracket, internal Cill, soffit & PHW frame amended re-issued for Approval	LL/SA
P02	14.11.23		
P01	07.11.23	First issue	LL/SA
REV	DATE	REVISION STATUS	DWG/CHK



M.PRICE CONTRACTING LTD
ALUMINIUM & GLASS SYSTEMS
1 HASLEMERE BUSINESS CENTRE
LINCOLN WAY, ENFIELD, EN1 1DX
TEL: 020 8443 4343
FAX: 020 8804 5383
EMAIL: design@mprice.co.uk

CLIENT NAME: McLaren group

PROJECT NAME: St Gabriels, Manchester

MPL PROJECT REF: -

SHEET TITLE:
Building 03 & 04
Lower Level Windows, Proposed
Head & Cill Details (opening Vent)

DRAWN BY: LL	CHECKED BY: SA	APPROVED BY: SA
PROJECT STATUS: -	DATE STATED: 27/10/23	
SCALE: 1:3.5 @ A3	DESCRIPTION: -	
DRAWING NUMBER: MN1586-MPL-XX-ZZ-SK-A-000008	REVISION: P02	