


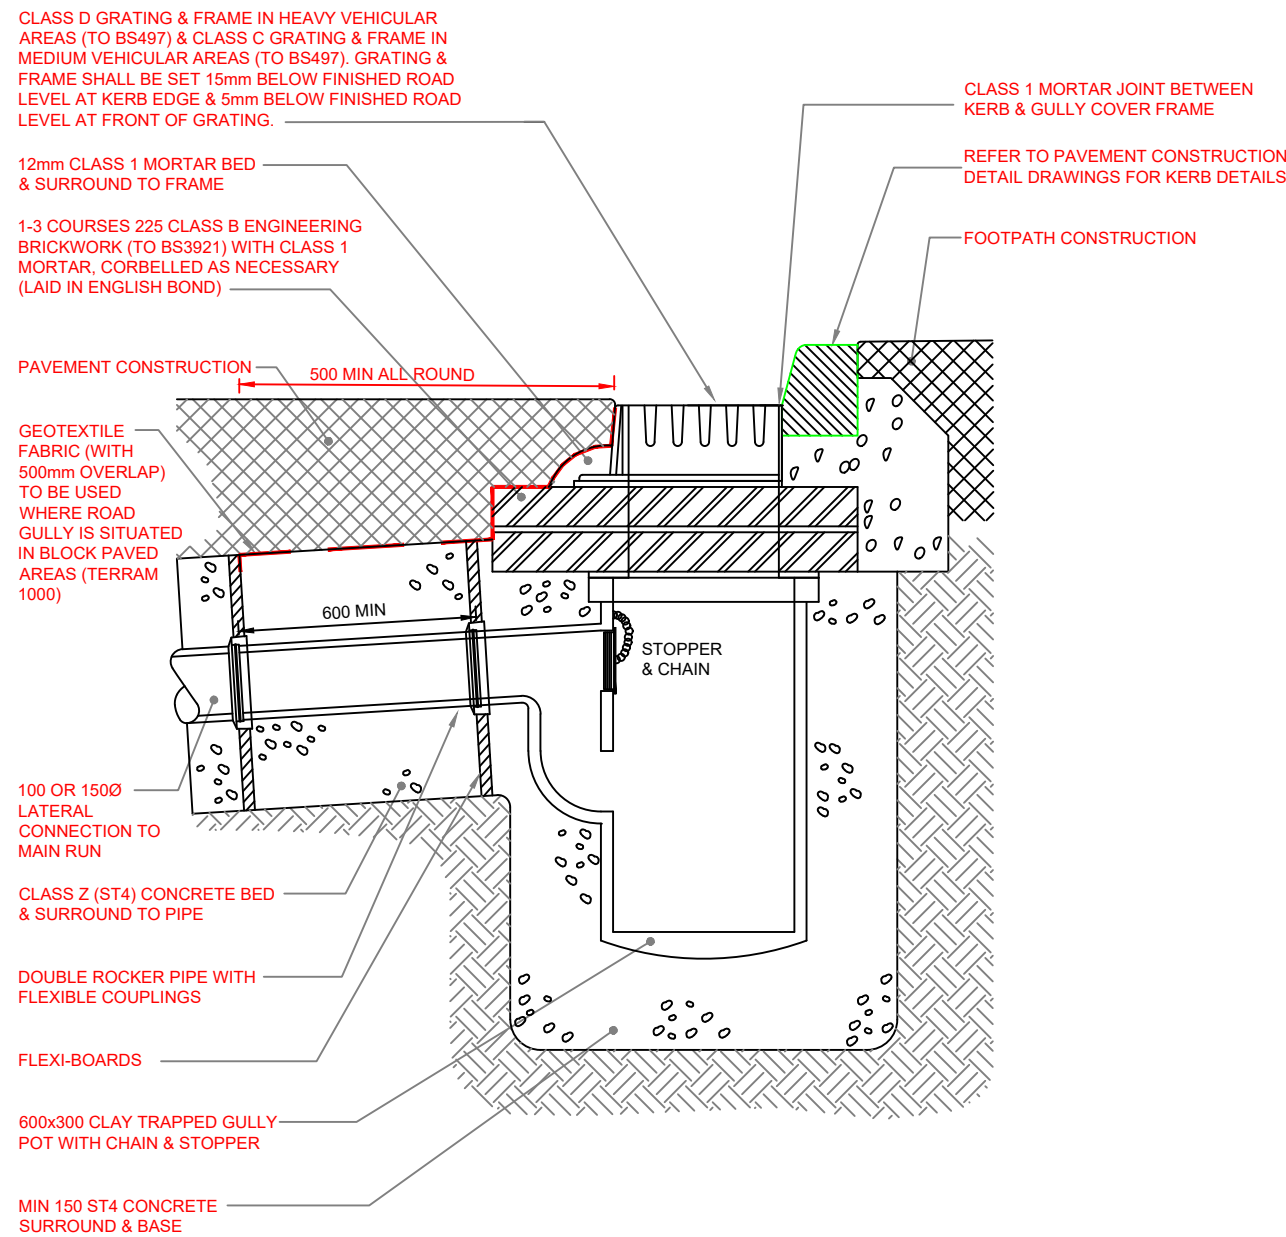


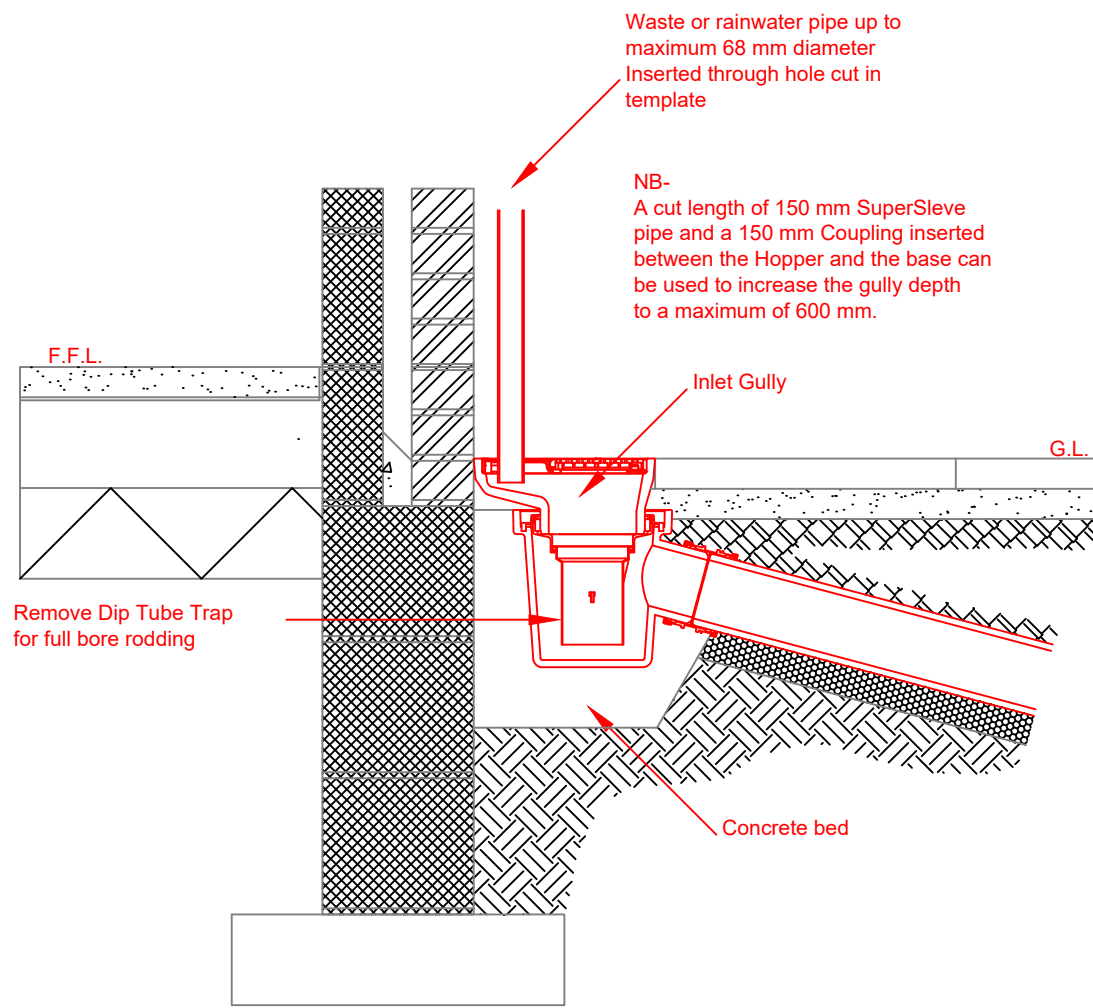


EXTERNAL GULLY DETAIL
(ROAD AREAS)

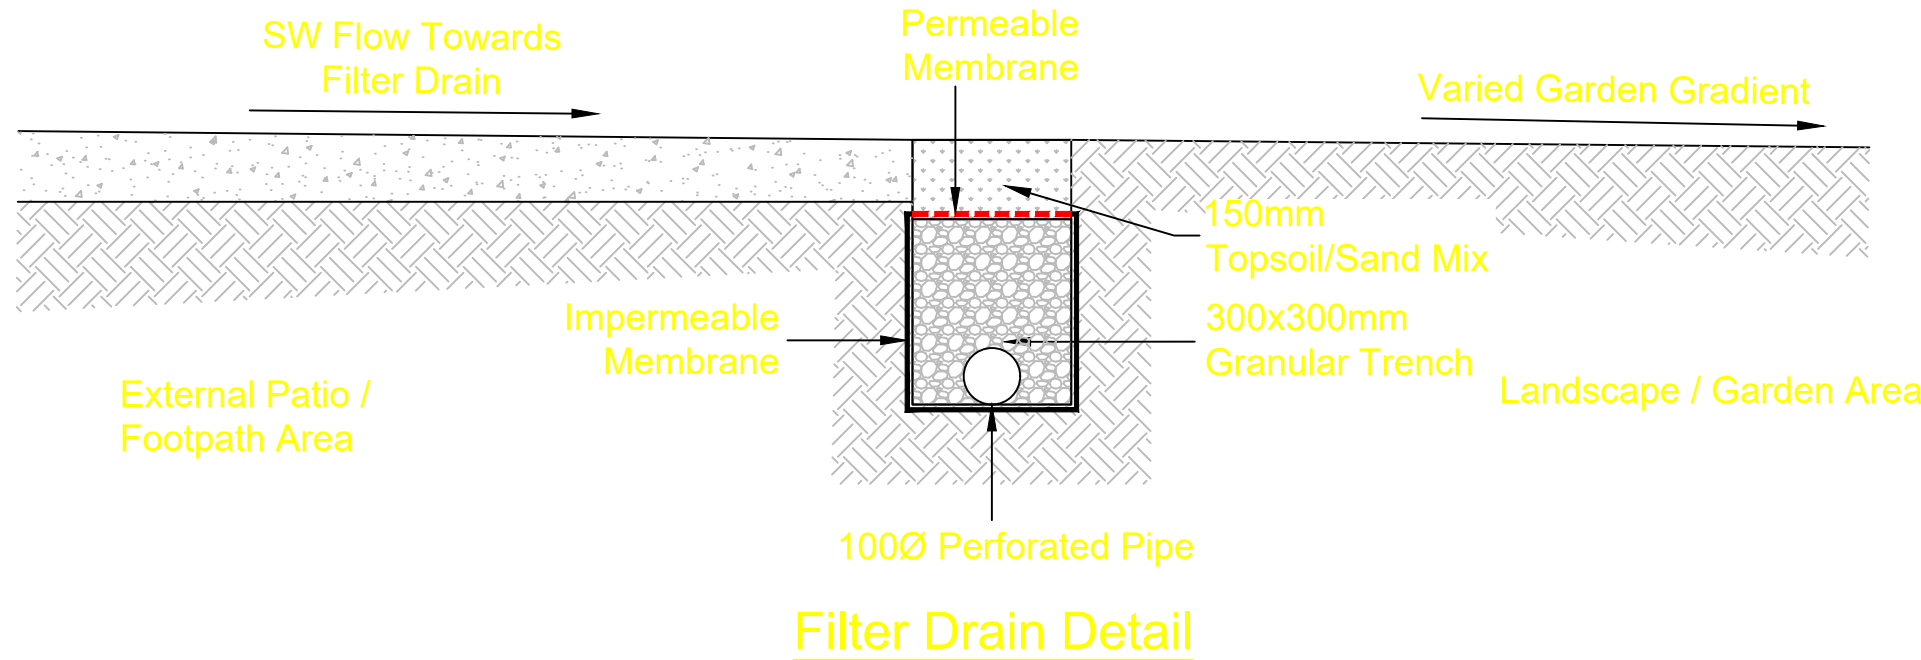


TYPICAL RAINWATER PIPE AND
BACK INLET GULLY DETAIL

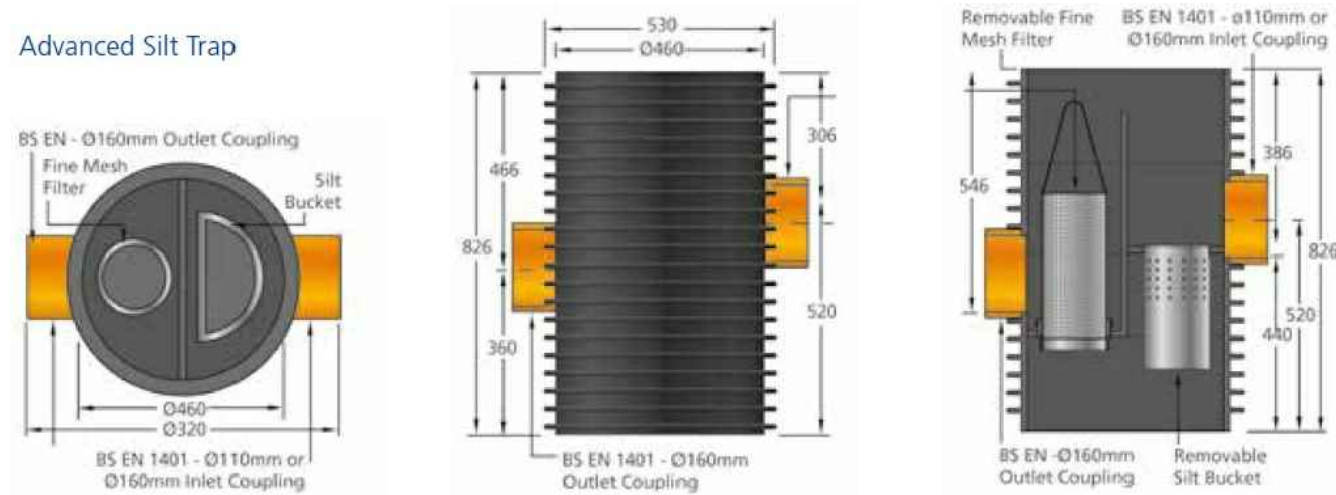

SILT TRAP DETAIL

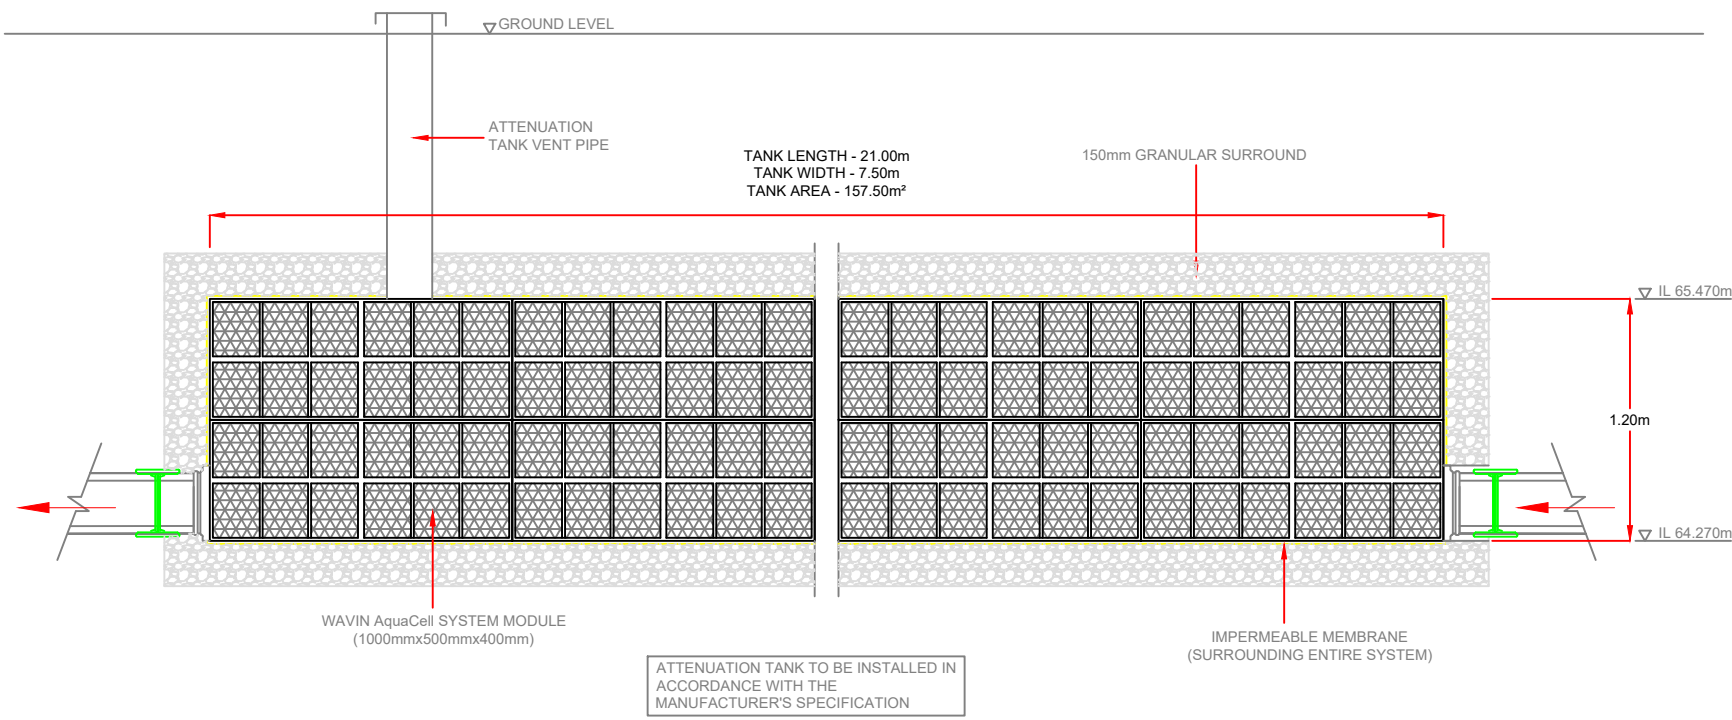

TYPICAL CELLULAR UNIT / TANK DETAIL

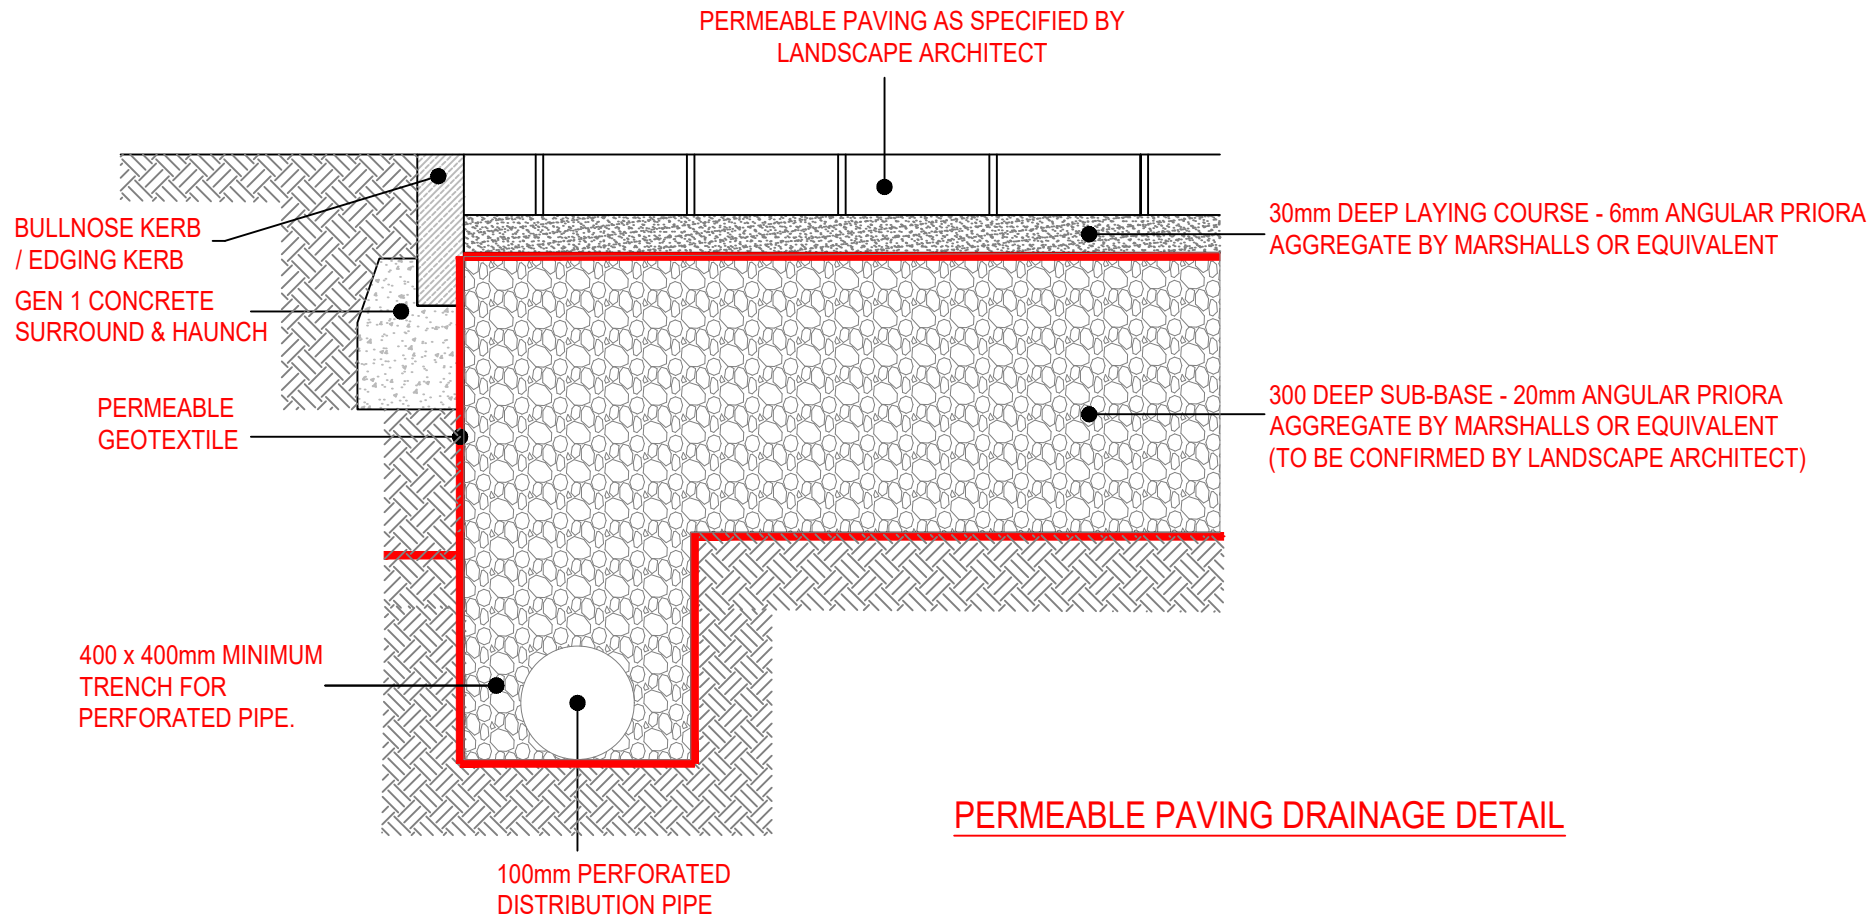

P1 Preliminary Issue MDS 05.05.23

rev amendments by date

ccs consulting
MANCHESTER • LONDON • LEEDS

Client:
Watson Construction Ltd

Project:
Levenshulme Road, Gorton

Title:
Below Ground Drainage Details
Sheet 3 of 3

Drawing Status: Preliminary Date Created: May '23 Drawing Scale: N.T.S

23-2405/ A1 / 206 P1

Project Leader: LS Drawn By: MS Initial Review: LS

Preliminary Issue - For Discussion Purposes Only