

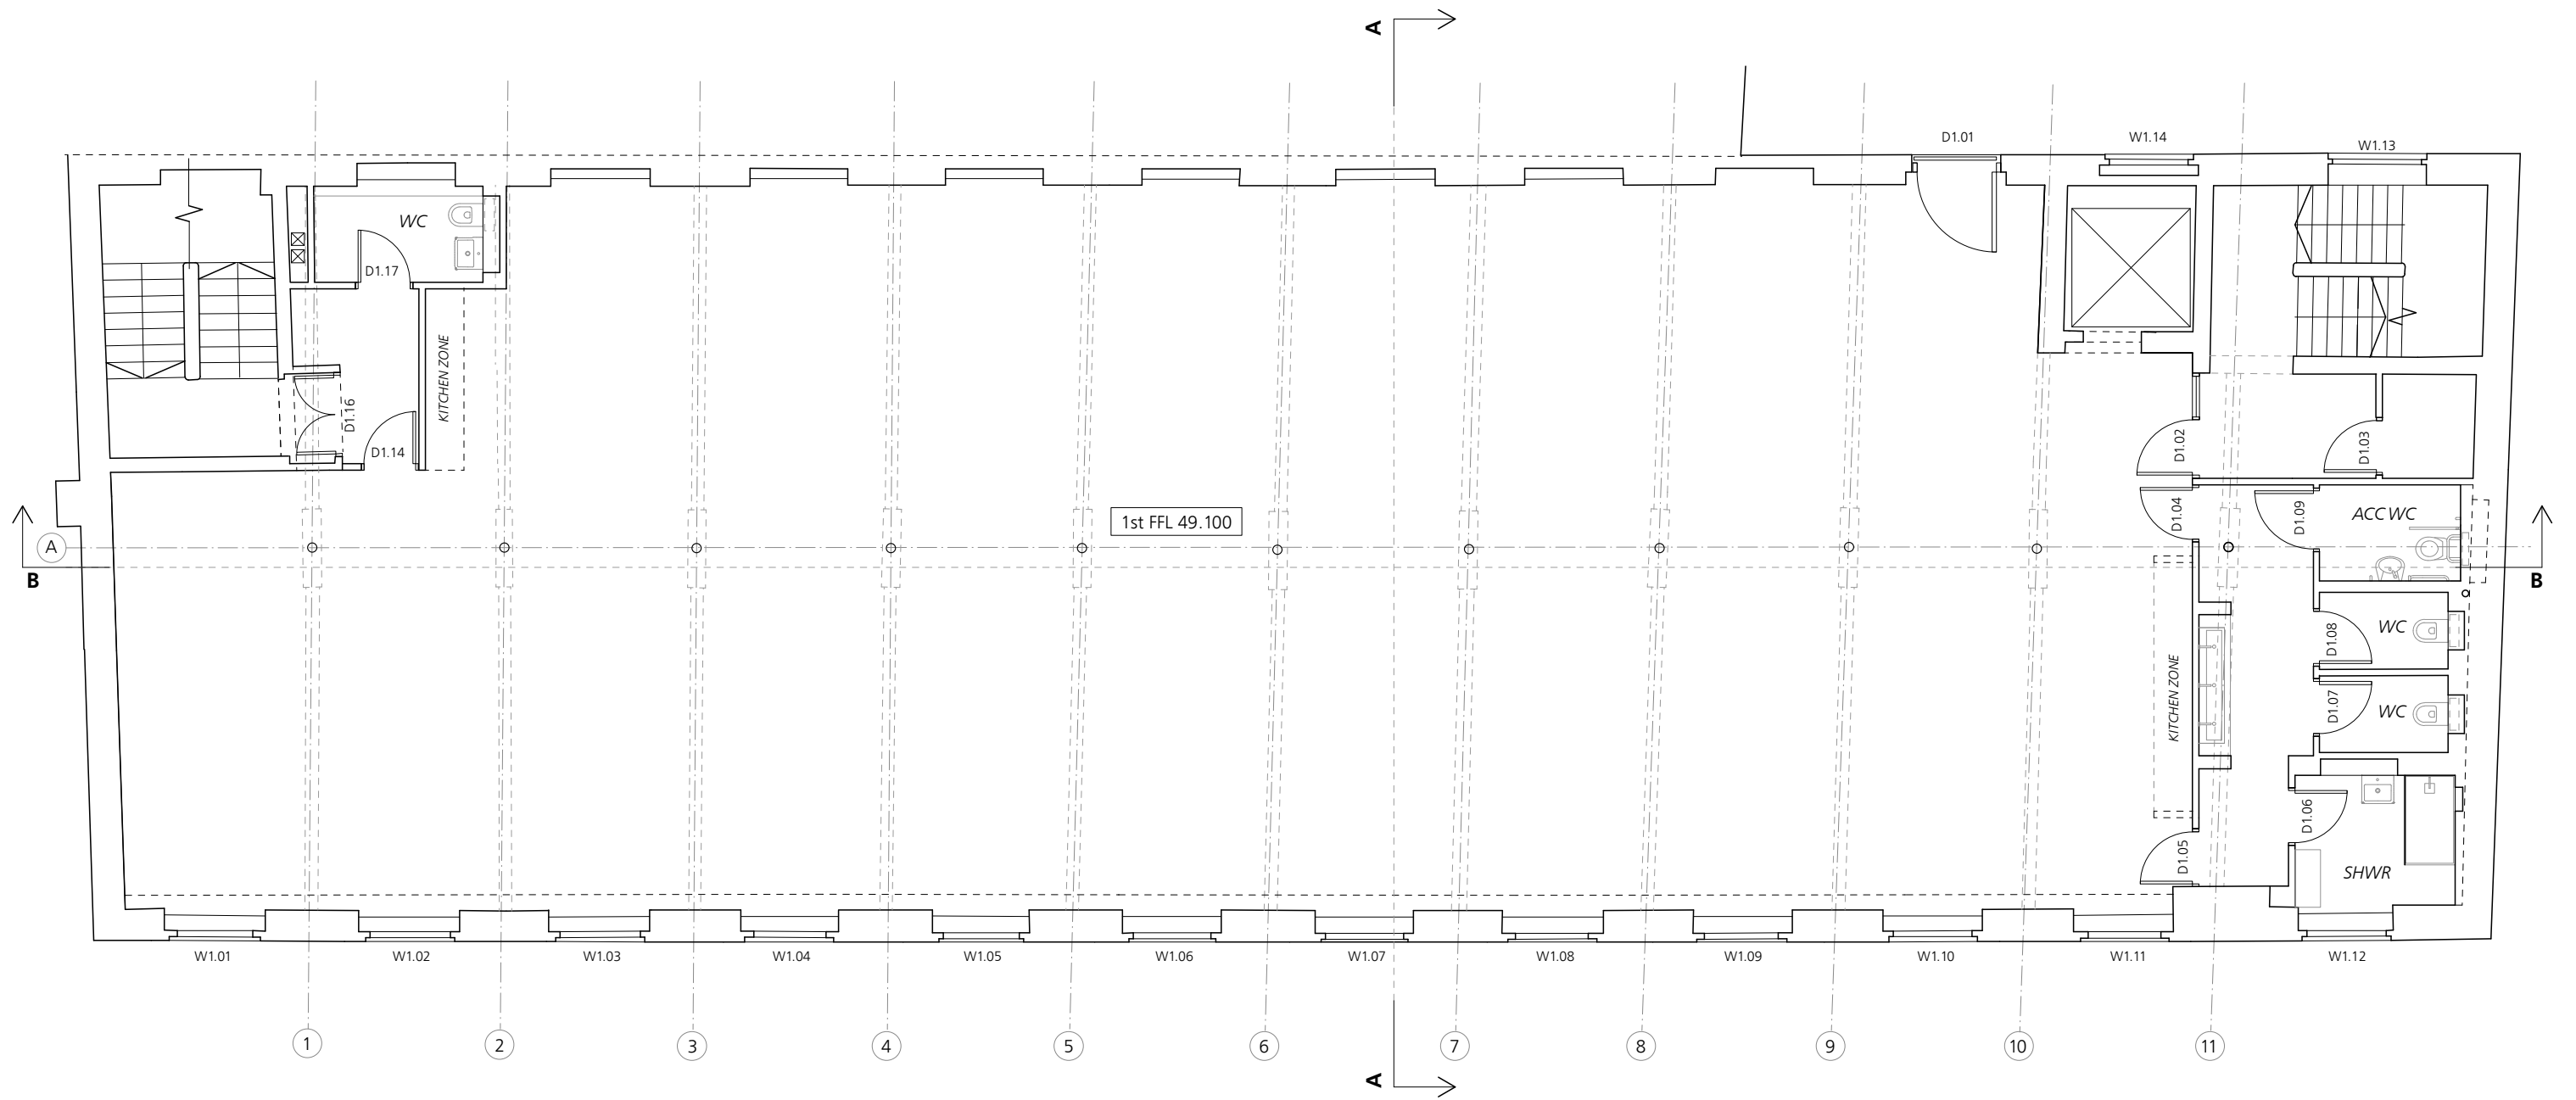


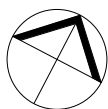

Rev T1 - 11/23 - WC areas adjusted
Rev P7 - 11/23 - Rear riser and WC amended, GLs added
Rev P6 - 10/23 - Office fit out relocated to 2nd floor
Rev P5 - 10/23 - WC area layouts adjusted
Rev P4 - 09/23 - WC area layout amended
Rev P3 - 08/23 - Window omitted to west gable and added to lift shaft, stud nib added to meeting room 1

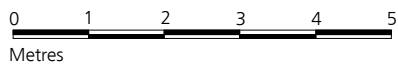

FOR WORKS TO EXTERNAL WALLS REFER TO DRGS 353 CD 2101 - 2108	FOR WORKS TO ROOF REFER TO DRGS 353 CD 2701
FOR WORKS TO INTERNAL WALLS REFER TO DRGS 353 CD 2201 - 2205	FOR WINDOW & DOORS INFORMATION REFER TO DRGS 353 CD 3001 - 3005
FOR WORKS TO FLOORS & STAIRS REFER TO DRGS 353 CD 2301 - 2305	FOR WORKS TO CEILINGS REFER TO DRGS 353 CD 3501 - 3505

Jonathan Davidson Architects

Architecture & Industrial Design
47 Hilton Street
MANCHESTER
M1 2EF
t: 0161 711 0835
e: inbox@jddavidsonarchitects.com
w: www.jddavidsonarchitects.com

Client	Capital & Centric
Project	Neptune Mill Chapeltown St, Manchester
Scale	1:100 @ A3
Date	Jan 2023

Document	General Arrangement Proposed 1st Floor Plan
Status	For information

Doc Ref	353	CD	1003	T1
---------	------------	-----------	-------------	-----------