




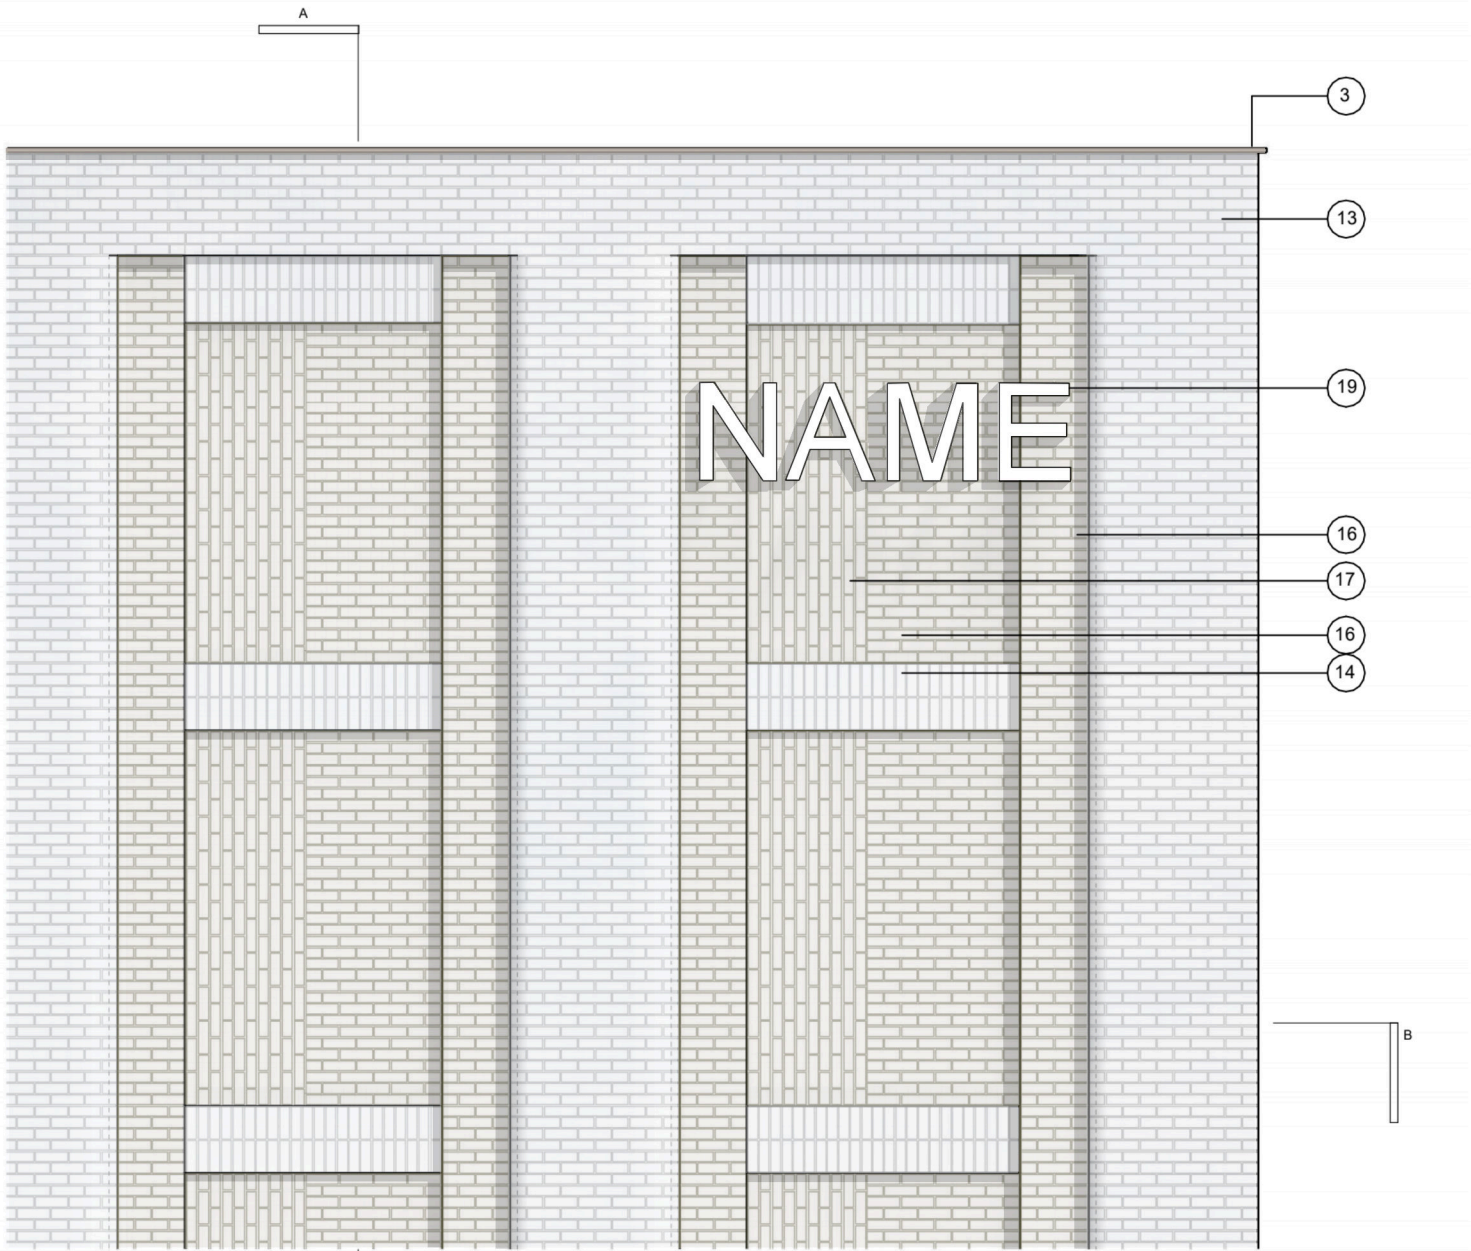

Detail Elevation

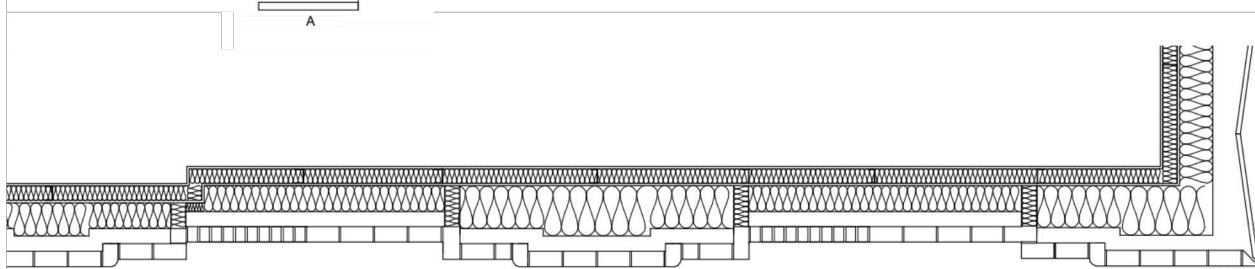

Plan BB

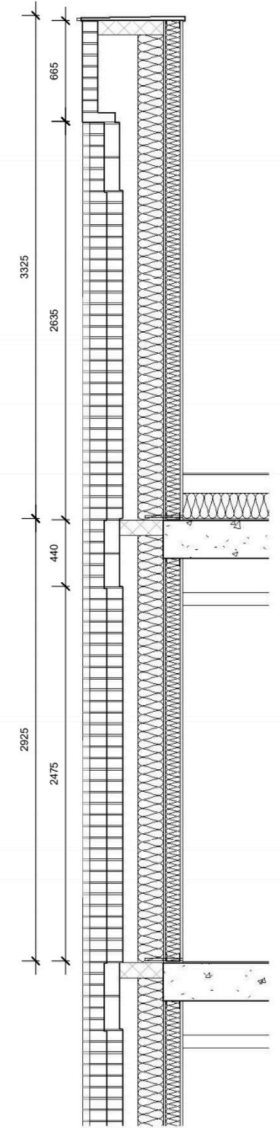


Section AA

KEY:

1. Light bronze anodised aluminium window system with perforated purge vent panel and matching cill
2. Light bronze anodised aluminium window trim
3. Light bronze anodised aluminium coping
4. Light bronze anodised aluminium perforated panel (with opening panels to Charles Street)
5. Light bronze anodised aluminium triangular pier
6. Green glazed terracotta panel (finish tbc) laid to facets
7. Green PPC trim and cill
8. Green glazed terracotta panel (finish tbc) laid flat
9. Green triangular profiled glazed terracotta (finish tbc)
10. Buff triangular profile glazed terracotta extrusion (finish tbc)
11. Buff textured facing brick (soldier course) with flush colour matched mortar and wash
12. Buff textured facing brick (stretcher course) with flush colour mortar and wash
13. Buff glazed brick (stretcher course) with bucket handle colour matched mortar including bullnose bricks to pier edge
14. Buff glazed brick (soldier course) with bucket handle colour matched mortar, including bullnose bricks
15. Buff wirecut facing brick in English bond with protruding buff glazed brick headers and bucket handle colour matched mortar
16. Buff wirecut facing brick (stretcher course) with bucket handle colour matched mortar
17. Buff wirecut facing brick (soldier course) with bucket handle colour matched mortar
18. Buff textured facing brick soffit
19. Backlit signage
20. Light bronze anodised aluminium perforated panel with colour matched louvre or blanking panel to rear
21. Light bronze anodised aluminium perforated door
22. Glazed entrance door
23. Light bronze anodised aluminium dry riser inlet
24. Illustrative tiled mural

This drawing is copyright
Do not scale off dimensions.
All dimensions to be checked on
site by contractor.
Contractor to report any
dimensional discrepancies,
errors or omissions prior to
commencing on site.

DO NOT SCALE OFF DRAWING REFER TO INDICATED DIMENSIONS
ONLY.
DRAWING TO BE READ IN CONJUNCTION WITH SHP SPECIFICATION.
INDICATIVE DETAILS TO ILLUSTRATE VISUAL INTENT ONLY. ALL TO
CONTRACTORS DESIGN.
ALL DETAILS TO BE COORDINATED WITH ADJACENT TRADES AND
SE AND M+E ENGINEER DETAILS.
THE CONTRACTOR IS RESPONSIBLE FOR MEETING THE SPECIFIED
PERFORMANCE CRITERIA.

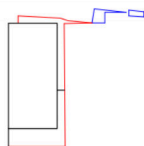

Rev	Date	Description
P01	2023-12-05	PLANNING ISSUE

Project Title
Charles Street
Manchester

Status
Planning

Drawing Title
Facade Detail
York Street Upper Typical

Project No 10489	Scale 1:50 @ A3
SHP Drawing Code 10489-SHP-ZZ-A-B5D8-G251-DE-XX-005	Revision P01

simpsonhaugh

Manchester
+44 (0)161 835 2345

London
+44 (0)20 7549 4000