



Section A - A - Existing
scale 1 : 50




Section A-A - Proposed
scale 1 : 50

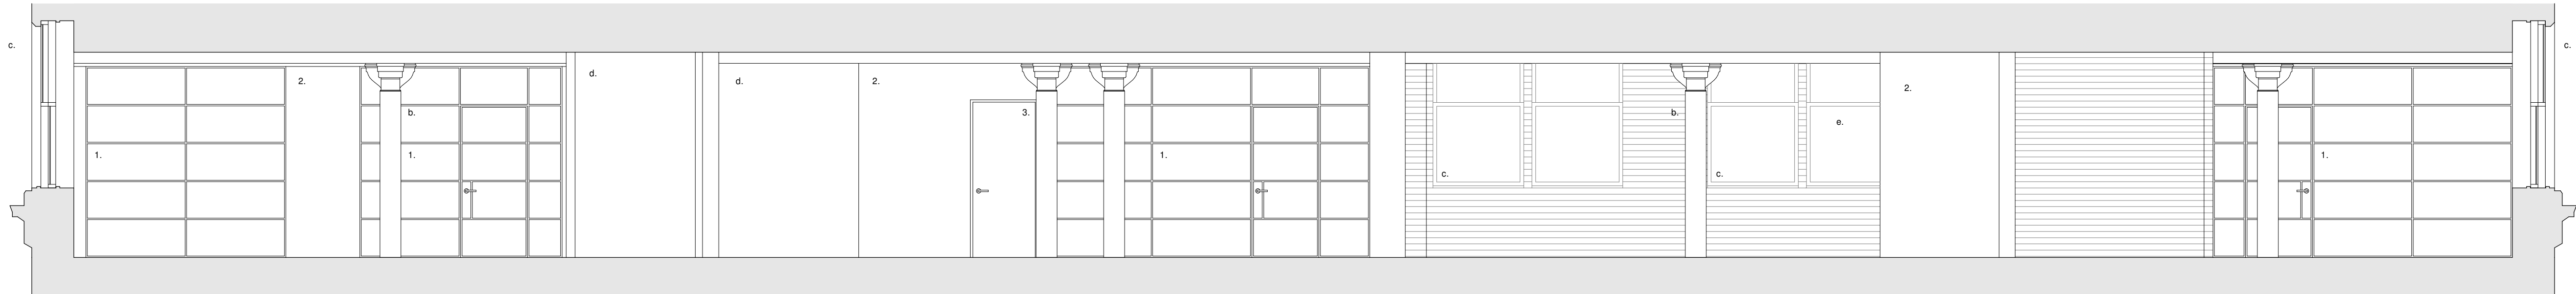

Section B-B - Existing
scale 1 : 50

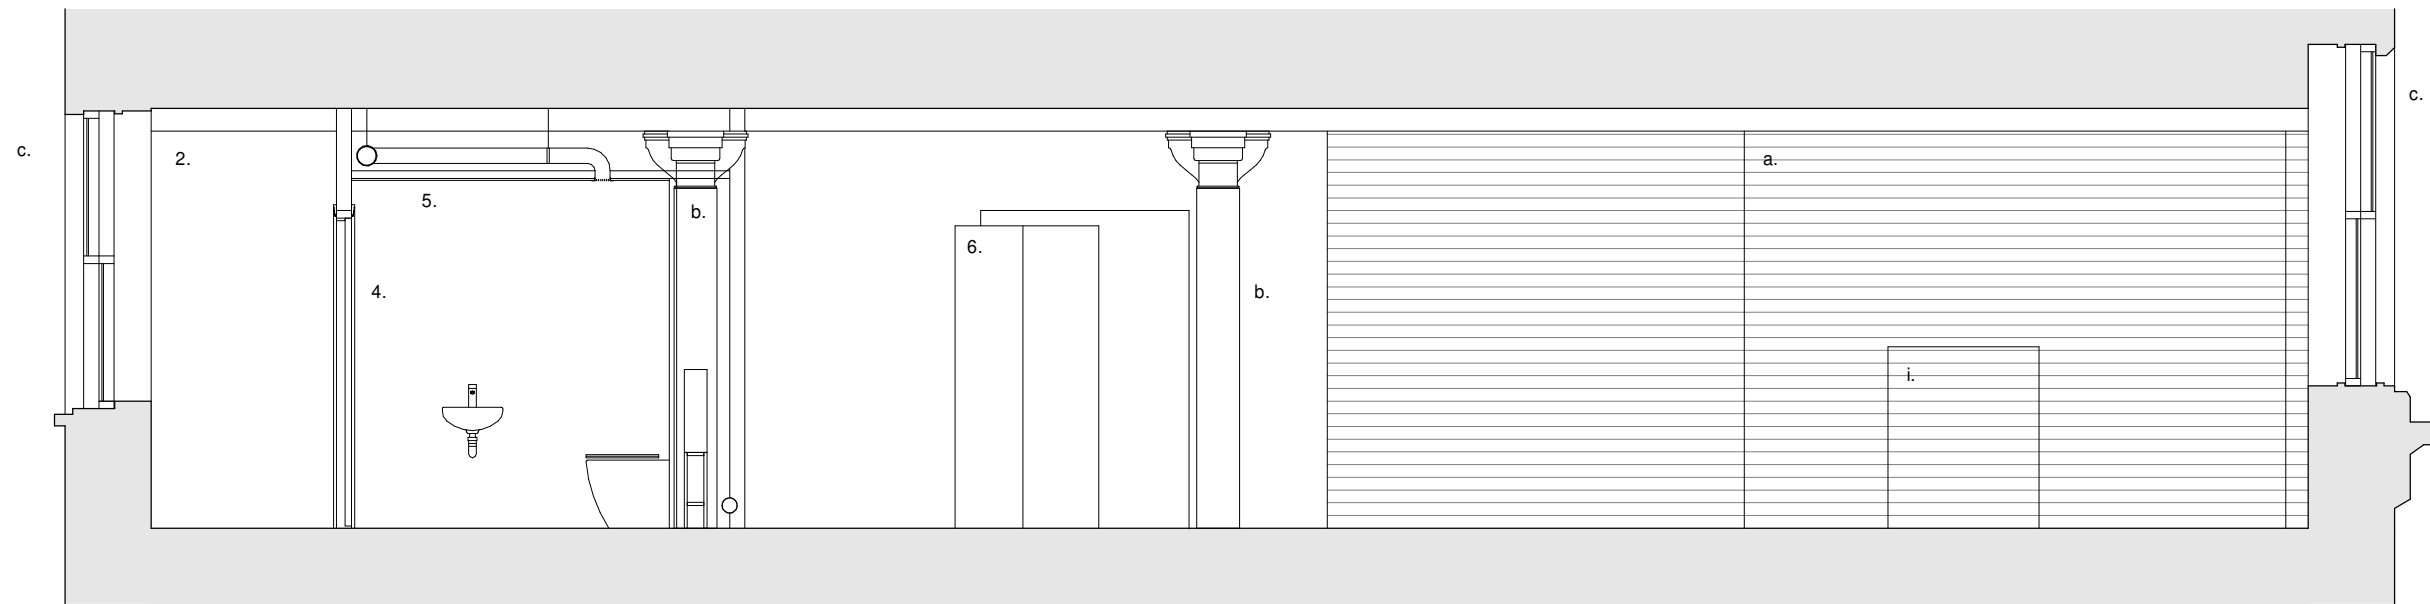

Section B-B - Proposed
scale 1 : 50

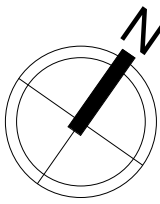

0 1 2 3m
Scale 1:50